SITE LOCATION PLAN
AREA 2 HA
SCALE 1:1250 on A4
CENTRE COORDINATES: 389494, 383283



Supplied by Streetwise Maps Ltd
www.streetwise.net
Licence No: 100047474
29/11/2018 09:46



Notes:

GENERAL NOTES: This drawing is for information purposes only. Intended to the individual or entity to whom it is addressed. Distribution or copying of this drawings is strictly prohibited.
1. All dimension are in millimeters. All dimensions and levels to be checked on site. The Architect to be notified of any discrepancies.

2. Drawings should be printed at 1:' page size A3. To scale from the drawing use the scale bar providec.

3. All works if applicable, must comply with current Building and Water Regulations.

4. The contractor has ensured, during demolition work, no distress or movement to walls, floors and roof o the subject and adjoining building.

5. All structural concrete to be grace C35 UNO

6. All Structural steel to be grade S275 UNO.

7. All Steel to be covered with 2 layers of 12.5mm plasterboard to achieve 30 min fire resistance.

8. All supporting walls and structura works to be read in conjunction with structural engineer's details. structual steelwork (where used) to meet current building regulations. .

REV:	DESCRIPTION:	BY:	DATE:
C			
B			
A	INITIAL DRAWINGS	AM	

STATUS: FINAL

AA DRAFTING SOLUTIONS LTD
Web: www.aadrafting.co.uk
Email: info@aadrafting.co.uk
Tel: 07958606283

CLIENT: Jacob Antonio
jacobladders-ren@hotmail.com

ARCHITECT: AA DRAFTING SOLUTIONS
41 Knighton Park Rd
London
SE26 5RN

SITE: 207 Woodford Road
SK7 1QE

TITLE: PROPOSED DRAWINGS
BLOCK PLAN

SCALE AT A3:	DATE:	DRAWN:	CHECKED:
1:100	28/11/17	AM	AM

PROJECT NO:	DRAWING NO:	REVISION:
0275	A3/07	A



FRONT ELEVATION



REAR ELEVATION



SIDE ELEVATION VIEW A-A

EXISTING LAYOUT



Notes:

GENERAL NOTES: This drawing is for information purposes only. Intended to the individual or entity to whom it is addressed. Distribution or copying of this drawings is strictly prohibited.
1. All dimension are in millimeters. All dimensions and levels to be checked on site. The Architect to be notified of any discrepancies.

2. Drawings should be printed at 1:1 page size A3. To scale from the drawing use the scale bar providec.

3. All works if applicable, must comply with current Building and Water Regulations.

4. The contractor has ensured, during demolition work, no distress or movement to walls, floors and roof o the subject and adjoining building.

5. All structural concrete to be grace C35 UNO

6. All Structural steel to be grade S275 UNO.

7. All Steel to be covered with 2 layers of 12.5mm plasterboard to achieve 30 min fire resistance.

8. All supporting walls and structura works to be read in conjunction with structural engineer's details. structural steelwork (where used) to meet current building regulations. .

REV:	DESCRIPTION:	BY:	DATE:
C			
B			
A	INITIAL DRAWINGS	AM	

STATUS: FINAL

AA DRAFTING SOLUTIONS LTD
Web: www.aadrafting.co.uk
Email: info@aadrafting.co.uk
Tel: 07958606283

CLIENT: Jacob Antonio
jacobladders-ren@hotmail.com

ARCHITECT: AA DRAFTING SOLUTIONS
41 Knighton Park Rd
London
SE26 5RN

SITE: 207 Woodford Road
SK7 1QE

TITLE: EXISTING DRAWINGS
ELEVATIONS

SCALE AT A3:	DATE:	DRAWN:	CHECKED:
1:75	28/11/17	AM	AM

PROJECT NO:	DRAWING NO:	REVISION:
0275	A3/02	A




PROPOSED FRONT ELEVATION

PROPOSED ELEVATIONS

0 1m 2m 3m 4m 5m



PROPOSED REAR ELEVATION

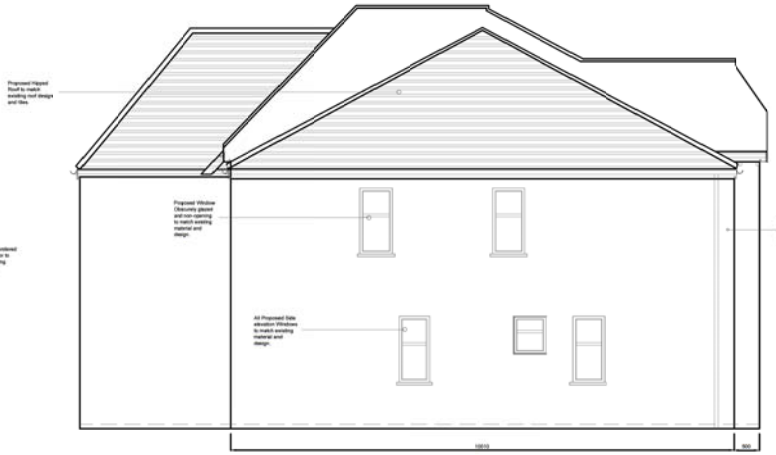

PROPOSED SIDE ELEVATION VIEW A-A

Notes:

GENERAL NOTES: This drawing is for information purposes only. Intended to the individual or entity to whom it is addressed. Distribution or copying of this drawings is strictly prohibited.
1. All dimension are in millimeters. All dimensions and levels to be checked on site. The Architect to be notified of any discrepancies.

2. Drawings should be printed at 1:1 page size A3. To scale from the drawing use the scale bar providec.

3. All works if applicable, must comply with current Building and Water Regulations.

4. The contractor has ensured, during demolition work, no distress or movement to walls, floors and roof o the subject and adjoining building.

5. All structural concrete to be grace C35 UNO

6. All Structural steel to be grade S275 UNO.

7. All Steel to be covered with 2 layers of 12.5mm plasterboard to achieve 30 min fire resistance.

8. All supporting walls and structura works to be read in conjunction with structural engineer's details. structural steelwork (where used) to meet current building regulations. .

REV:	DESCRIPTION:	BY:	DATE:
C			
B	WINDOW ANNOTATION		28/11/17
A	INITIAL DRAWINGS	AM	

STATUS: FINAL

AA DRAFTING SOLUTIONS LTD
Web: www.aadrafting.co.uk
Email: info@aadrafting.co.uk
Tel: 07958606283

CLIENT: Jacob Antonio
jacobladders-ren@hotmail.com
-
-


ARCHITECT: AA DRAFTING SOLUTIONS
41 Knighton Park Rd
London
SE26 5RN

SITE: 207 Woodford Road
SK7 1QE


TITLE: PROPOSED DRAWINGS
ELEVATIONS

SCALE AT A3:	DATE:	DRAWN:	CHECKED:
1:100	28/11/17	AM	AM

PROJECT NO:	DRAWING NO:	REVISION:
0275	A3/06	B

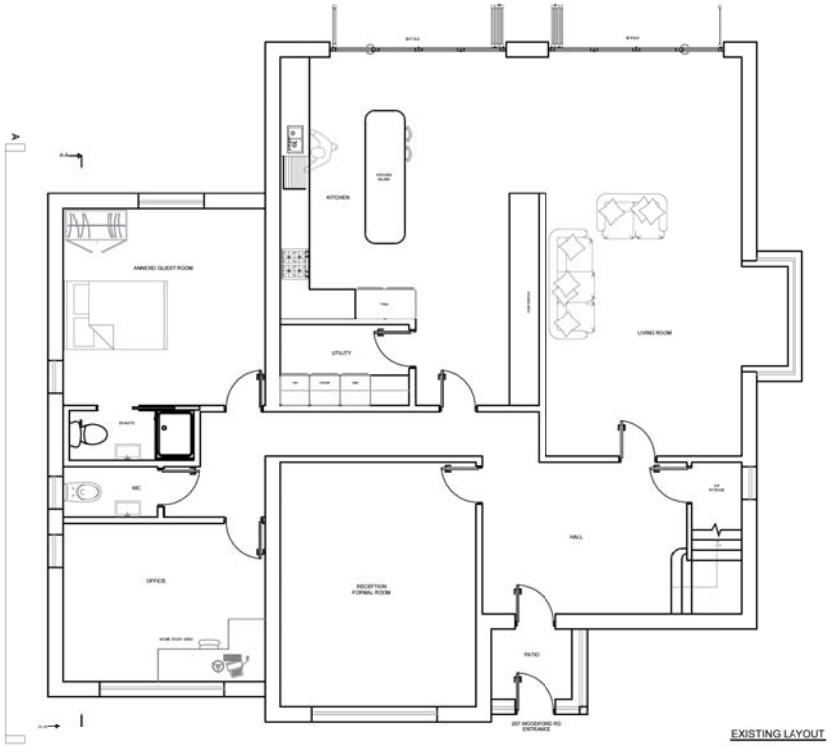


GROUND FLOOR PLAN

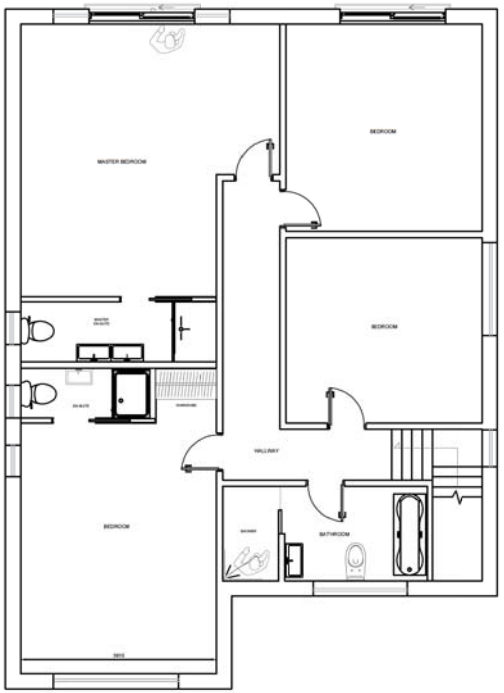

1ST FLOOR PLAN

EXISTING LAYOUT

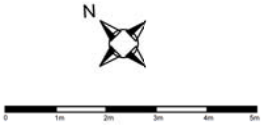

Notes:

GENERAL NOTES: This drawing is for information purposes only, intended to the individual or entity to whom it is addressed. Distribution or copying of this drawings is strictly prohibited.
1. All dimension are in millimeters. All dimensions and levels to be checked on site. The Architect to be notified of any discrepancies.

2. Drawings should be printed at 1:1 page size A3. To scale from the drawing use the scale bar provided.

3. All works if applicable, must comply with current Building and Water Regulations.

4. The contractor has ensured, during demolition work, no distress or movement to walls, floors and roof to the subject and adjoining building.

5. All structural concrete to be grade C35 UNO

6. All Structural steel to be grade S275 UNO.

7. All Steel to be covered with 2 layers of 12.5mm plasterboard to achieve 30 min fire resistance.

8. All supporting walls and structural works to be read in conjunction with structural engineer's details. structural steelwork (where used) to meet current building regulations. .

REV:	DESCRIPTION:	BY:	DATE:
C			
B			
A	INITIAL DRAWINGS		

STATUS: FINAL

AA DRAFTING SOLUTIONS LTD
Web: www.aadrafting.co.uk
Email: info@aadrafting.co.uk
Tel: 07958606283

CLIENT: Jacob Antonio
jacobladders-ren@hotmail.com

ARCHITECT: AA DRAFTING SOLUTIONS
41 Knighton Park Rd
London
SE26 5RN

SITE: 207 Woodford Road
SK7 1QE

TITLE: EXISTING DRAWINGS
PLANS

SCALE AT A3:	DATE:	DRAWN:	CHECKED:
1:100	28/11/17	AM	AM

PROJECT NO:	DRAWING NO:	REVISION:
0275	A3/01	A

Notes:

GENERAL NOTES: This drawing is for information purposes only, intended to the individual or entity to whom it is addressed. Distribution or copying of this drawings is strictly prohibited.
1. All dimension are in millimeters. All dimensions and levels to be checked on site. The Architect to be notified of any discrepancies.

2. Drawings should be printed at 1:1 page size A3. To scale from the drawing use the scale bar provided.

3. All works if applicable, must comply with current Building and Water Regulations.


4. The contractor has ensured, during demolition work, no distress or movement to walls, floors and roof to the subject and adjoining building.

5. All structural concrete to be grade C35 UNO

6. All Structural steel to be grade S275 UNO.

7. All Steel to be covered with 2 layers of 12.5mm plasterboard to achieve 30 min fire resistance.

8. All supporting walls and structural works to be read in conjunction with structural engineer's details. structural steelwork (where used) to meet current building regulations. .

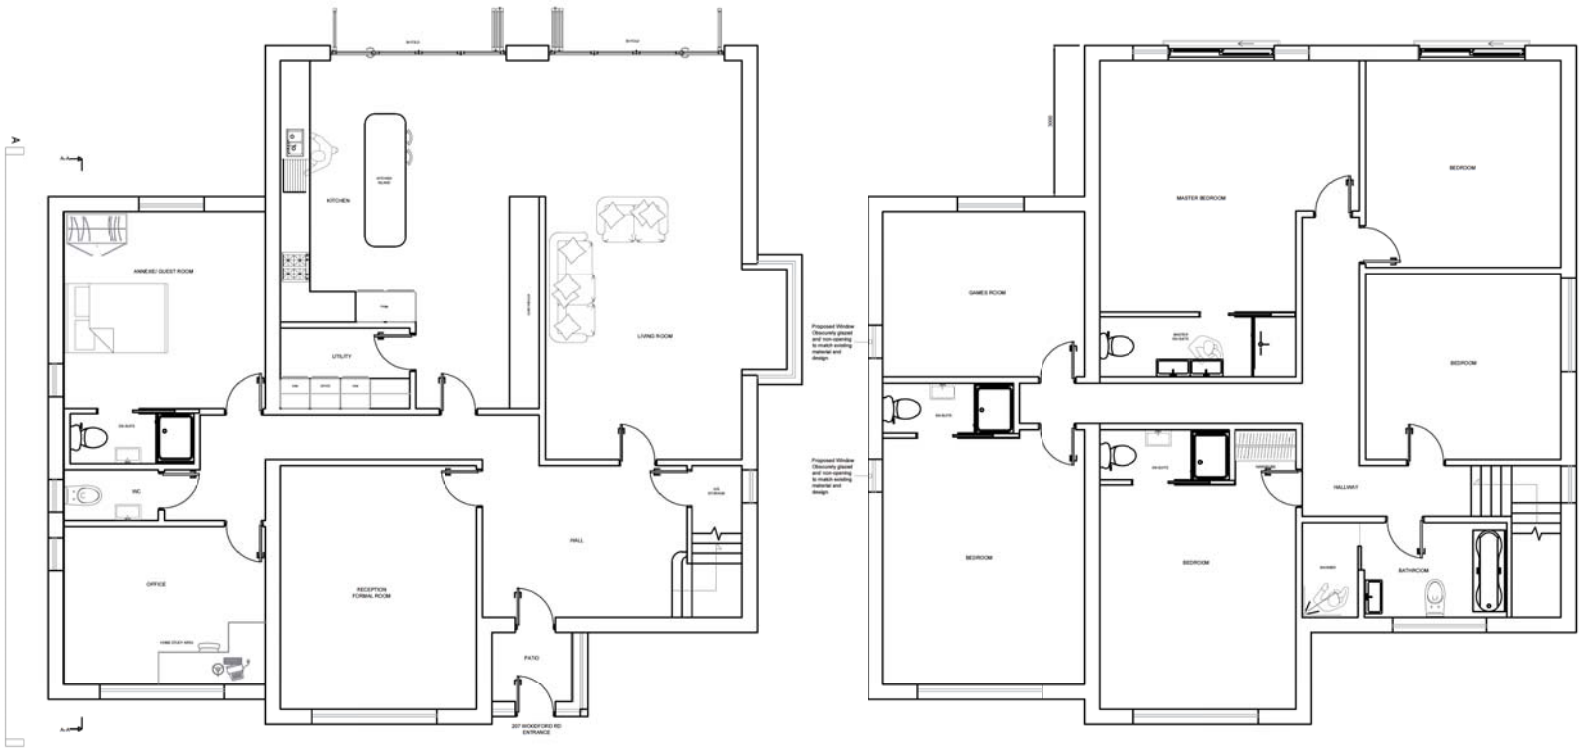

GROUND FLOOR PLAN

PROPOSED LAYOUT

1ST FLOOR PLAN

N

0 1m 2m 3m 4m 5m

REV:	DESCRIPTION:	BY:	DATE:
C			
B	WINDOW ANNOTATIONS	AM	09/01/18
A	INITIAL DRAWINGS	AM	

STATUS: FINAL

AA DRAFTING SOLUTIONS LTD
Web: www.aadrafting.co.uk
Email: info@aadrafting.co.uk
Tel: 07958606283

CLIENT: Jacob Antonio
jacobladders-ren@hotmail.com
-
-

ARCHITECT: AA DRAFTING SOLUTIONS
41 Knighton Park Rd
London
SE26 5RN

SITE: 207 Woodford Road
SK7 1QE

TITLE: PROPOSED DRAWINGS
PLANS

SCALE AT A3:	DATE:	DRAWN:	CHECKED:
1:100	28/11/17	AM	AM

PROJECT NO:	DRAWING NO:	REVISION:
0275	A3/03	B