
Advanced Laser Technology Ltd, Frederick House, Raleigh Street, Stockport, SK5 7ER

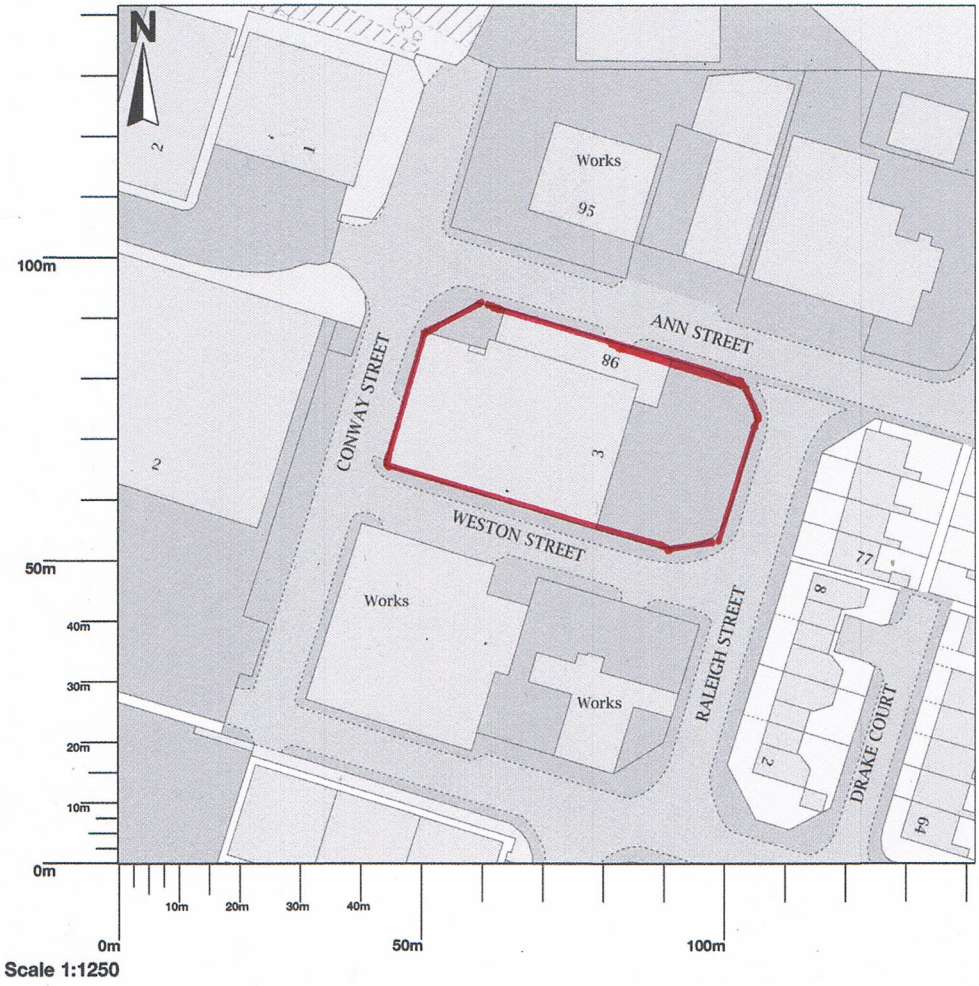

Map area bounded by: 389306,391652 389448,391794. Produced on 22 June 2020 from the OS National Geographic Database. Reproduction in whole or part is prohibited without the prior permission of Ordnance Survey. © Crown copyright 2020. Supplied by UKPlanningMaps.com a licensed OS partner (100054135). Unique plan reference: p2buk/470364/638295

NOTE: THE EXISTING BUILDING AND ALL OTHER FEATURES ON SITE TO REMAIN UNALTERED.





WALKER ASSOCIATES

Chartered Architects

61 BRIDGE STREET
WALSALL
W. MIDLANDS
WS1 1JQ

Tel. 01952 728388

PROPOSED CHANGE OF USE
AT 3 RALEIGH STREET
STOCKPORT

Drawing Title:


FLOOR PLAN AS EXISTING

Scale: 1 : 100 Date: 19.06.20


Checked: Checked:

Drawing No. **2005 / 01**

FIRST FLOOR PLAN

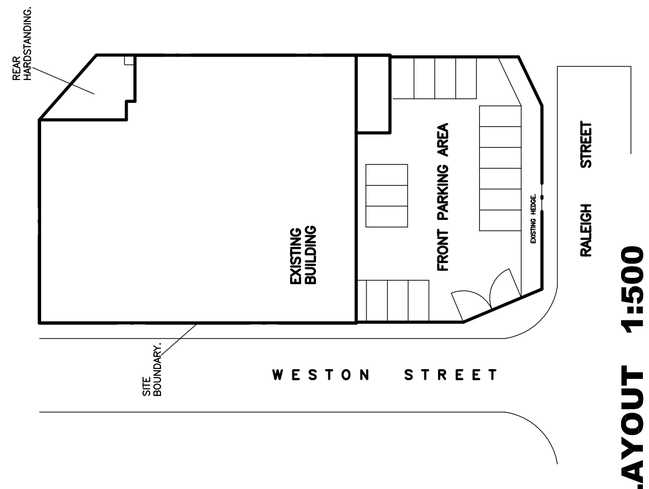


SITE LAYOUT 1:500

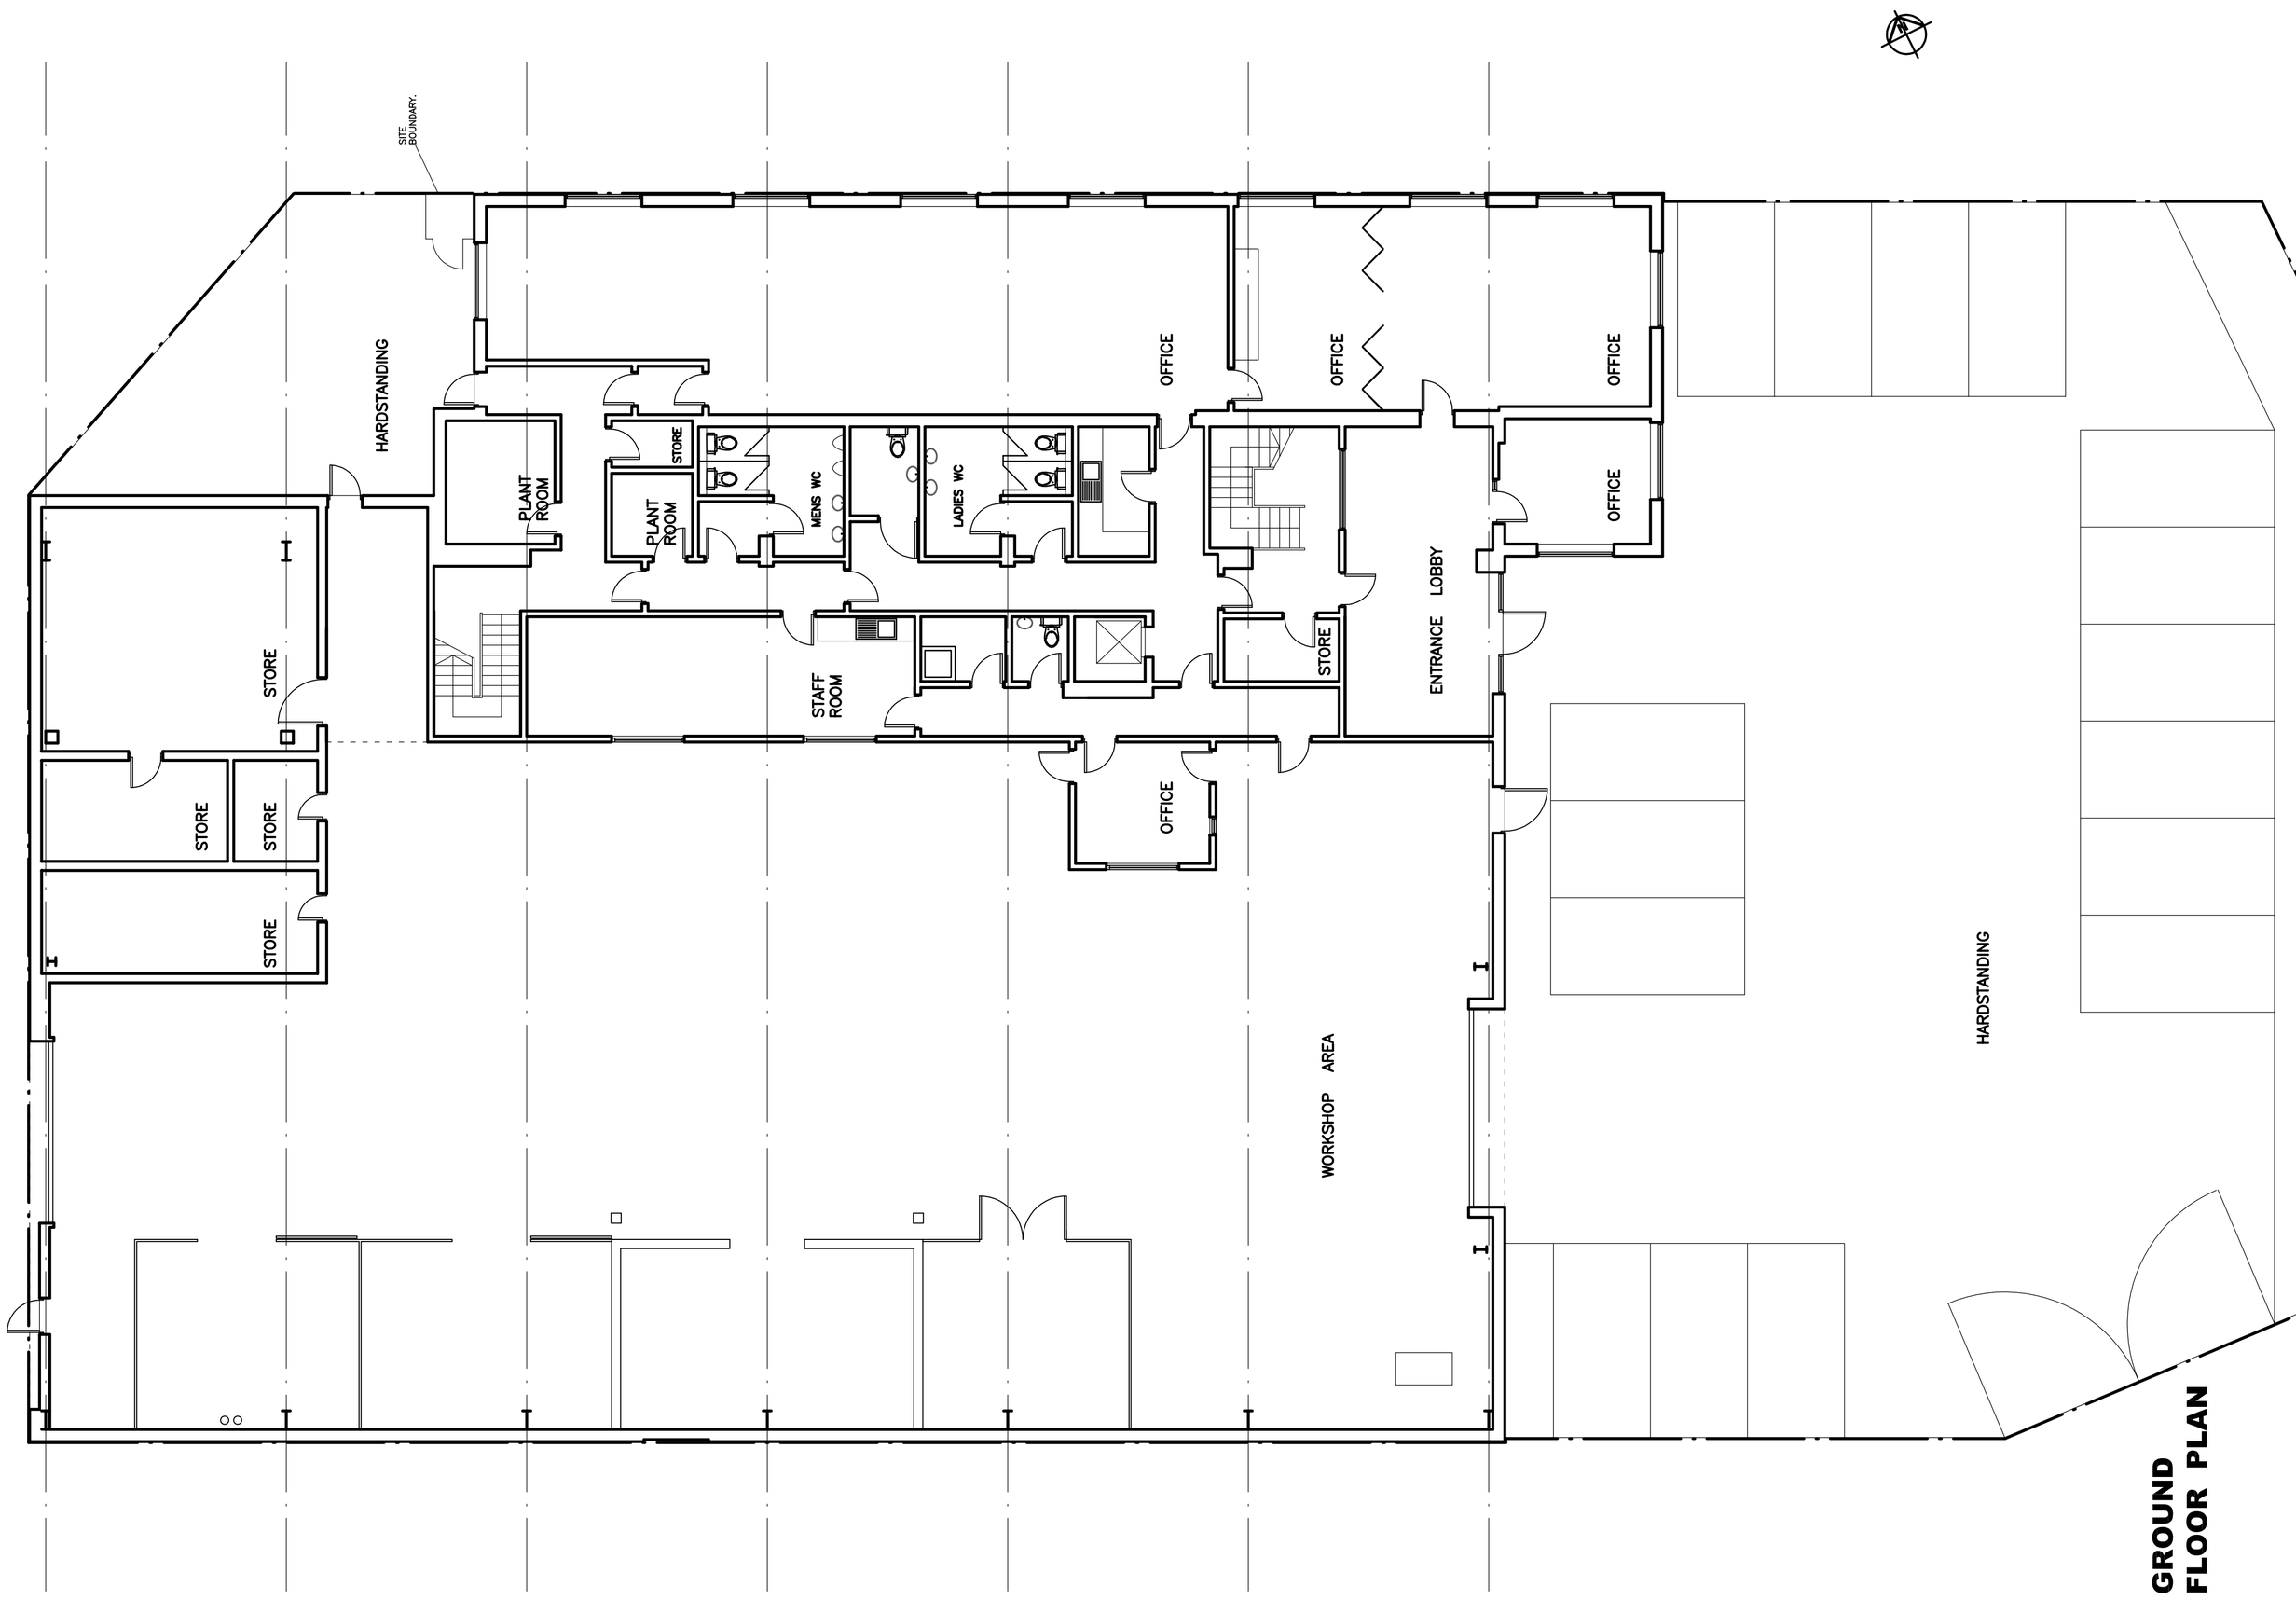

GROUND FLOOR PLAN


NOTE: THE EXISTING BUILDING AND ALL OTHER FEATURES ON SITE TO REMAIN UNALTERED.

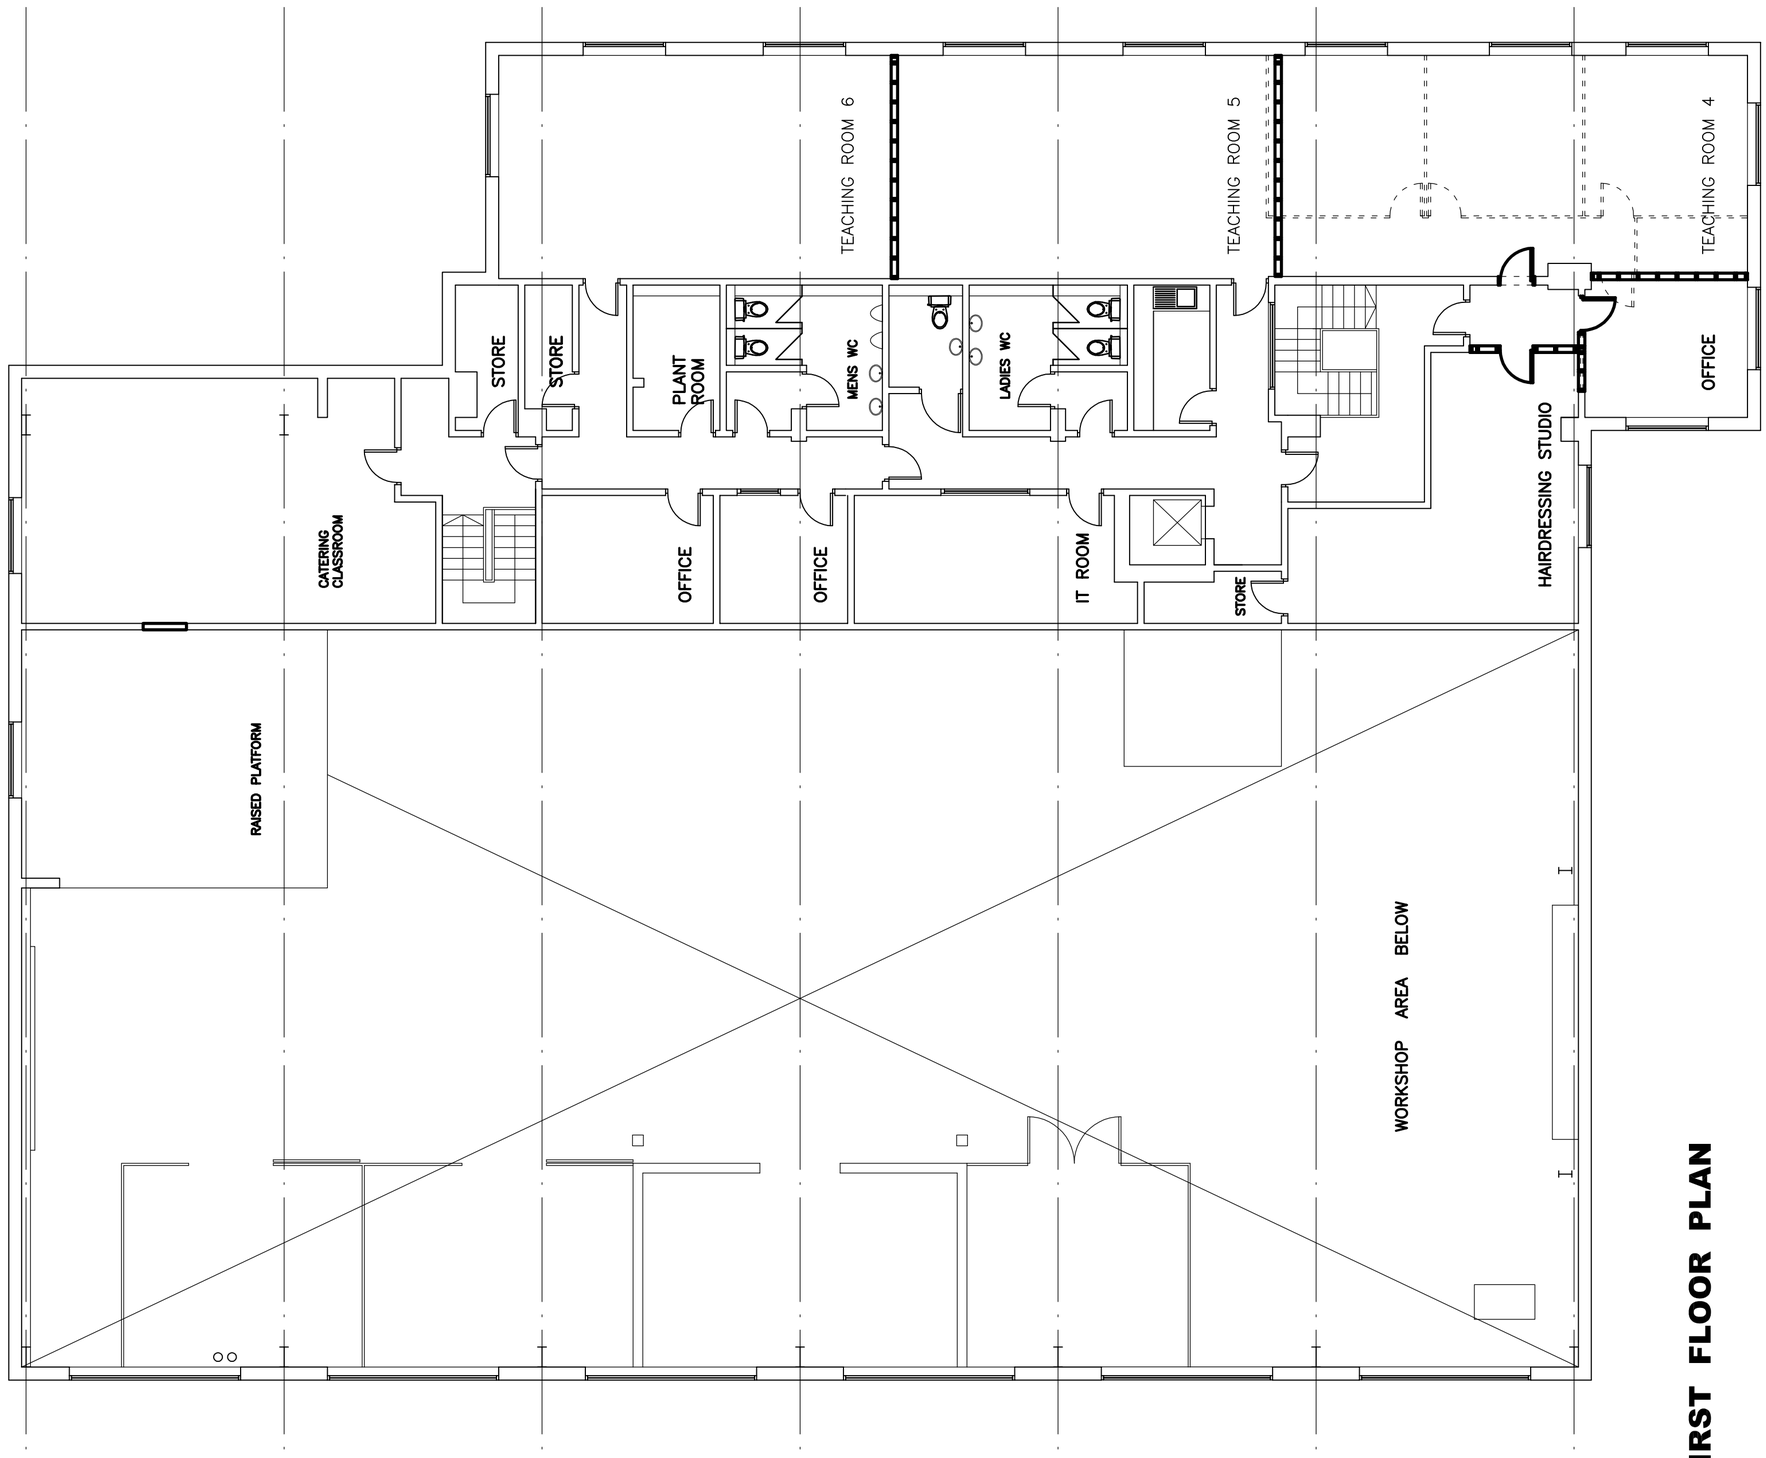


EXISTING WALLS.
NEW WALLS.
WALLS ETC TO BE REMOVED.

0 1 2 3 4 5m 6 7 8 9 10m
SCALE IN METRES

FIRST FLOOR PLAN

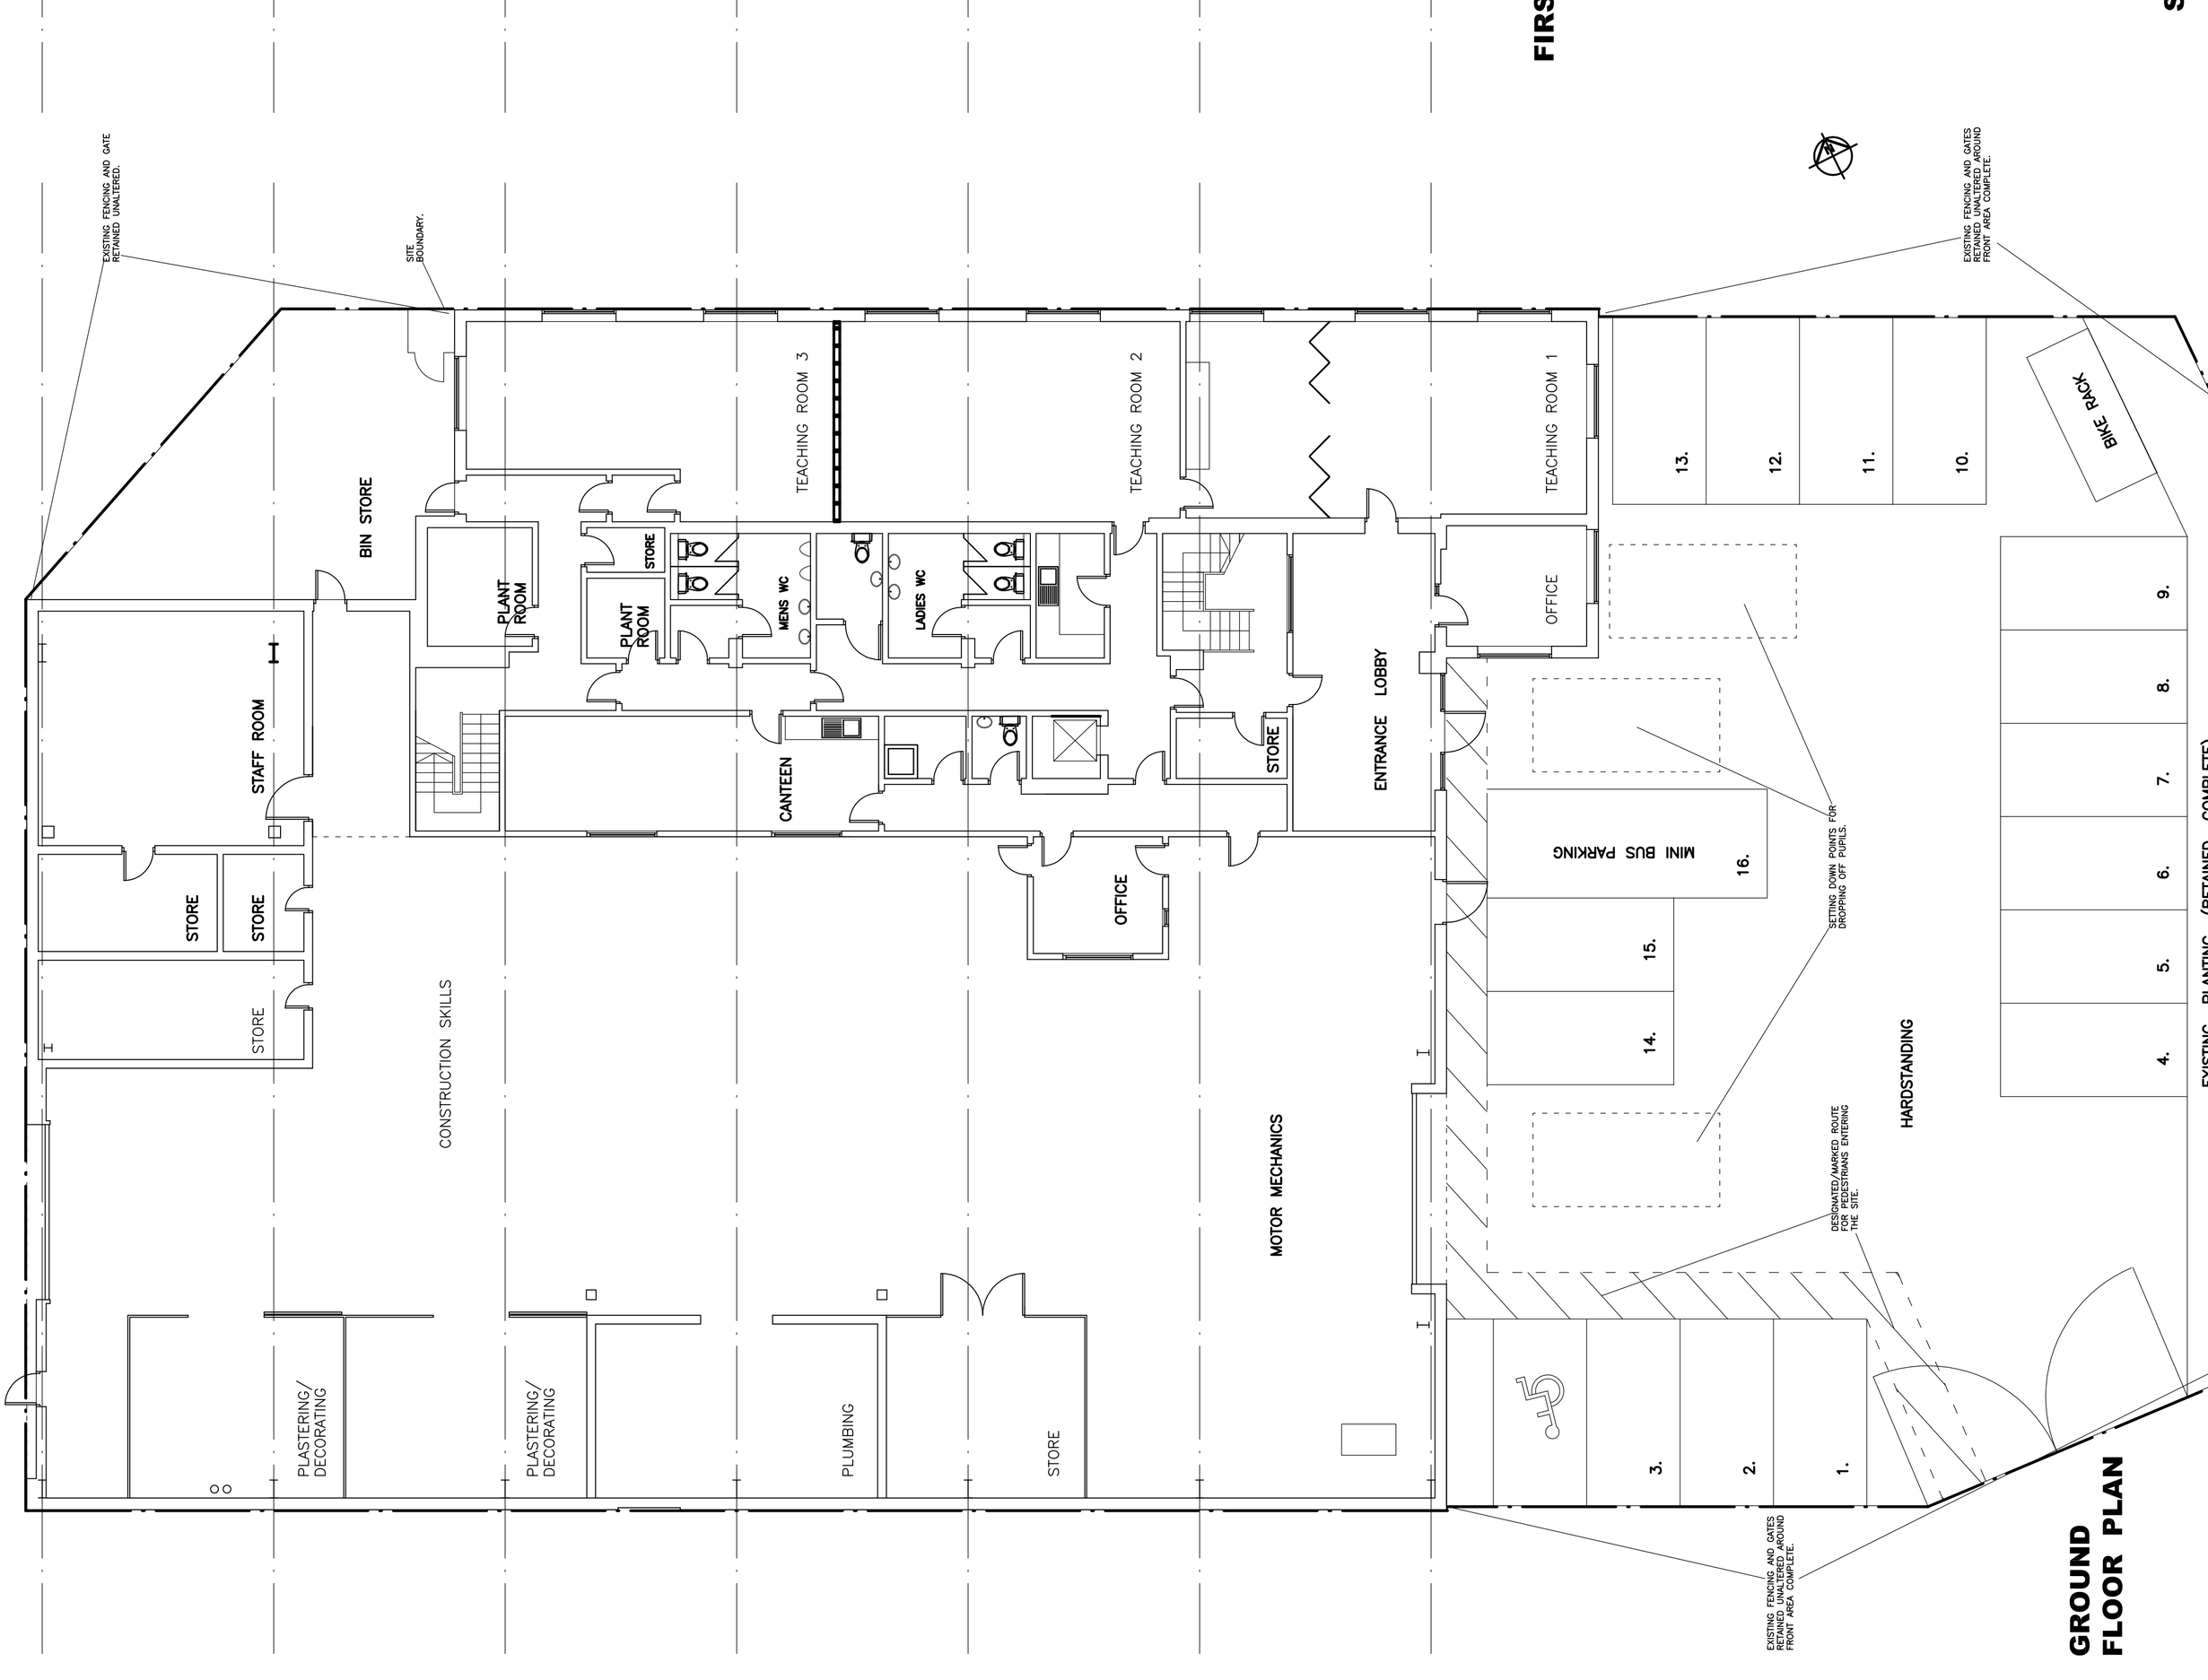

GROUND FLOOR PLAN

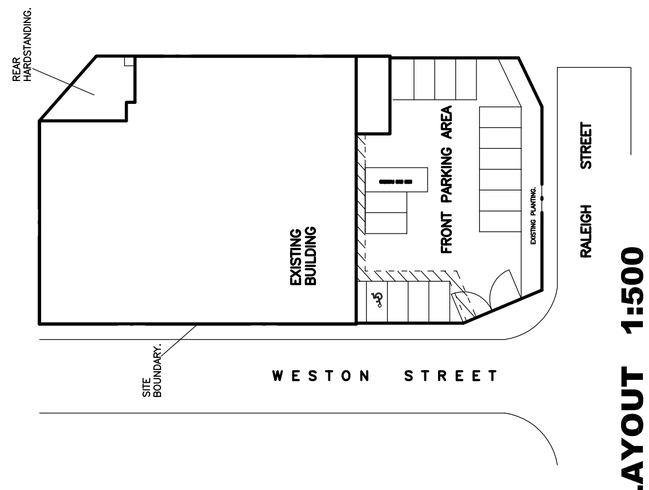

SITE LAYOUT 1:500

WALKER ASSOCIATES

Chartered Architects

61 BRIDGE STREET
WALSALL
W. MIDLANDS
WS1 1JQ

Tel. 01952 728388

PROPOSED CHANGE OF USE AT 3 RALEIGH STREET STOCKPORT

Drawing Title:

FLOOR PLANS AS PROPOSED

Scale: 1 : 100 Date: 07.07.20

Checked: Checked:

Drawing No. **2005 / 02**