


THE CROWN, HAWK GREEN
MARPLE
LOCATION PLAN
SCALE 1:1250 @ A4

N

PLG Design Ltd
DESIGN | PLANNING | PROJECT MANAGEMENT

0 10 20 30 40 50 100
SCALE 1:1250 IN METRES

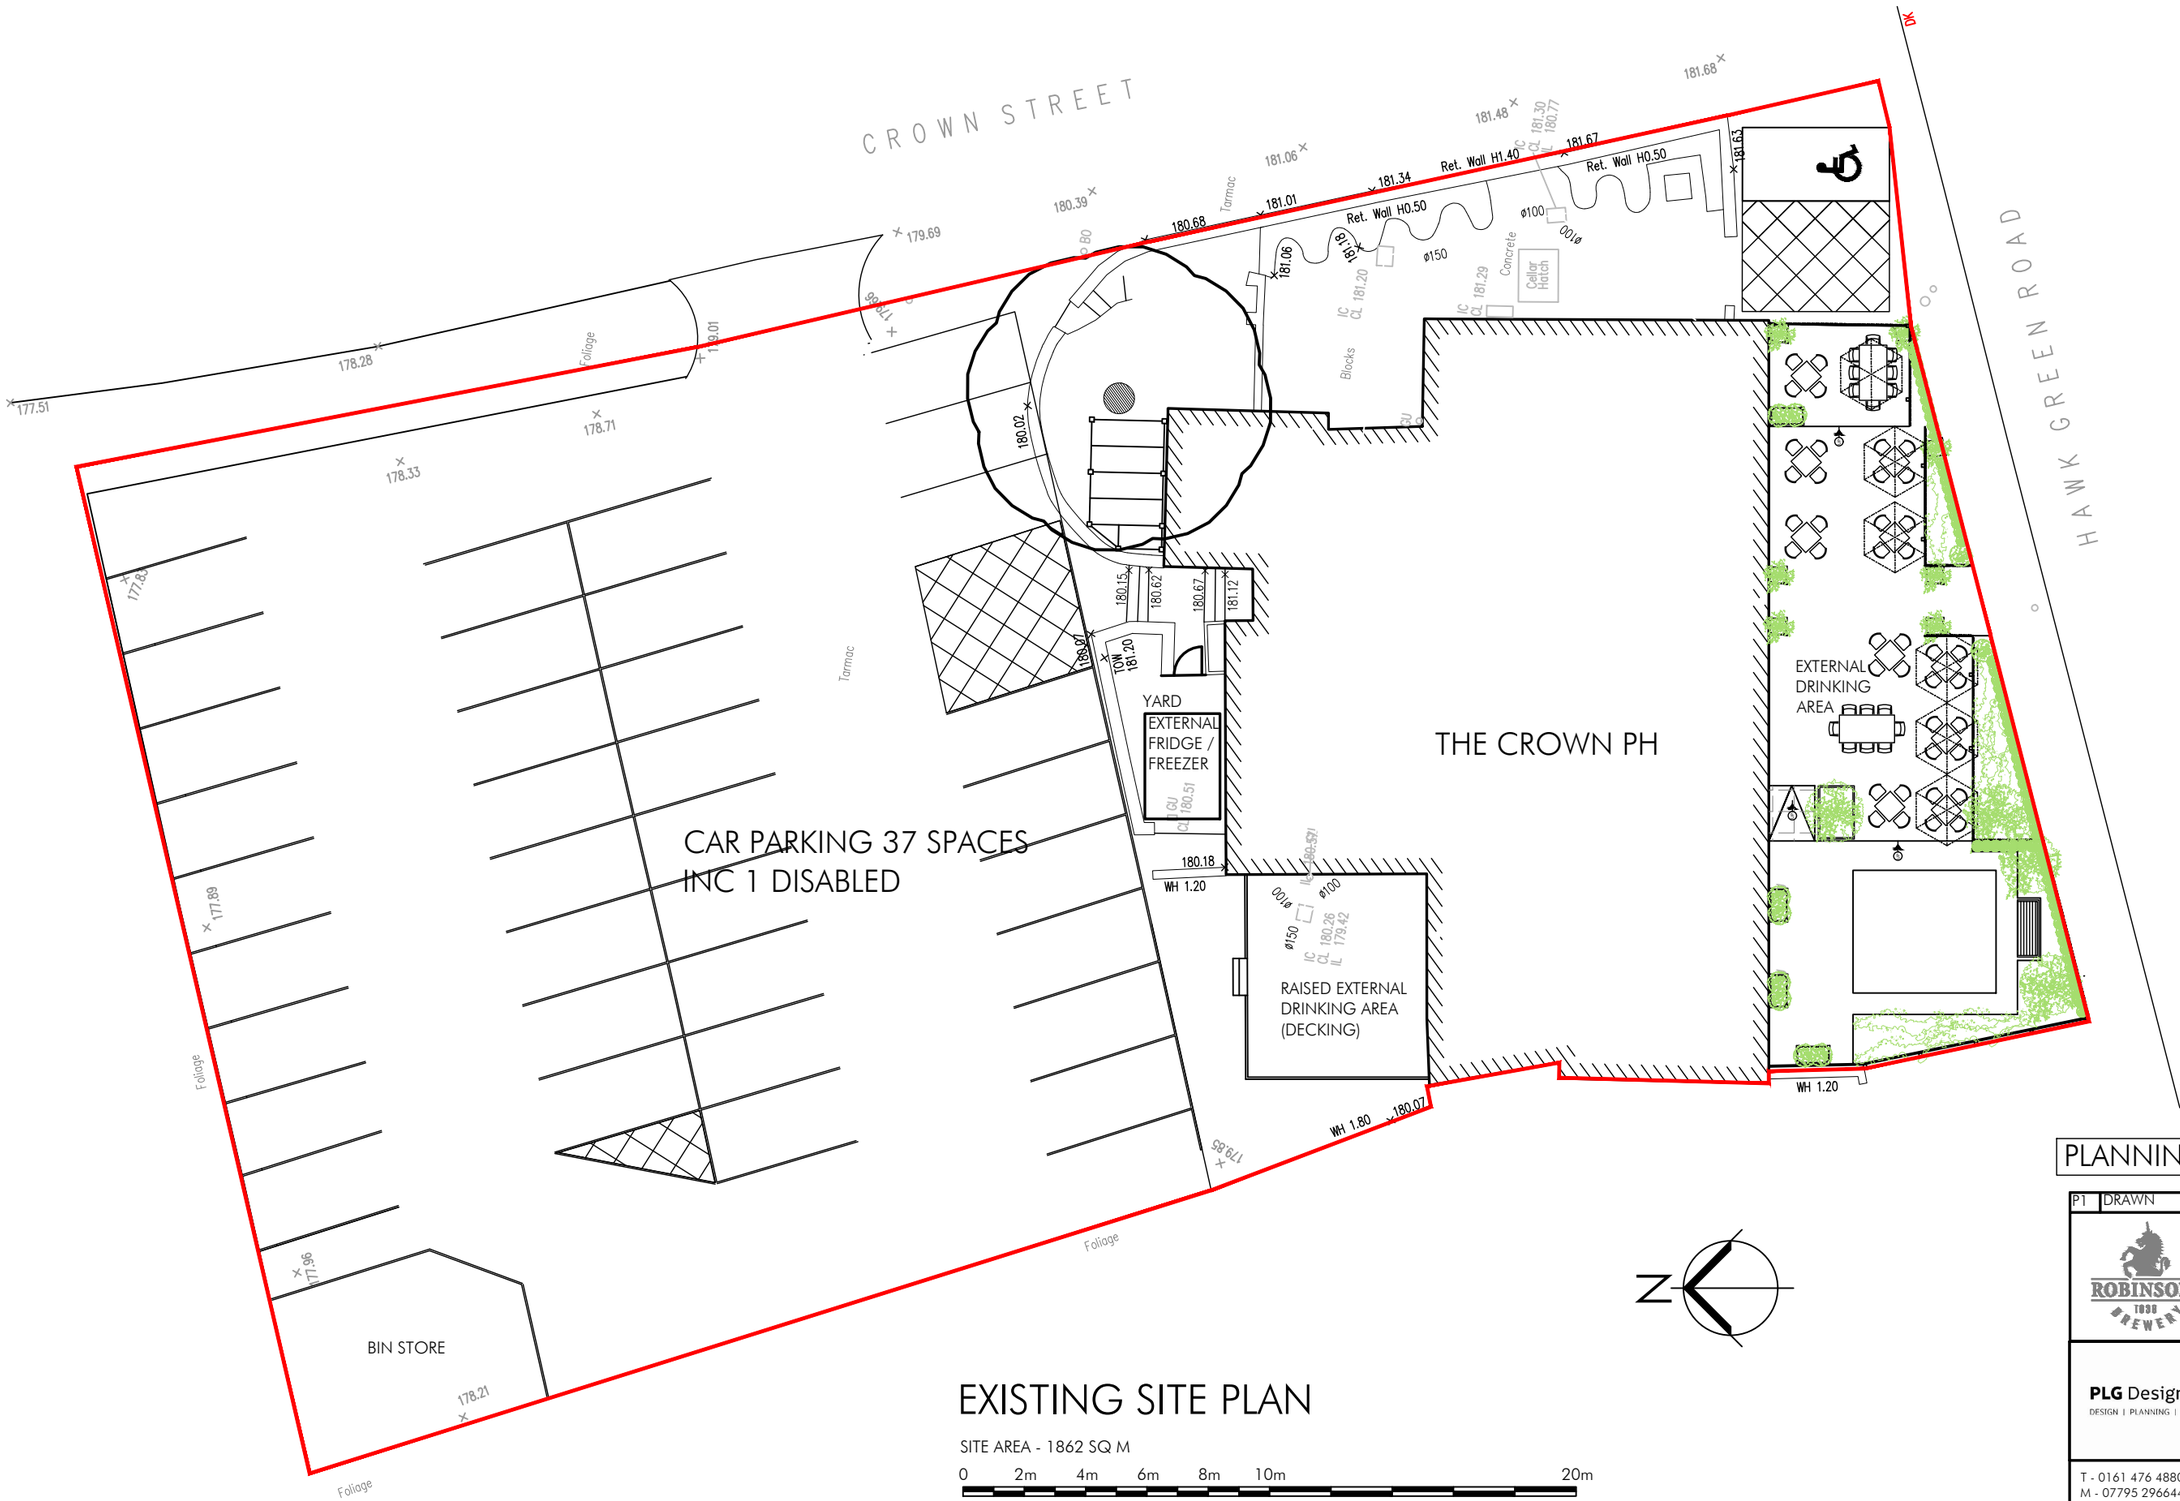

EXISTING SITE PLAN

SITE AREA - 1862 SQ M

0 2m 4m 6m 8m 10m 20m

SCALE 1:200 IN METRES

PLANNING APPLICATION

P1	DRAWN	01.09.21


FREDERIC ROBINSON LIMITED
PROPERTY DEPARTMENT
UNICORN BREWERY
STOCKPORT CHESHIRE
SK1 1JJ
Tel: +44 (0)161 480 6571
Fax: +44 (0)161 476 6011
Email:info@frederic-robinson.co.uk

PLG Design Ltd
DESIGN | PLANNING | PROJECT MANAGEMENT

T - 0161 476 4880
M - 07795 296644
E - paul.gill@plgdesign.co.uk

Client	Mr S Hood
Address	The Crown, Hawk Green
Title	Existing Site Plan
Scale	1:200 @ A3

Job Number	Drawing Number	Issue
21116	PL01	P1

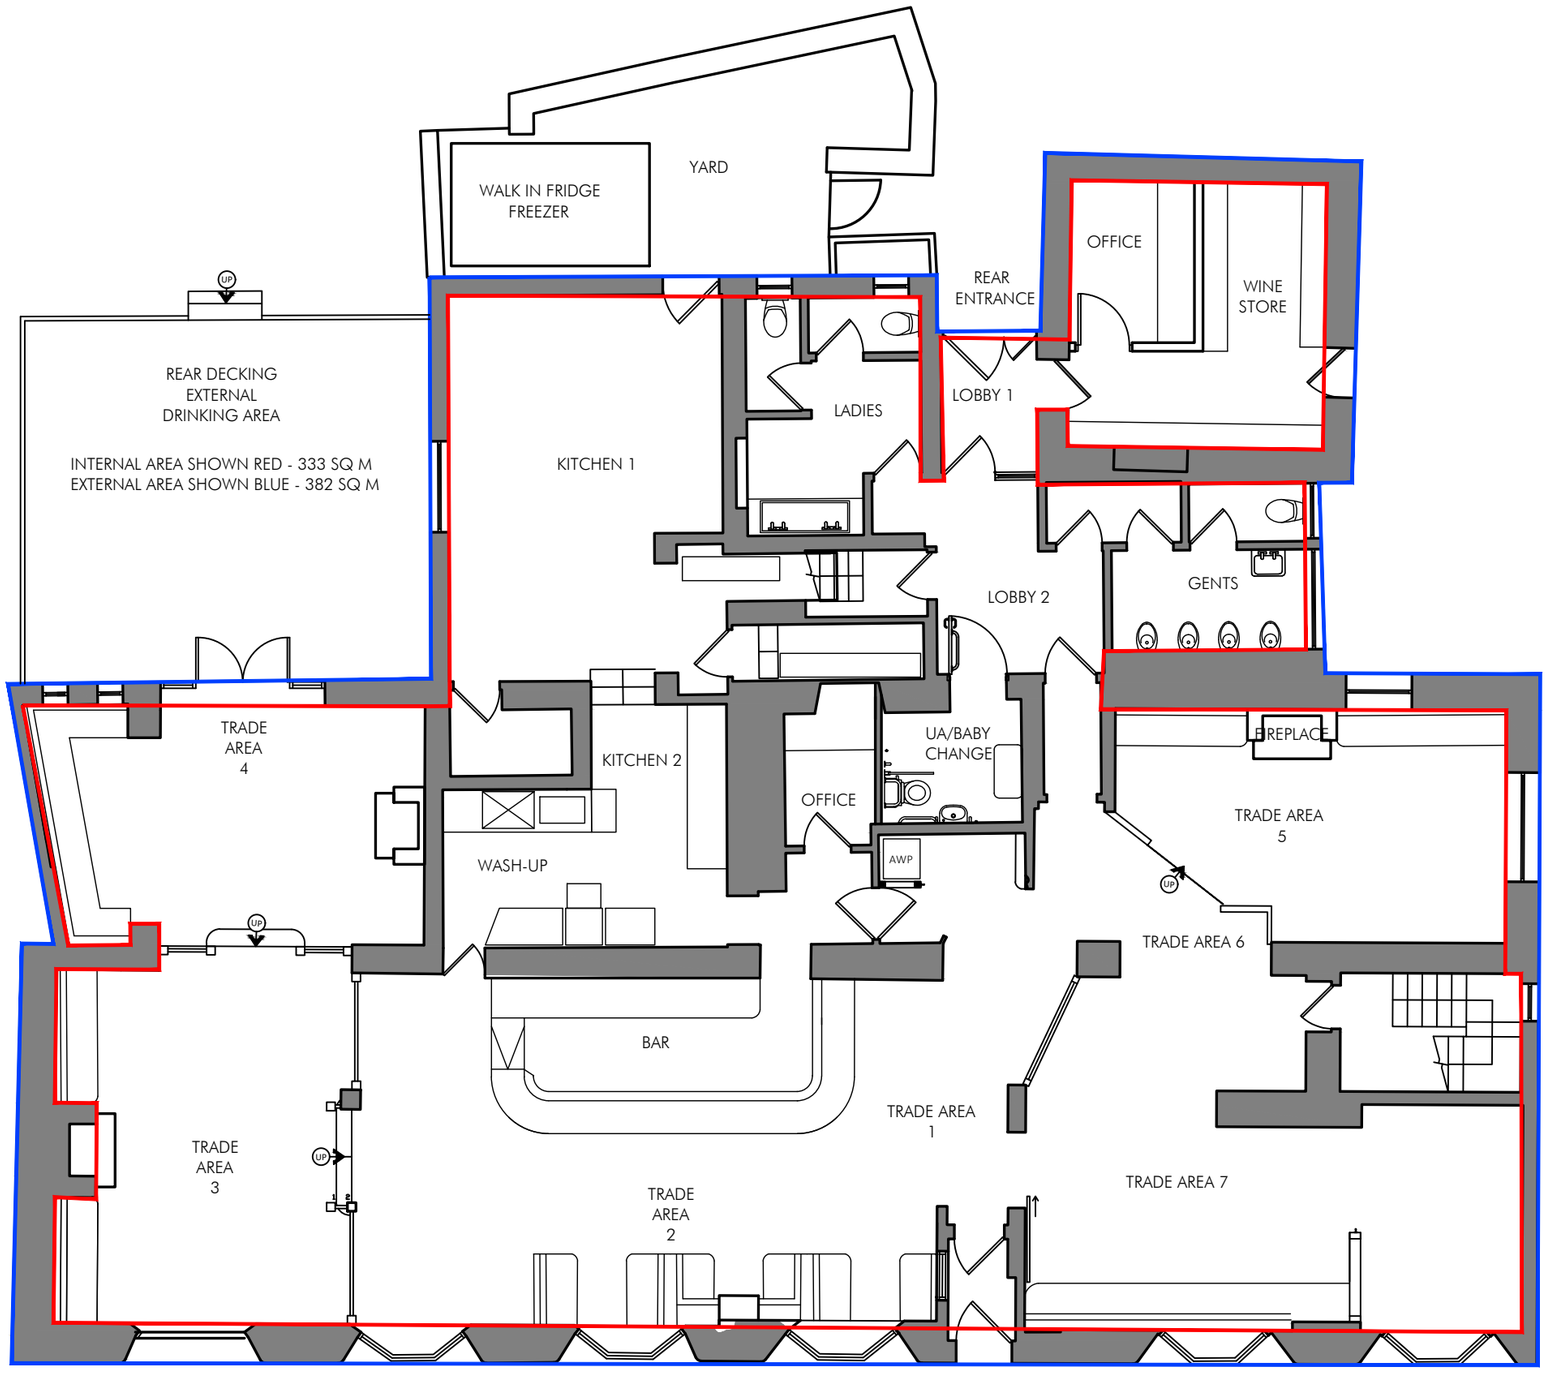

EXISTING GROUND FLOOR PLAN

0 1m 2m 3m 4m 5m 10m

SCALE 1:100 IN METRES

PLANNING APPLICATION

P1	DRAWN	01.09.21

FREDERIC ROBINSON LIMITED
PROPERTY DEPARTMENT
UNICORN BREWERY
STOCKPORT CHESHIRE
SK1 1JJ
Tel: +44 (0)161 480 6571
Fax: +44 (0)161 476 6011
Email: info@frederic-robinson.co.uk

PLG Design Ltd
DESIGN | PLANNING | PROJECT MANAGEMENT


T - 0161 476 4880
M - 07795 296644
E - paul.gill@plgdesign.co.uk

Client	Mr S Hood
Address	The Crown, Hawk Green
Title	Existing Ground Floor Plan
Scale	1:100 @ A3

Job Number	Drawing Number	Issue
21116	PL02	P1



EXISTING FRONT ELEVATION

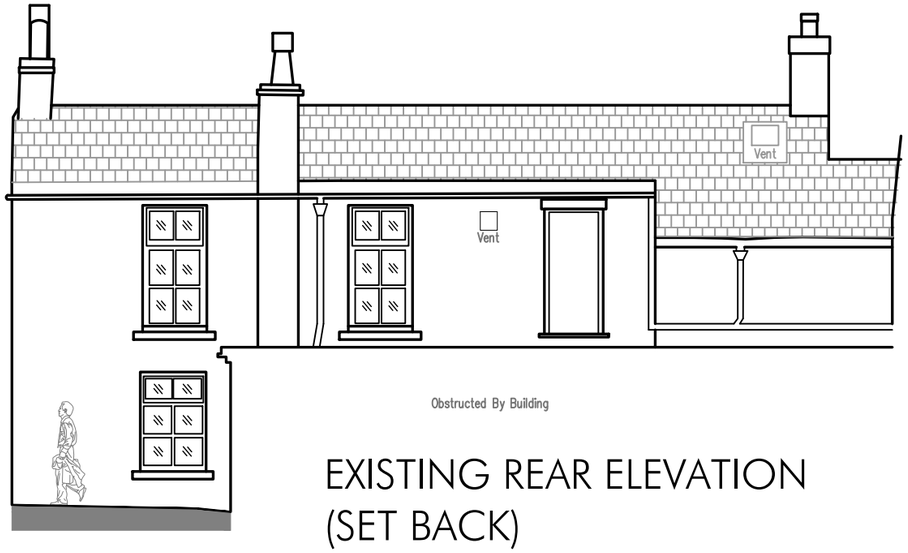


EXISTING REAR ELEVATION
(SET BACK)

0 1m 2m 3m 4m 5m 10m


SCALE 1:100 IN METRES



EXISTING SIDE ELEVATION

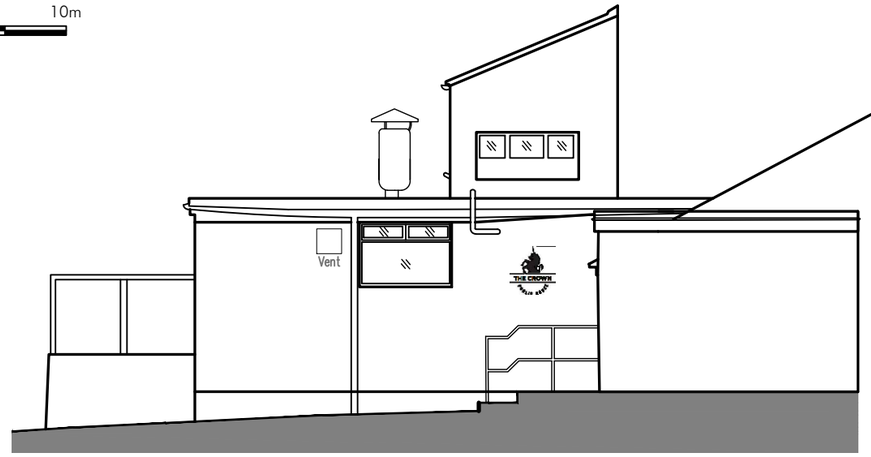

EXISTING SIDE ELEVATION

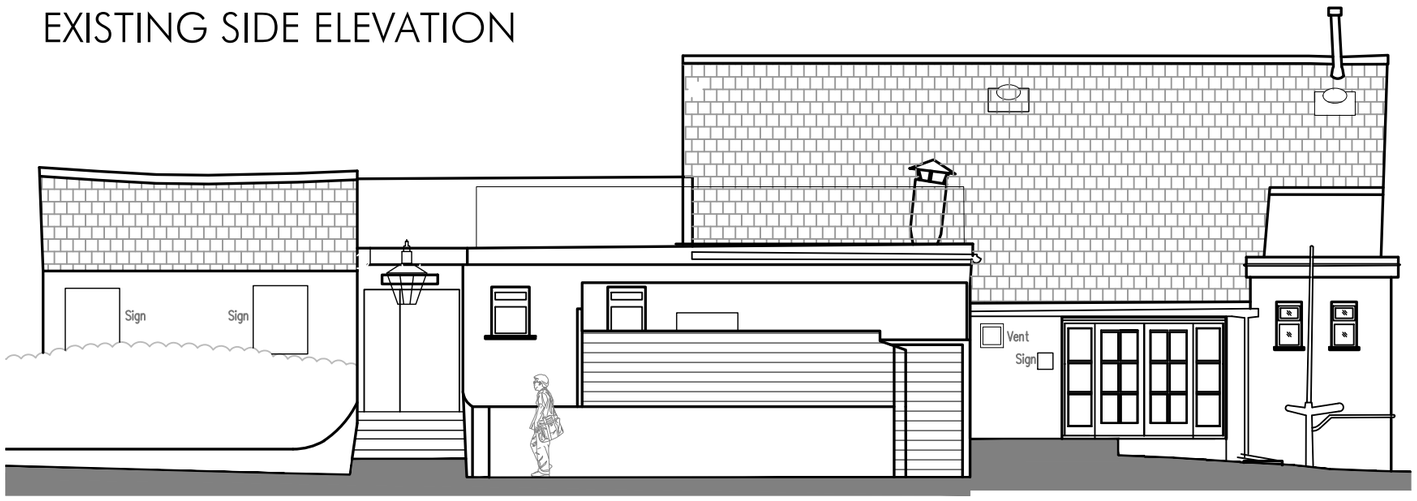

EXISTING REAR ELEVATION

PLANNING APPLICATION

P1	DRAWN	01.09.21


FREDERIC ROBINSON LIMITED
PROPERTY DEPARTMENT
UNICORN BREWERY
STOCKPORT CHESHIRE
SK1 1JJ
Tel: +44 (0)161 480 6571
Fax: +44 (0)161 476 6011
Email:info@frederic-robinson.co.uk

PLG Design Ltd
DESIGN | PLANNING | PROJECT MANAGEMENT


T - 0161 476 4880
M - 07795 296644
E - paul.gill@plgdesign.co.uk

Client	Mr S Hood
Address	The Crown, Hawk Green
Title	Existing Elevations
Scale	1:100 @ A3

Job Number	Drawing Number	Issue
21116	PL03	P1

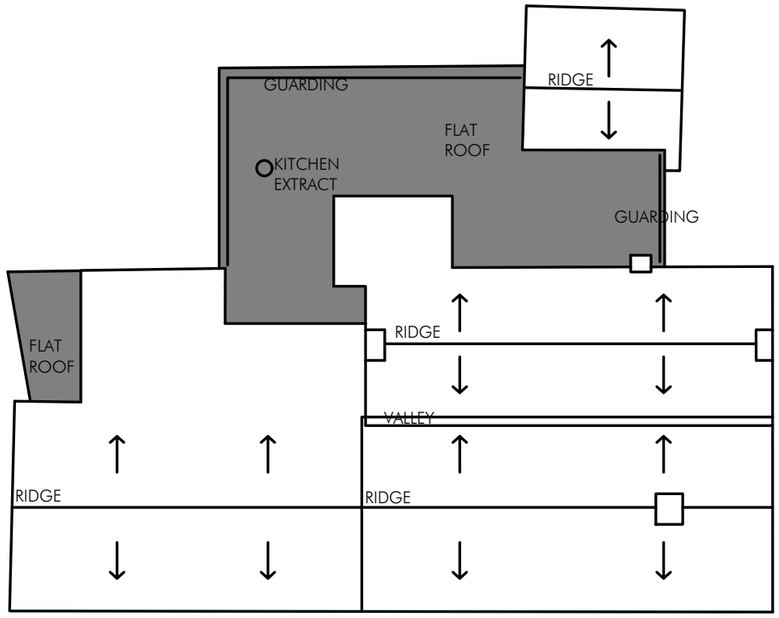

EXISTING ROOF PLAN

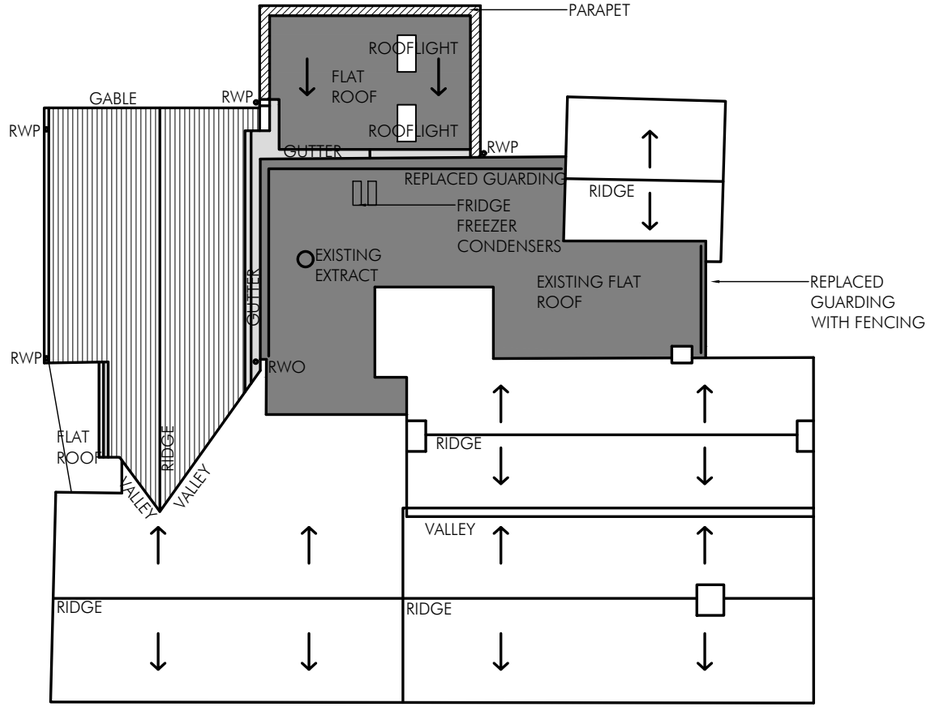

PROPOSED ROOF PLAN

0 2m 4m 6m 8m 10m 20m

SCALE 1:200 IN METRES

PLANNING APPLICATION

P1	DRAWN	01.09.21


FREDERIC ROBINSON LIMITED
PROPERTY DEPARTMENT
UNICORN BREWERY
STOCKPORT CHESHIRE
SK1 1JJ
Tel: +44 (0)161 480 6571
Fax: +44 (0)161 476 6011
Email: info@frederic-robinson.co.uk

PLG Design Ltd
DESIGN | PLANNING | PROJECT MANAGEMENT

T - 0161 476 4880
M - 07795 296644
E - paul.gill@plgdesign.co.uk

Client	Mr S Hood
Address	The Crown, Hawk Green
Title	Existing and Proposed Roof Plans
Scale	1:200 @ A3

Job Number	Drawing Number	Issue
21116	PL07	P1

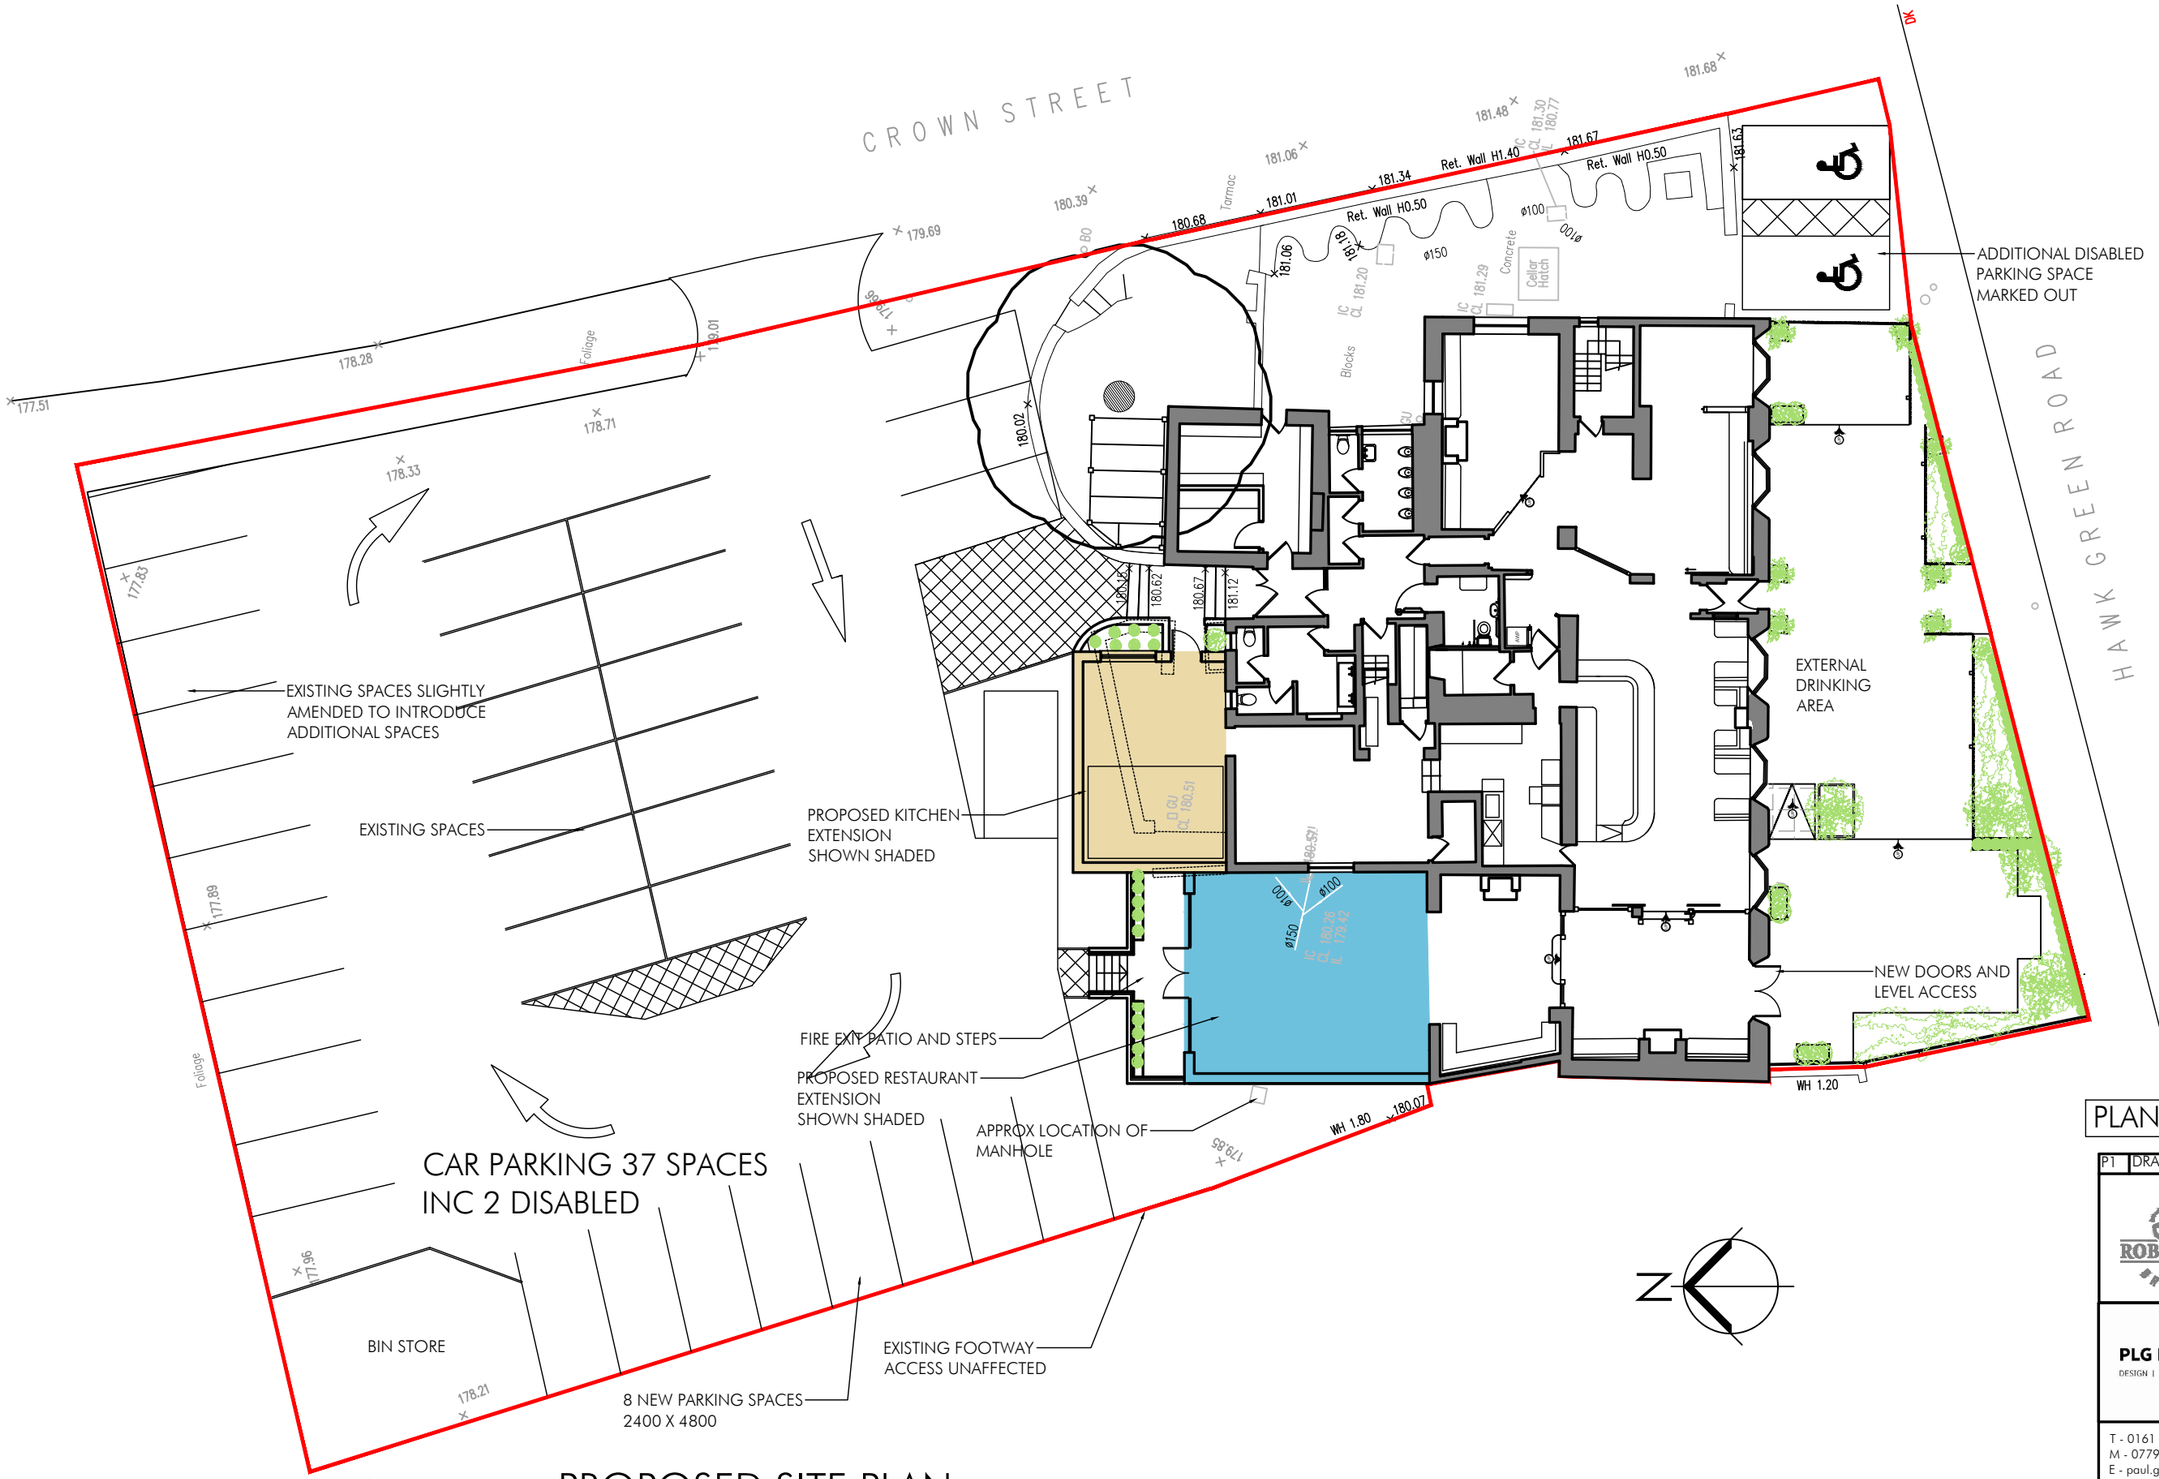

PROPOSED SITE PLAN

SITE AREA - 1862 SQ M

0 2m 4m 6m 8m 10m 20m

SCALE 1:200 IN METRES

PLANNING APPLICATION

P1	DRAWN	01.09.21


FREDERIC ROBINSON LIMITED
PROPERTY DEPARTMENT
UNICORN BREWERY
STOCKPORT CHESHIRE
SK1 1JJ
Tel: +44 (0)161 480 6571
Fax: +44 (0)161 476 6011
Email:info@frederic-robinson.co.uk

PLG Design Ltd
DESIGN | PLANNING | PROJECT MANAGEMENT

T - 0161 476 4880
M - 07795 296644
E - paul.gill@plgdesign.co.uk

Client	Mr S Hood
Address	The Crown, Hawk Green
Title	Proposed Site Plan
Scale	1:200 @ A3

Job Number	Drawing Number	Issue
21116	PL04	P1

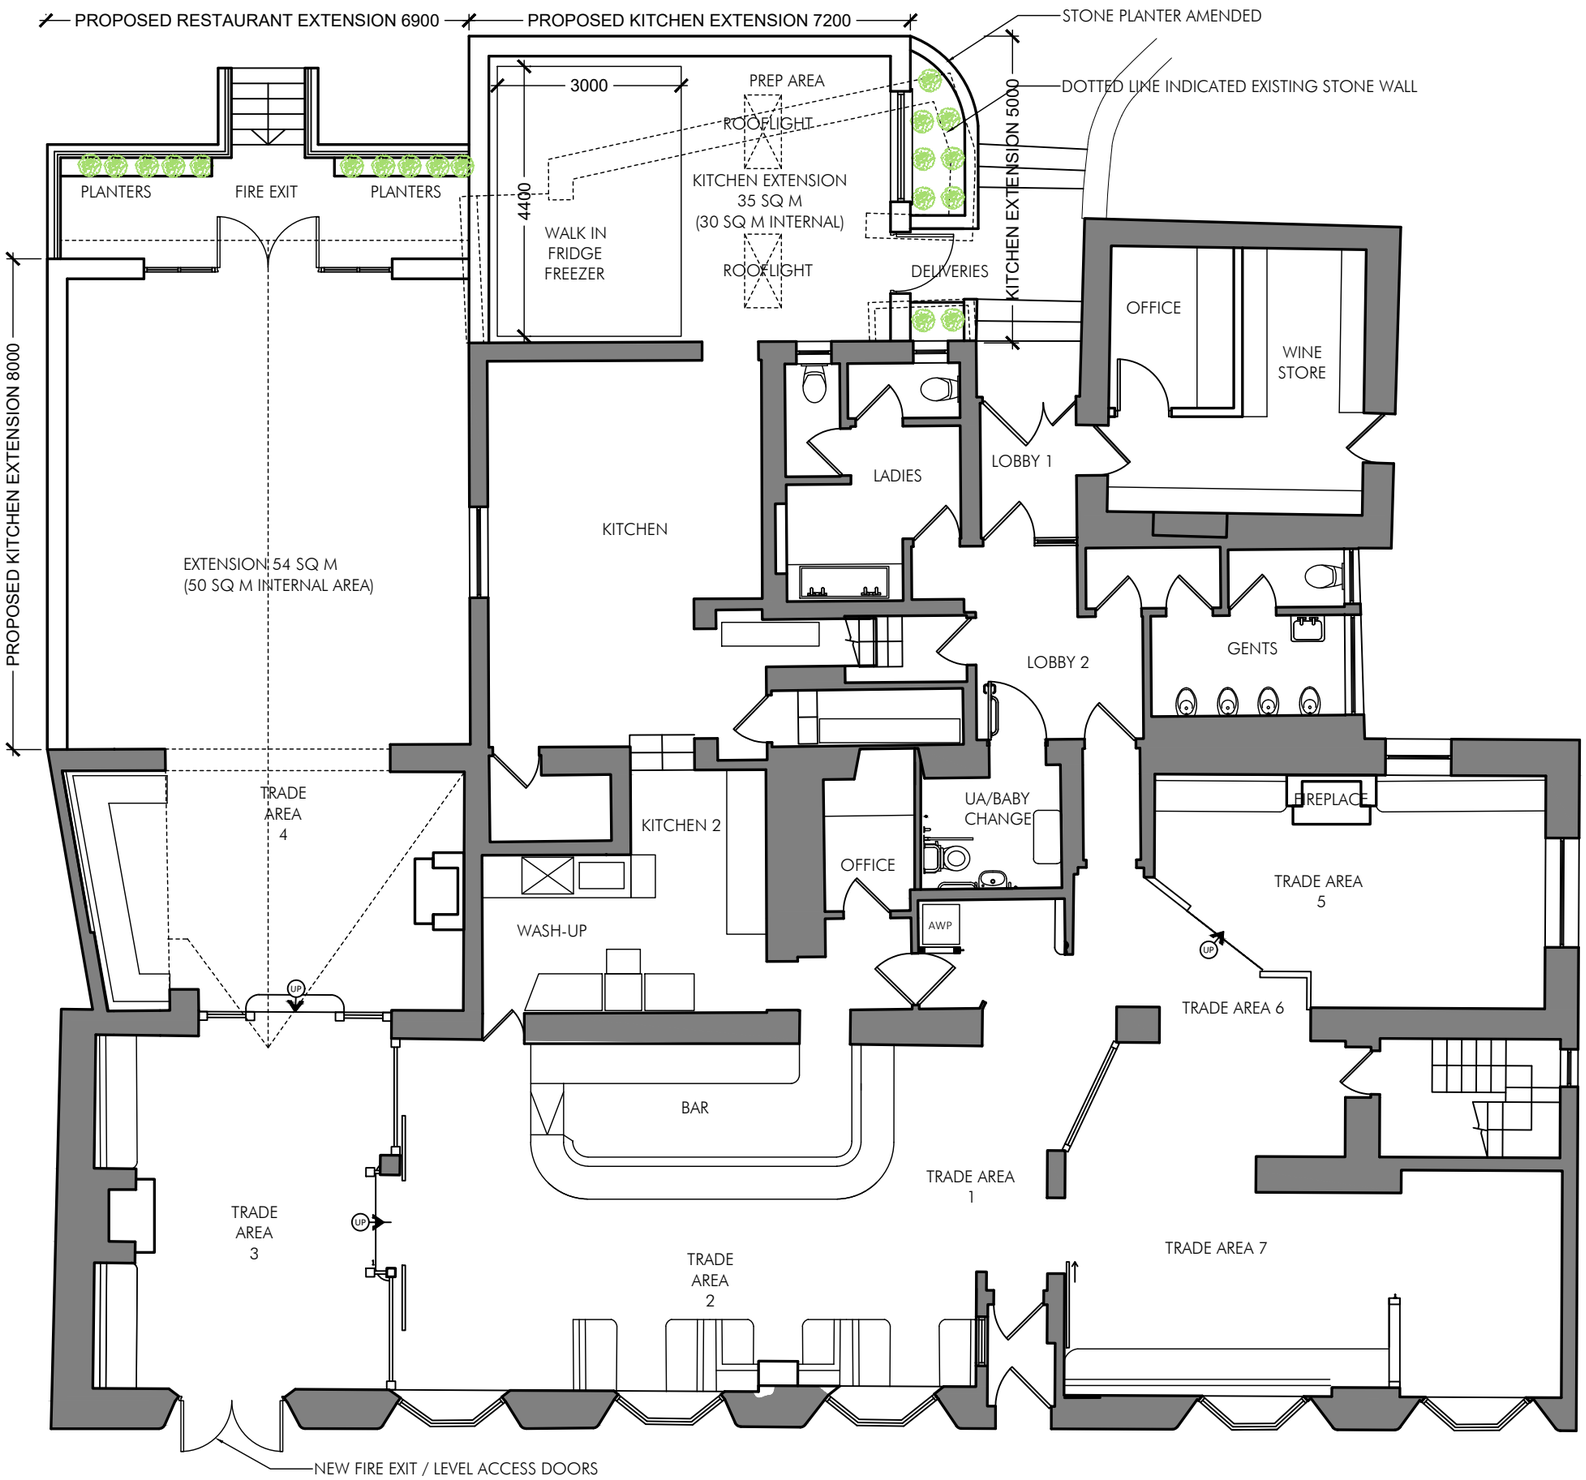

PROPOSED GROUND FLOOR PLAN

0 1m 2m 3m 4m 5m 10m

SCALE 1:100 IN METRES

PLANNING APPLICATION

P1	DRAWN	01.09.21

ROBINSONS 1838 BREWERY

FREDERIC ROBINSON LIMITED
PROPERTY DEPARTMENT
UNICORN BREWERY
STOCKPORT CHESHIRE
SK1 1JJ
Tel: +44 (0)161 480 6571
Fax: +44 (0)161 476 6011
Email:info@frederic-robinson.co.uk

PLG Design Ltd
DESIGN | PLANNING | PROJECT MANAGEMENT

T - 0161 476 4880
M - 07795 296644
E - paul.gill@plgdesign.co.uk

Client	Mr S Hood
Address	The Crown, Hawk Green
Title	Proposed Ground Floor Plan
Scale	1:100 @ A3

Job Number	Drawing Number	Issue
21116	PL05	P1




FRONT ELEVATION




REAR ELEVATION SET BACK




SIDE ELEVATION

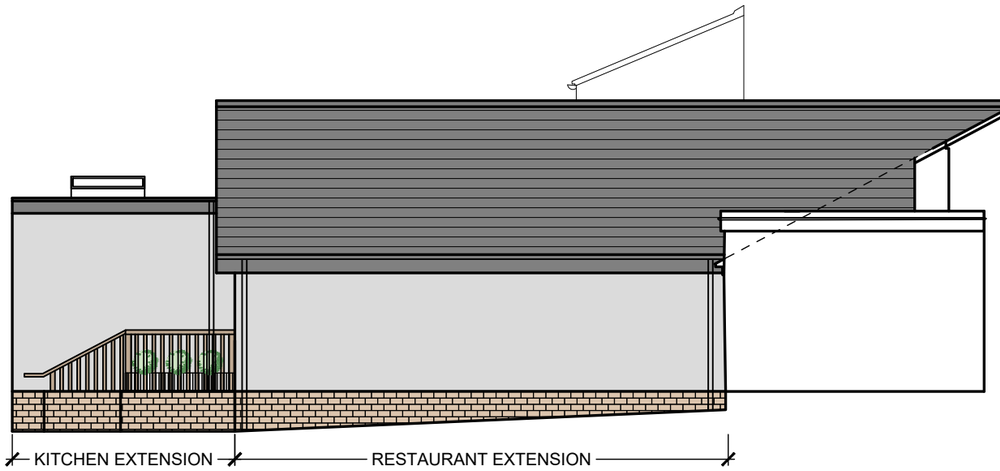

PROPOSED SIDE ELEVATION

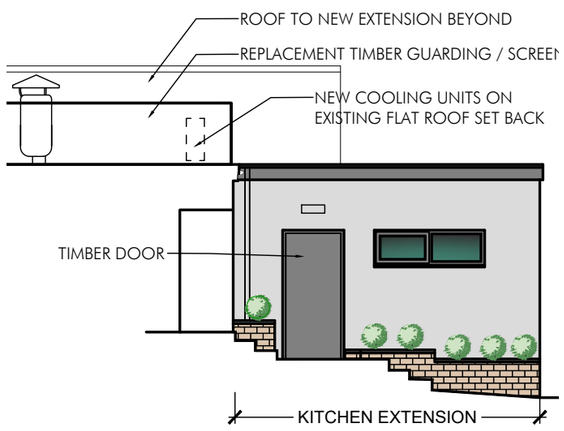

SIDE KITCHEN ELEVATION

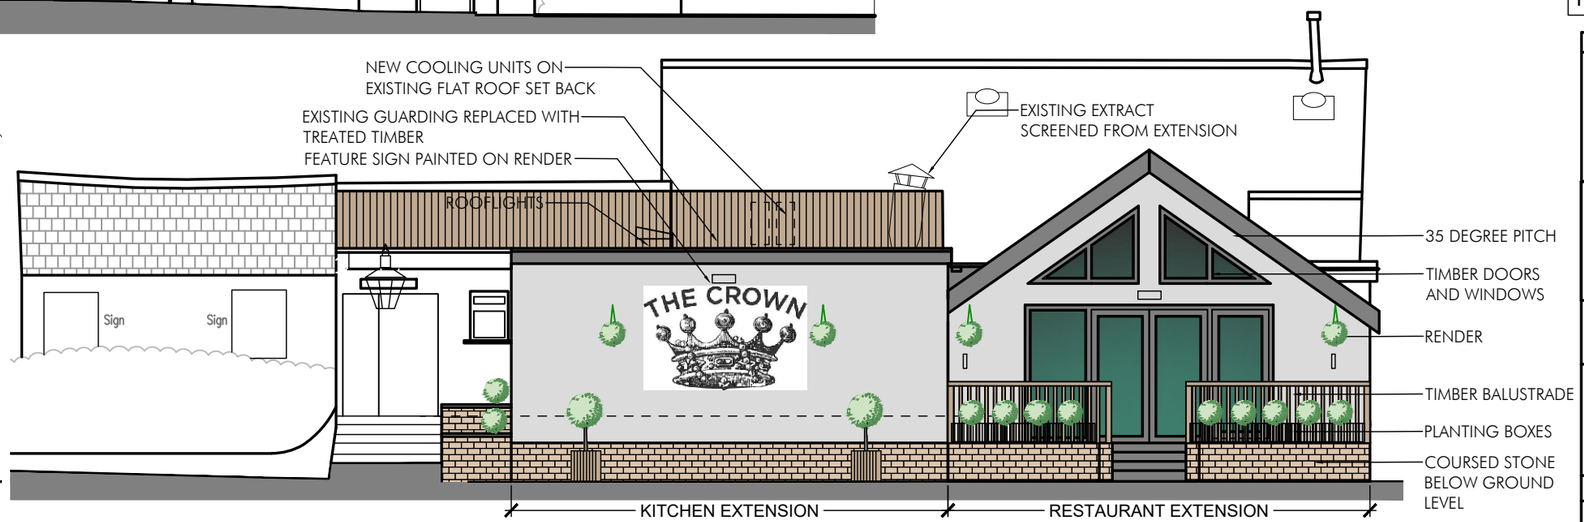

REAR ELEVATION

PLANNING APPLICATION

P1	DRAWN	01.09.21

FREDERIC ROBINSON LIMITED
PROPERTY DEPARTMENT
UNICORN BREWERY
STOCKPORT CHESHIRE
SK1 1JJ
Tel: +44 (0)161 480 6571
Fax: +44 (0)161 476 6011
Email: info@frederic-robinson.co.uk

PLG Design Ltd
DESIGN | PLANNING | PROJECT MANAGEMENT

T - 0161 476 4880
M - 07795 296644
E - paul.gill@plgdesign.co.uk

Client	Mr S Hood
Address	The Crown, Hawk Green
Title	Proposed Elevations
Scale	1:100 @ A3

Job Number	Drawing Number	Issue
21116	PL06	P1