

Revision	Description	Init.	Date
A	Red and blue lines amended.	CHK	11.01.22

PLANNING

PZ VI Architects & Designers
21 Rails Courts West Riverside Manchester M3 5FT
Tel: 0161 839 6645 Fax: 0161 839 6646
E-mail:jalbutt@pzvi-architects.co.uk

Project: METROPOLITAN HOUSE
STATION RD, CHEADLE HULME

Client: BLUEMANTLE

Drawing Title: LOCATION PLAN

Drawing No: KR781-PL-101


Rev: A

Drawn By: CHK

Checked: J.Albutt

Scale: 1:1250 @ A4

Date: 24.08.2021

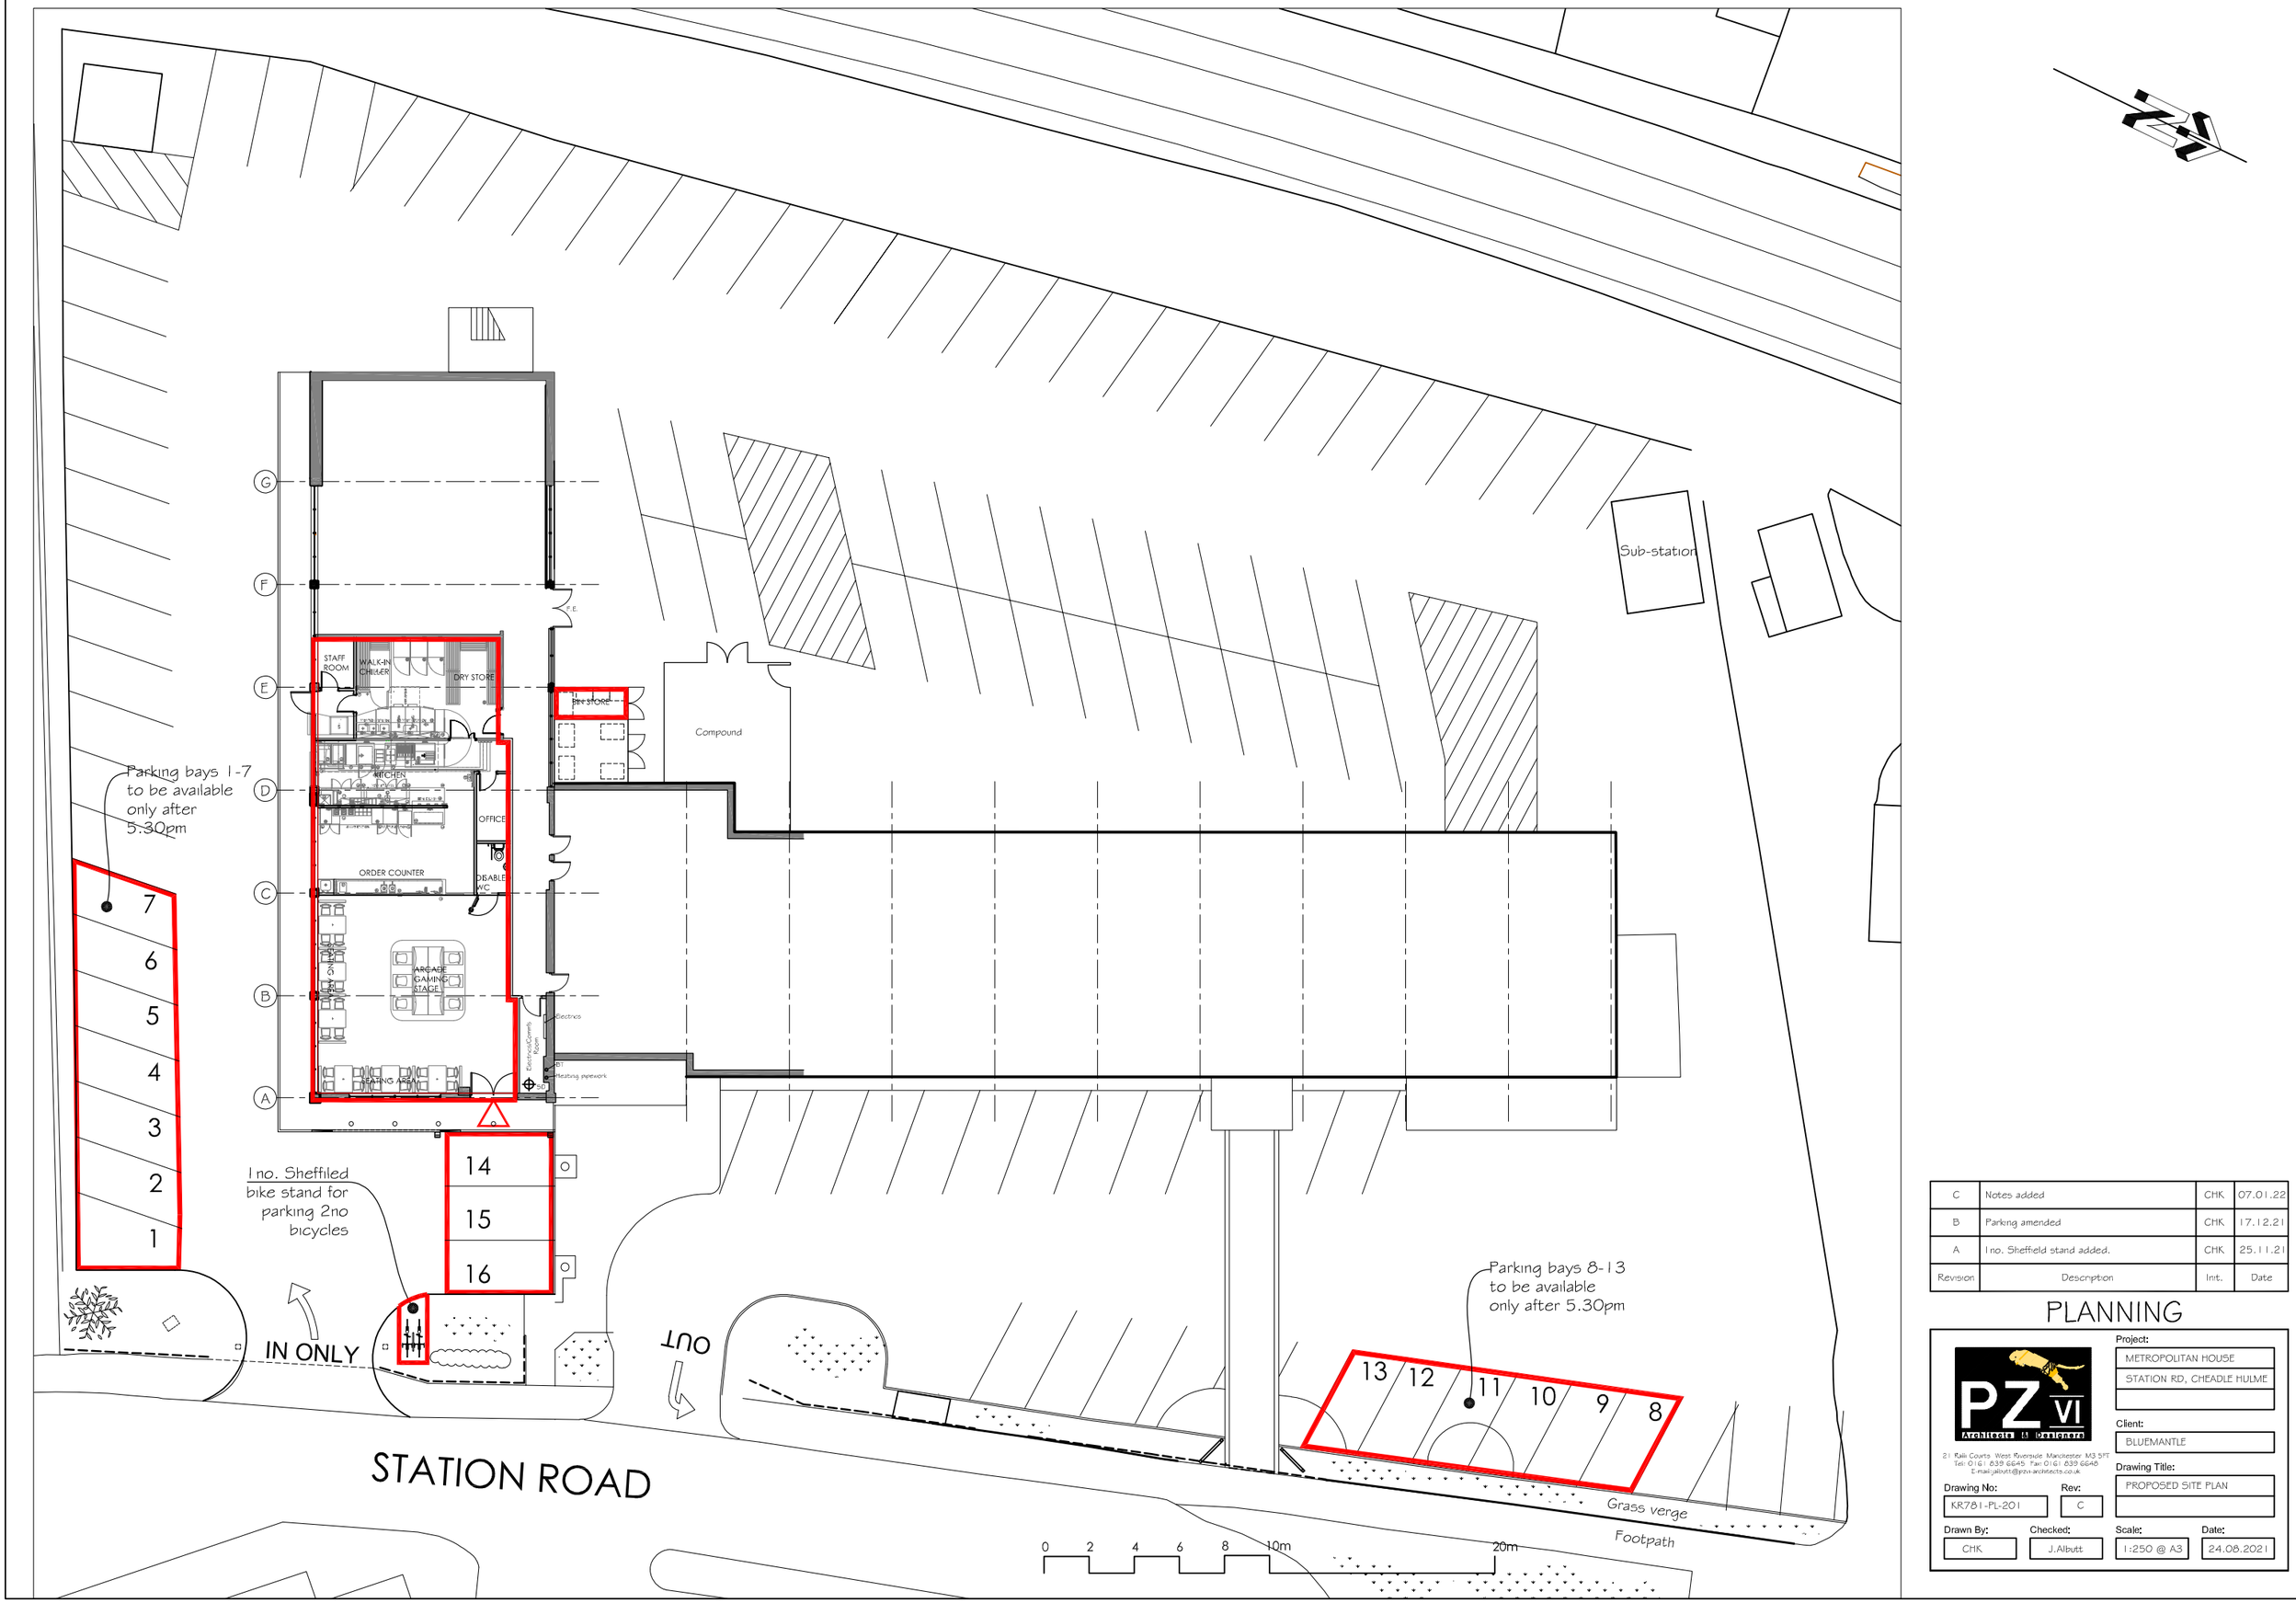

Revision	Description	Init.	Date
C	Notes added	CHK	07.01.22
B	Parking amended	CHK	17.12.21
A	1 no. Sheffield stand added.	CHK	25.11.21

PLANNING

PZ VI Architects & Designers
21 Rali Courts West Riverside Manchester M3 5FT
Tel: 0161 839 6645 Fax: 0161 839 6646
E-mail: jalbutt@pzvi-architects.co.uk


Project: METROPOLITAN HOUSE
STATION RD, CHEADLE HULME

Client: BLUEMANTLE

Drawing Title: PROPOSED SITE PLAN

Drawing No: KR781-PL-201
Rev: C

Drawn By: CHK
Checked: J.Albutt
Scale: 1:250 @ A3
Date: 24.08.2021

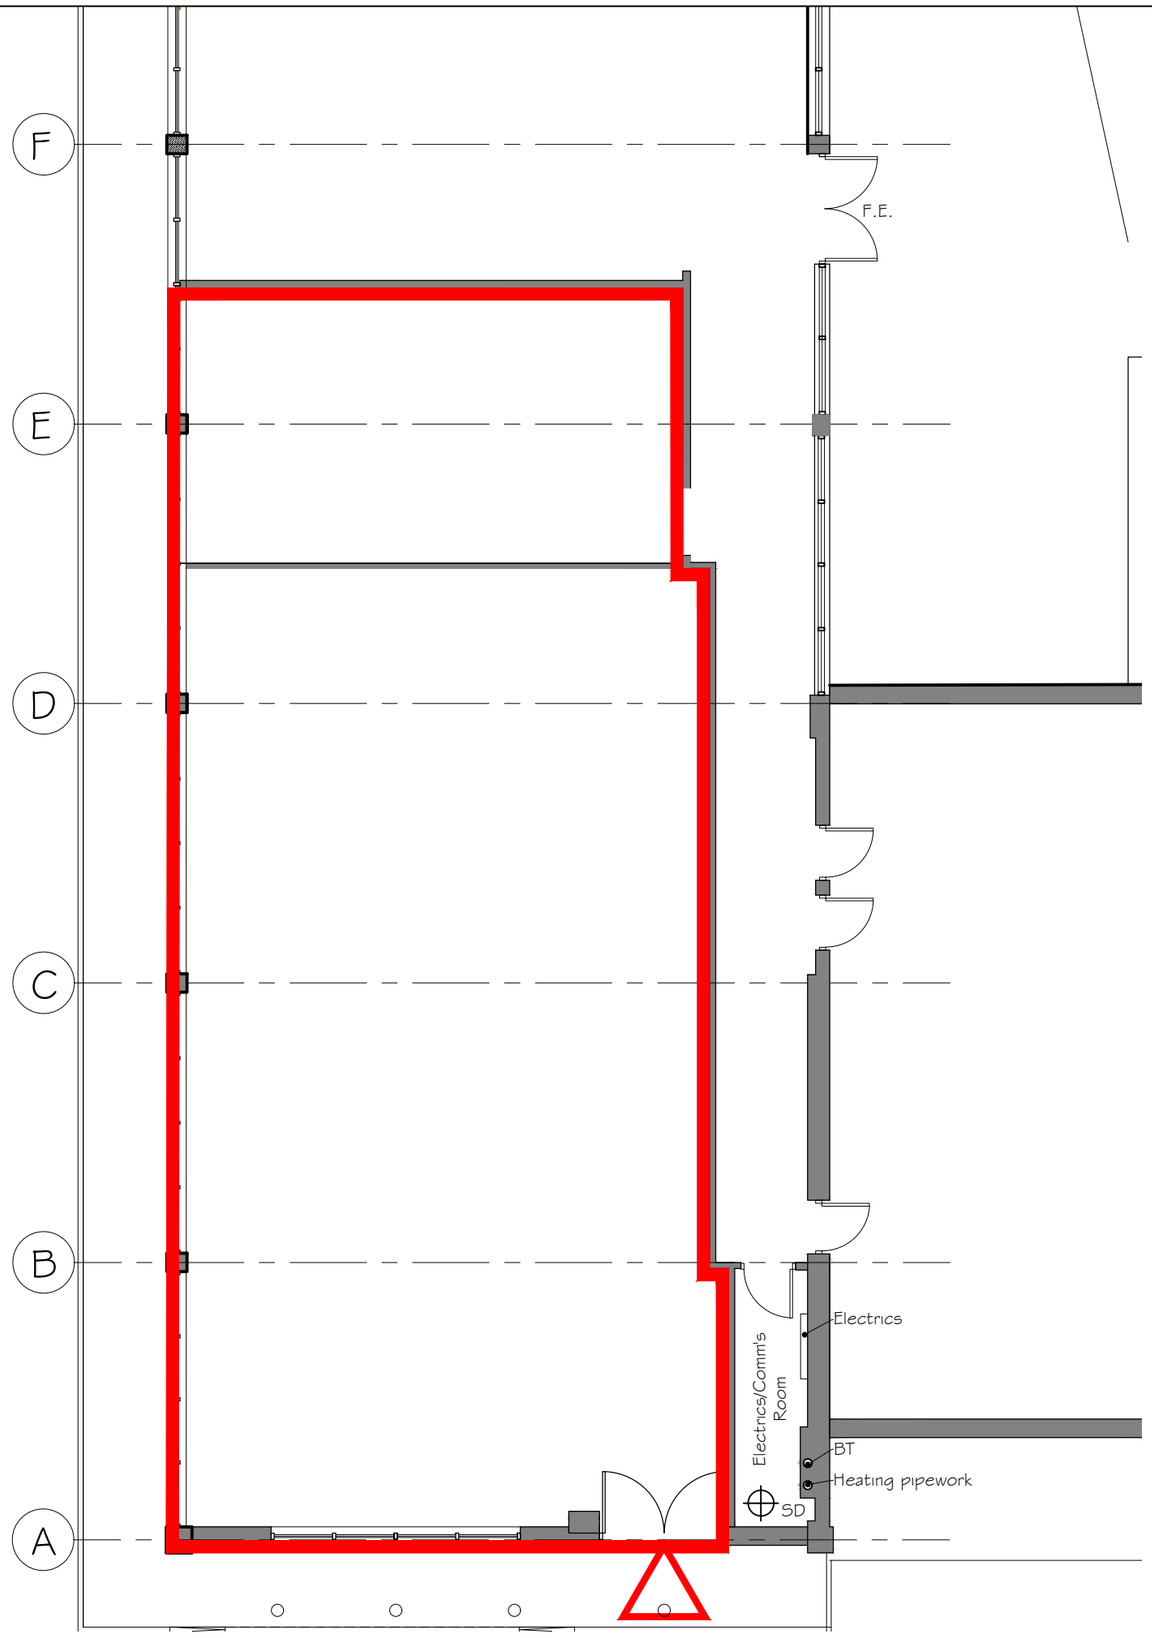

Revision	Description	Init.	Date

PLANNING


PZ VI Architects & Designers
21 Kali Courts West Riverside Manchester M3 5FT
Tel: 0161 839 6645 Fax: 0161 839 6648
E-mail:jalbutt@pzvi-architects.co.uk

Project:
CHANGE OF USE
METROPOLITAN HOUSE
STATION RD, CHEADLE HULME

Client:
BLUEMANTLE

Drawing Title:
EXISTING FLOOR PLAN

Drawing No:	Rev:	Drawn By:	Checked:	Scale:	Date:
KR781-SK-102		C.H.K.	J.Albutt	1:100 @ A3	25.08.2021

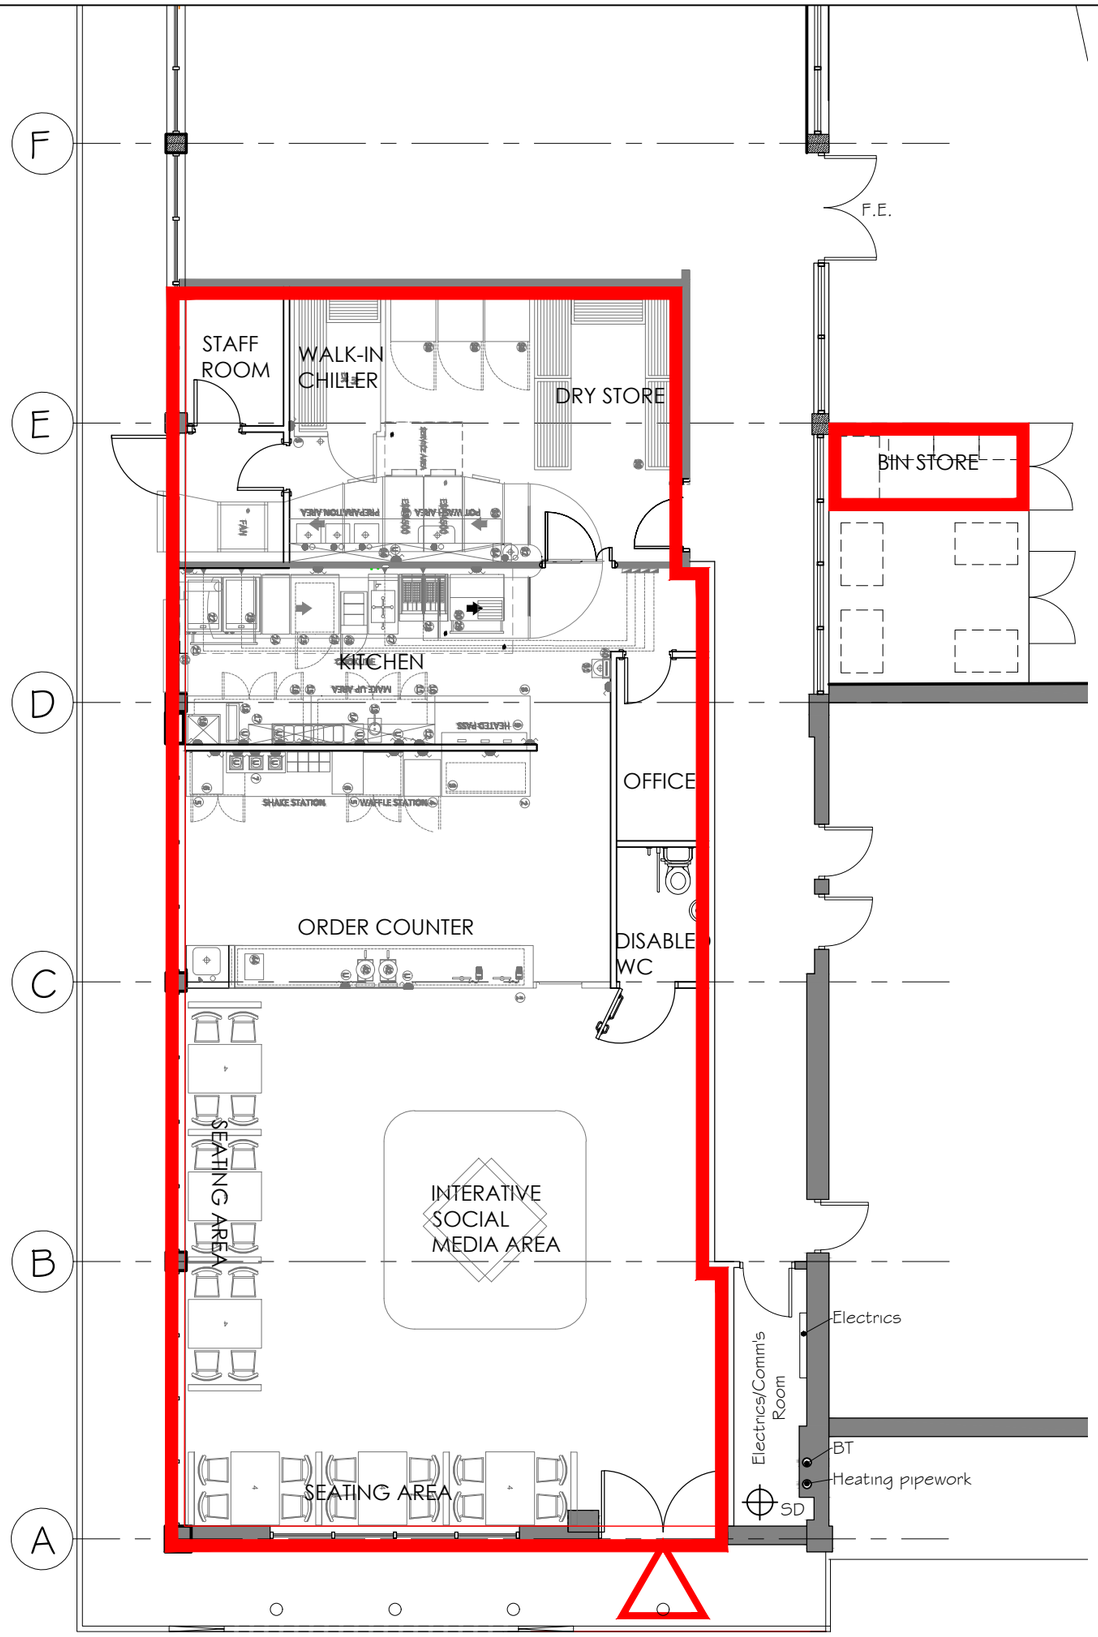

Revision	Description	Init.	Date

PLANNING

PZ VI Architects & Designers
47A Park Lane Poynton Stockport Cheshire SK12 1RD
Tel: 01625 403 516 Fax: 01625 403 516
E-mail:info@pzvi-architects.co.uk

Project:
CHANGE OF USE
METROPOLITAN HOUSE
STATION RD, CHEADLE HULME

Client:
BLUEMANTLE

Drawing Title:
PROPOSED FLOOR PLAN

Drawing No:	Rev:	Drawn By:	Checked:	Scale:	Date:
KR781-PL-202		C.M.K.	J.Albutt	1:100 @ A3	16.09.2021



EXISTING EAST ELEVATION

Revision	Description	Init.	Date

PLANNING


PZ VI Architects & Designers
21 Kali Courts West Riverside Manchester M3 5FT
Tel: 0161 839 6645 Fax: 0161 839 6648
E-mail:jalbutt@pzvi-architects.co.uk

Project:
CHANGE OF USE
METROPOLITAN HOUSE
STATION RD, CHEADLE HULME

Client:
BLUEMANTLE

Drawing Title:
EXISTING FRONT ELEVATION

Drawing No:	Rev:	Drawn By:	Checked:	Scale:	Date:
KR781-PL-104		C.H.K.	J.Albutt	1:100 @ A3	25.08.2021

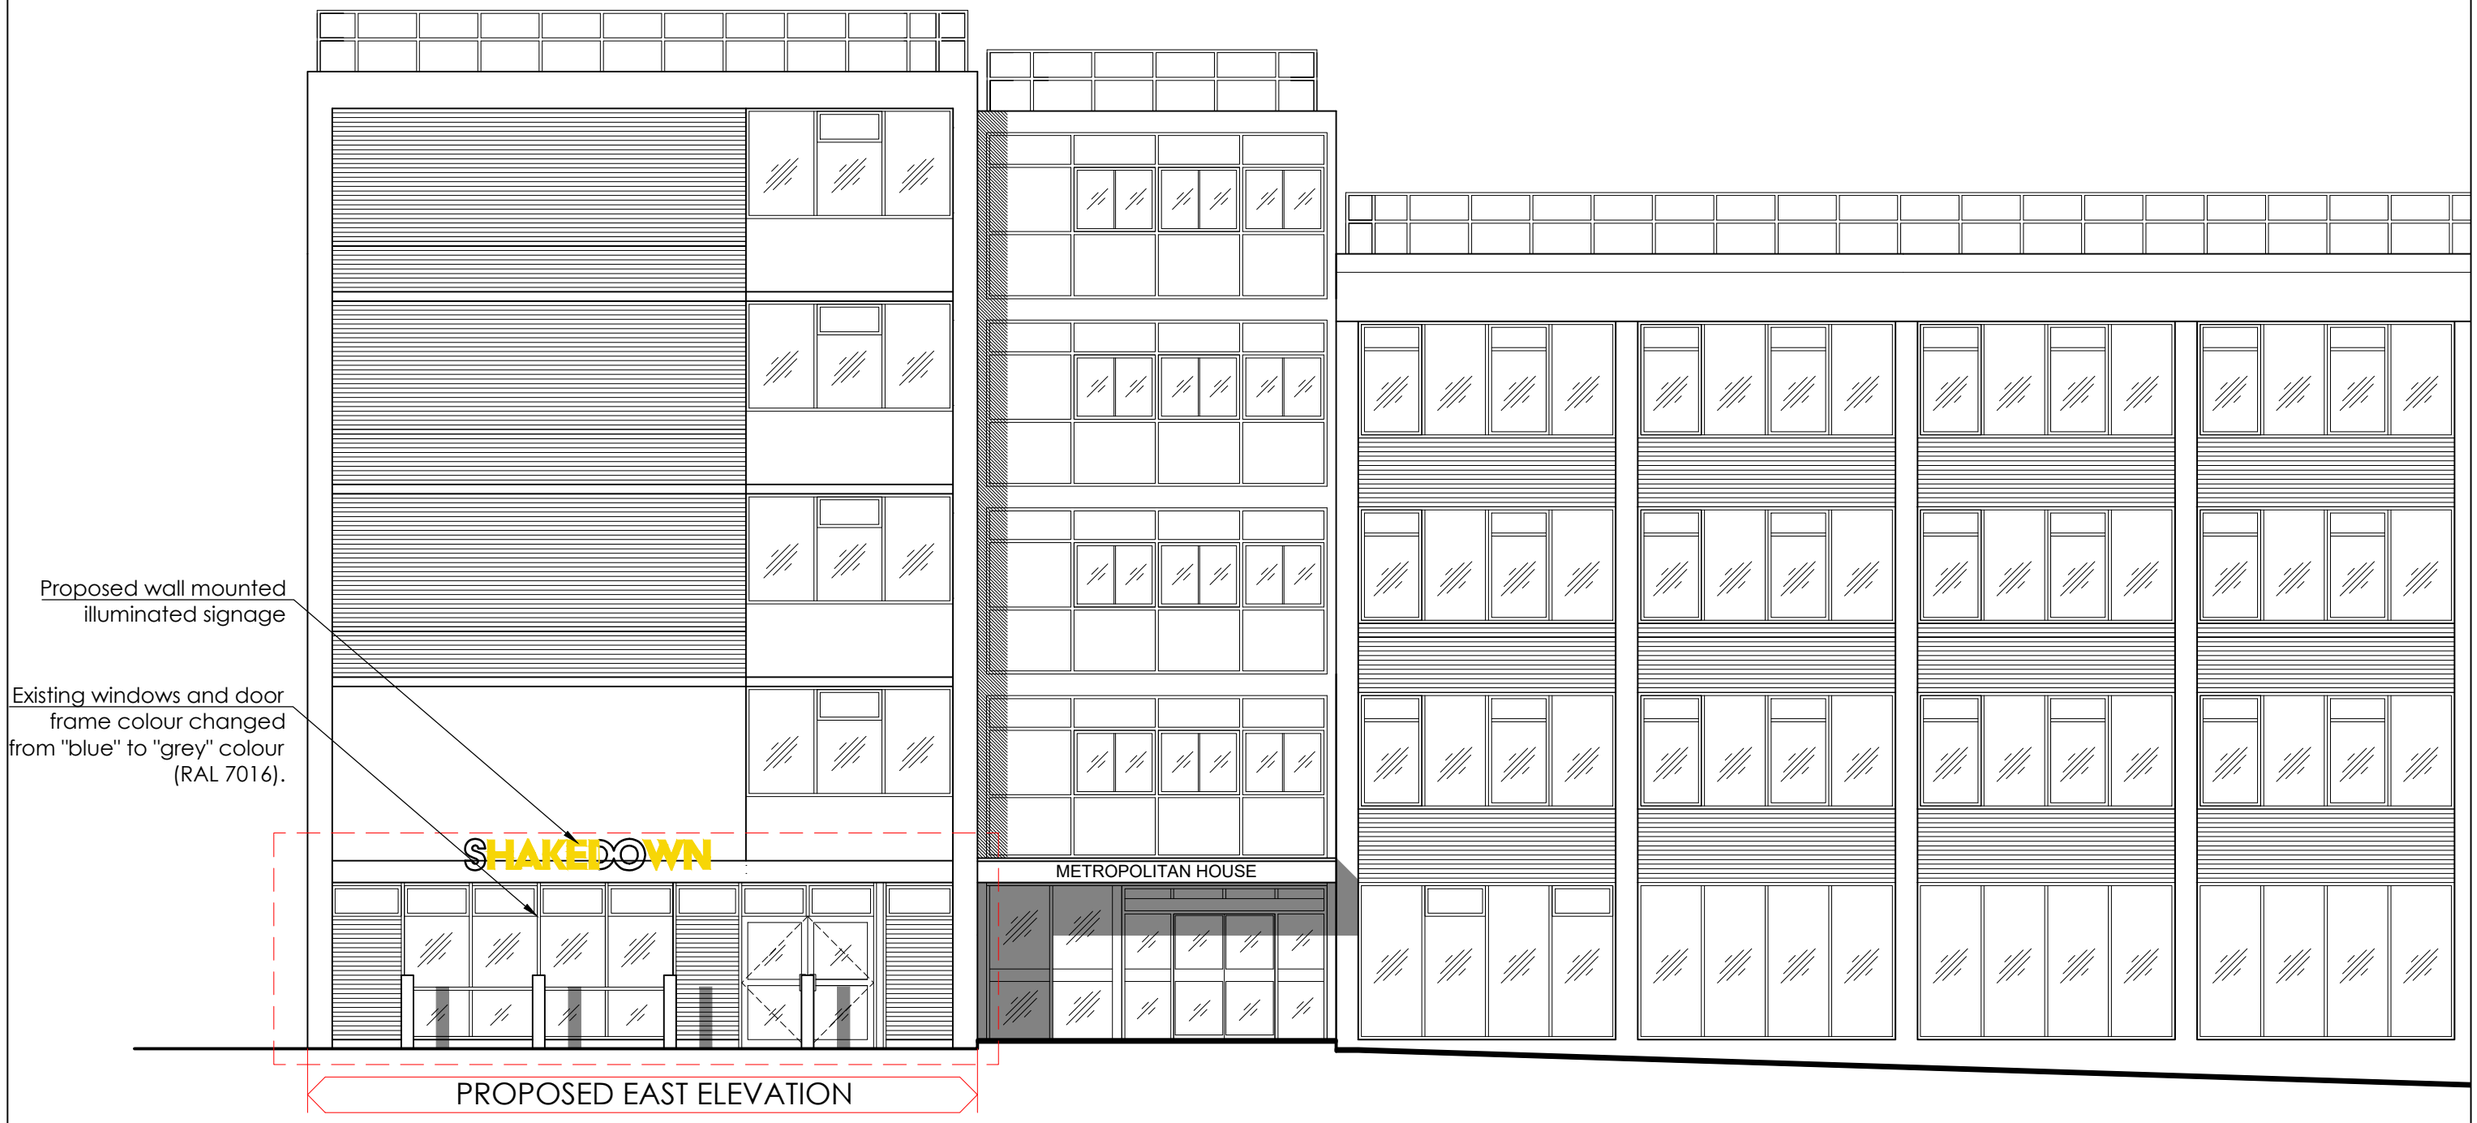

PROPOSED EAST ELEVATION

Revision	Description	Init.	Date

PLANNING

PZ VI Architects & Designers
21 Kali Courts West Riverside Manchester M3 5FT
Tel: 0161 839 6645 Fax: 0161 839 6648
E-mail:jalbutt@pzvi-architects.co.uk

Project:
CHANGE OF USE
METROPOLITAN HOUSE
STATION RD, CHEADLE HULME

Client:
BLUEMANTLE

Drawing Title:
PROPOSED FRONT ELEVATION

Drawing No:	Rev:	Drawn By:	Checked:	Scale:	Date:
KR781-PL-203		C.H.K.	J.Albutt	1:100 @ A3	25.08.2021



EXISTING SOUTH ELEVATION

Revision	Description	Init.	Date

PLANNING

PZ VI Architects Ltd Partners
21 Kali Courts West Riverside Manchester M3 5FT
Tel: 0161 839 6645 Fax: 0161 839 6648
E-mail:jalbutt@pzvi-architects.co.uk

Project:
CHANGE OF USE
METROPOLITAN HOUSE
STATION RD, CHEADLE HULME

Client:
BLUEMANTLE

Drawing Title:
EXISTING SIDE ELEVATION

Drawing No:	Rev:	Scale:	Date:
KR781-PL-105		1:100 @ A3	25.08.2021

Drawn By:	Checked:
C.H.K.	J.Albutt

External 700mm(W) X 700mm(D) weather louvre for supply air, colour powder coated to match existing windows.

External 950(W) X 450 (D) mitred end with animal mesh for extract, colour powder coated to match existing window.

Proposed outward opening PPC steel fire escape door, colour to match existing frame, with glazed top panel.

G F E D C B A

PROPOSED SOUTH ELEVATION

Revision	Description	Init.	Date

PLANNING

PZ VI Architects & Designers
47A Park Lane Poynton Stockport Cheshire SK12 1RD
Tel: 01625 403 516 Fax: 01625 403 516
E-mail:info@pzvi-architects.co.uk

Project:
CHANGE OF USE
METROPOLITAN HOUSE
STATION RD, CHEADLE HULME

Client:
BLUEMANTLE

Drawing Title:
PROPOSED SIDE ELEVATION

Drawing No: KR781-PL-204

Rev:

Drawn By: C.H.K.

Checked: J.Albutt

Scale: 1:100 @ A3

Date: 25.08.2021