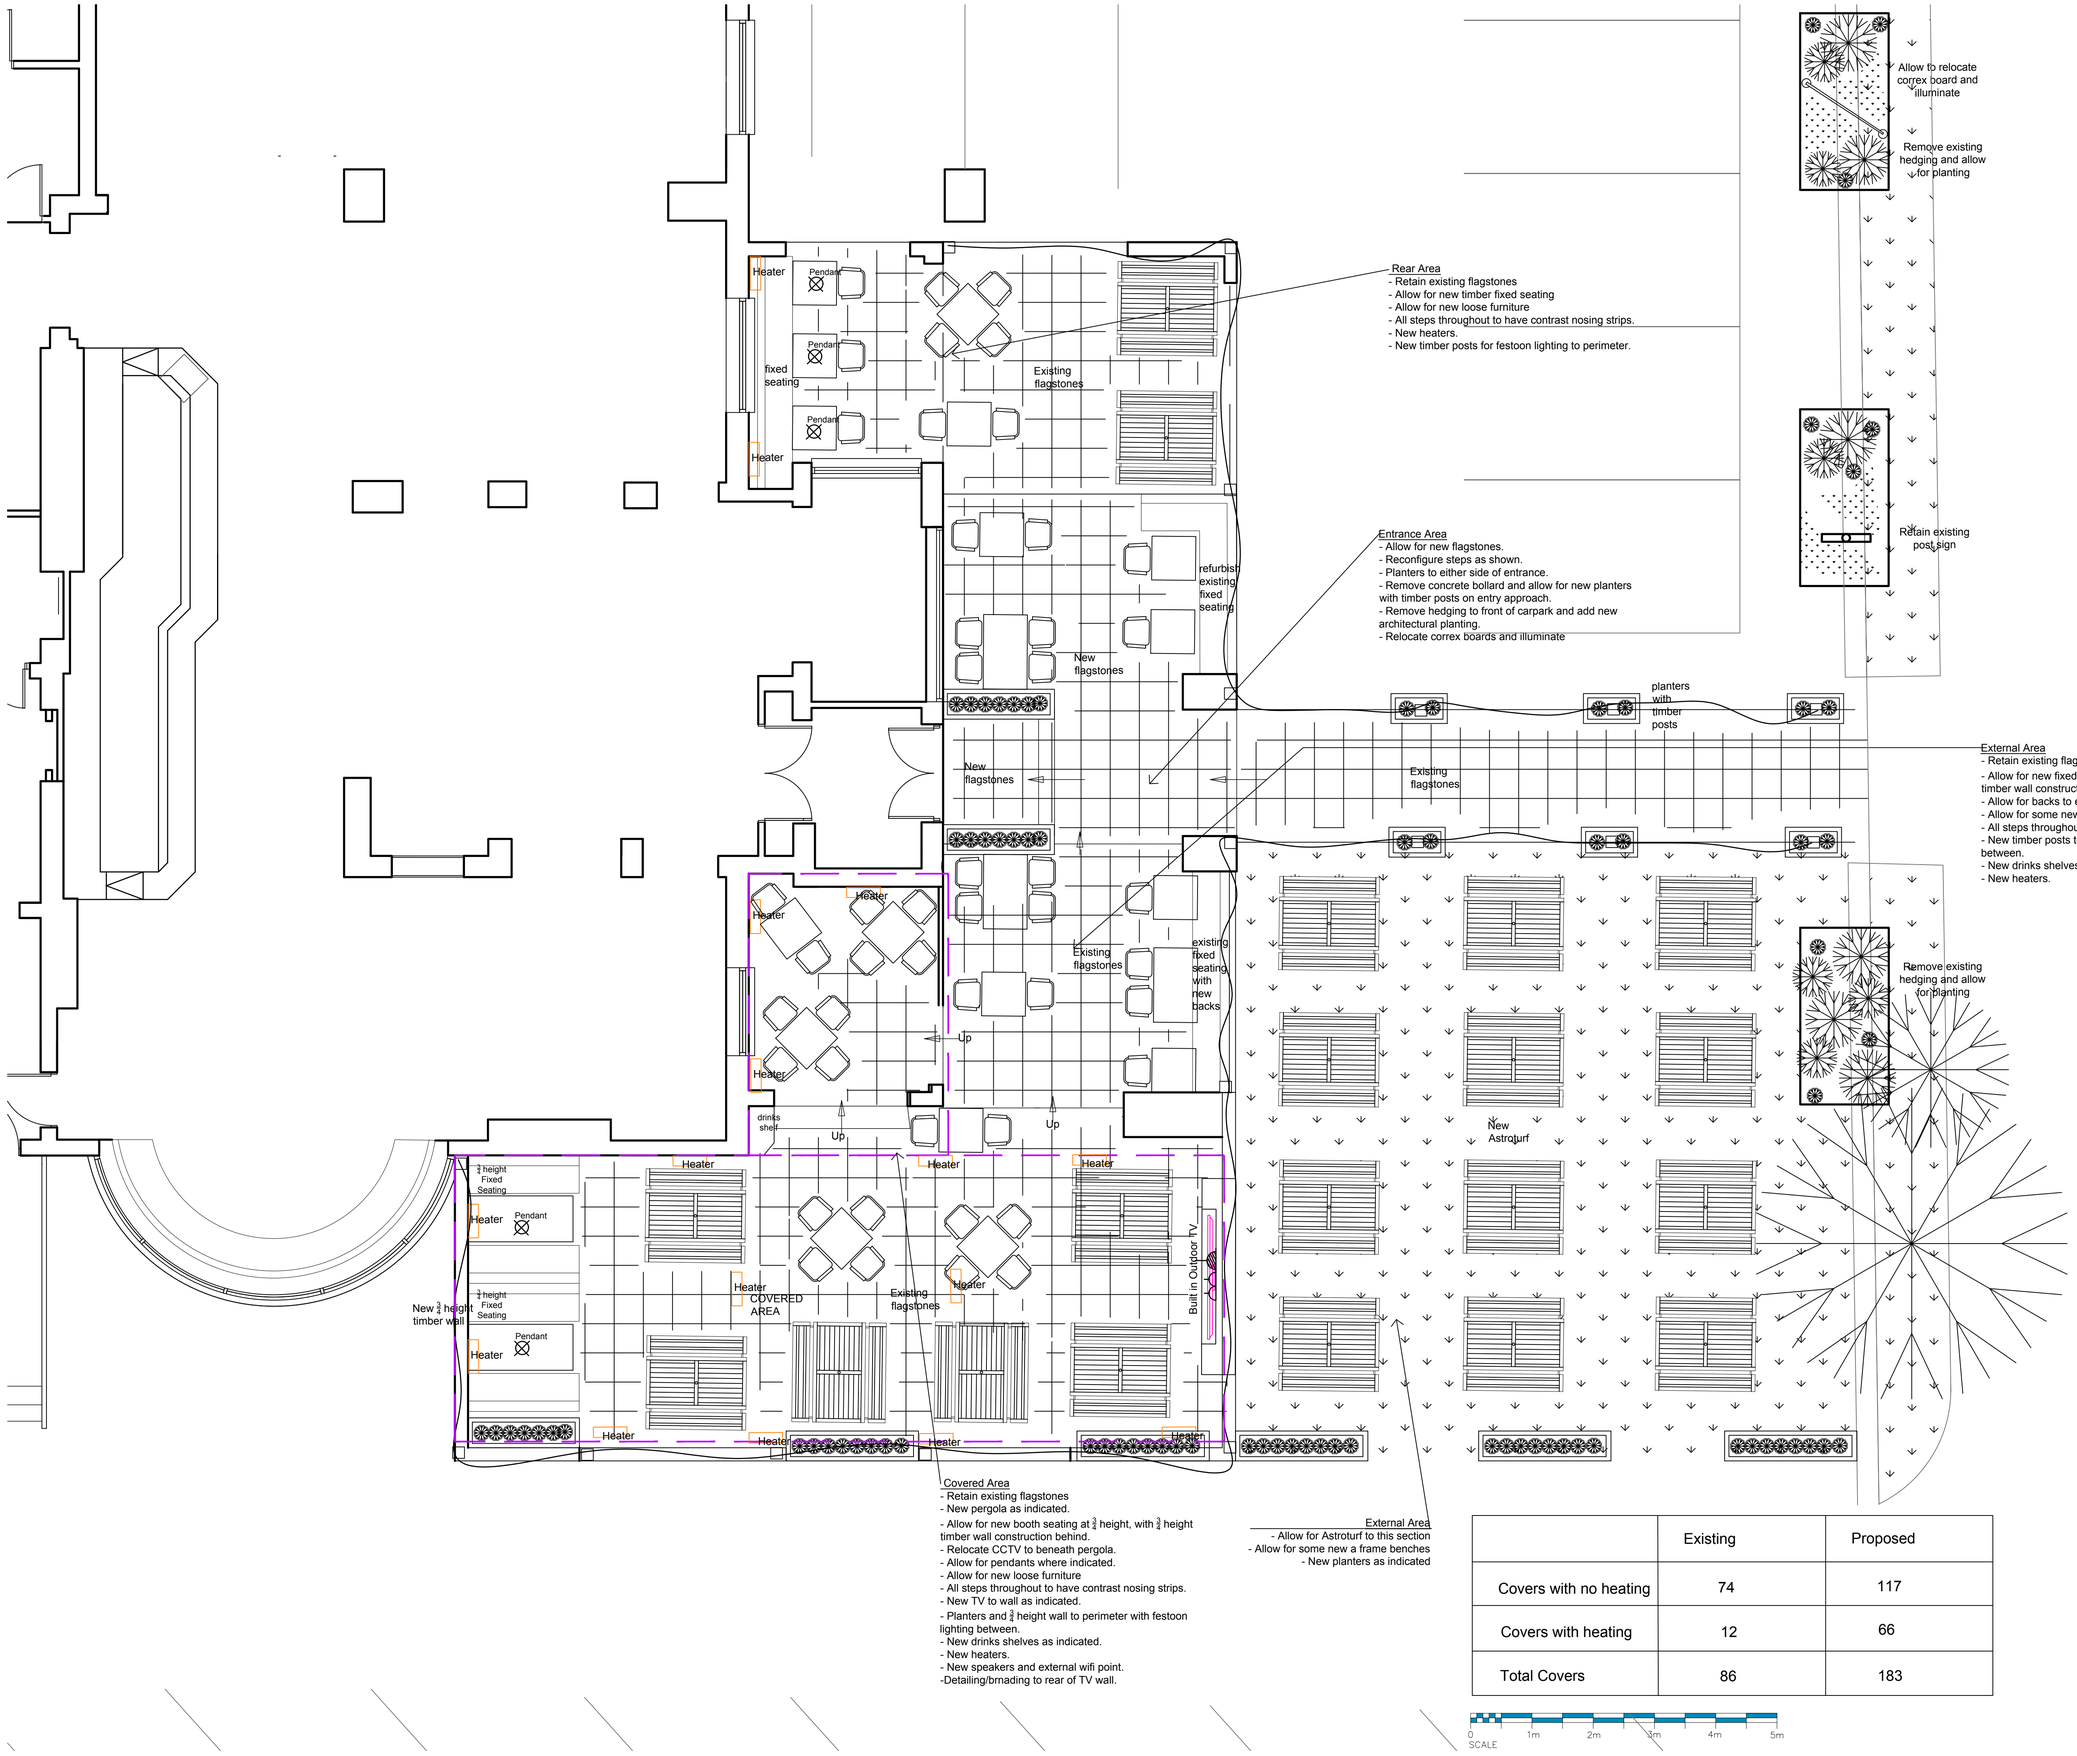


	Existing	Proposed
Covers with no heating	74	117
Covers with heating	12	66
Total Covers	86	183

Copyright.
This drawing and design and all the information contained therein is the sole copyright of Nanu Soda Ltd. and reproduction in any form is forbidden unless permission is obtained in writing.

No dimensions to be scaled from this drawing. All Contractors must visit site and be responsible for taking and checking all dimensions relative to this work. The Designer must be advised of any discrepancies in writing.

Revision:
Rev A: Illuminate & Relcoate Correx Board. 03/09/21 - BM
Rev B: Site plan shown - 17/09/21 - BM
Rev C: Covered Areas reduced, covers amended to suit, reduction in proposed fixed seating. 4.10.21 - BM
Rev D: alterantions to area left of entrance as requested by LC 06.10.21 LS
Rev E: Revised to LC comments 06.10.21 LS
Rev F: Revised to LC comments 06.10.21 LS
Rev G: Revised following CAP Gov comments 12.10.21 OP
Rev H: Astroturf either side of entrance omittted. - 20.10.21 - BM
Rev I - Covers amended. BM - 20.10.21

Scale: 1.50 @ A1
Date: AUG'21
Drawn by: LS

Job title: The Carousel, 158 Reddish Road, Stockport SK5 7HR
Drawing title: Proposed Layout
Drawing Number: 945/02I

The Studio 34 Smyth Street Wakefield WF1 1ED
01924 372654 info@nanusoda.co.uk

NANU SODA