
0m 2m 4m 6m 8m 10m

SCALE 1:100 @ A2

NOTE: Refer to site plan for plot locations 558/02(01)002

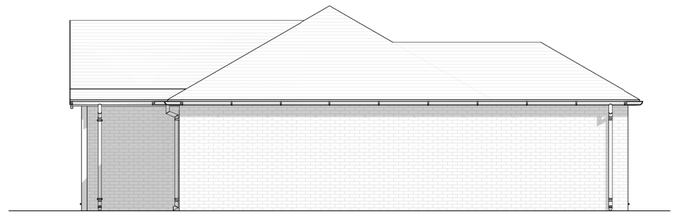


Elevation B



Elevation C



Elevation A

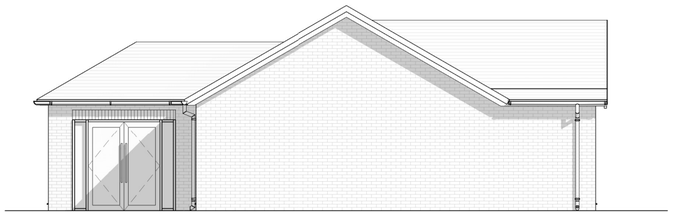

Elevation D

Elevation B

Option for doors & patio depending on orientation



Elevation D

Elevation C

Elevation A

Room Designations Key

- Bathroom
- Bedroom
- Hallway
- Kitchen / Dining
- Living
- Store

REVISIONS

This design is copyright ©

anchor hanover

Extra Care Site
Phase 2


Woodford Garden Village

TYPE D 2B/4P
DETACHED
BUNGALOW 83.7M.SQ

Drawn: MS	Scale: 1 : 100@A2
Date: JUNE 2021	Checked: EC

brewsterbyearchitects
5 NORTH HILL ROAD
HEADINGLEY
LEEDS
LS6 2EN
telephone
01132754000
facsimile
01132844250
e.mail
info@brewsterbye.co.uk

Dwg No:558/02(01)007

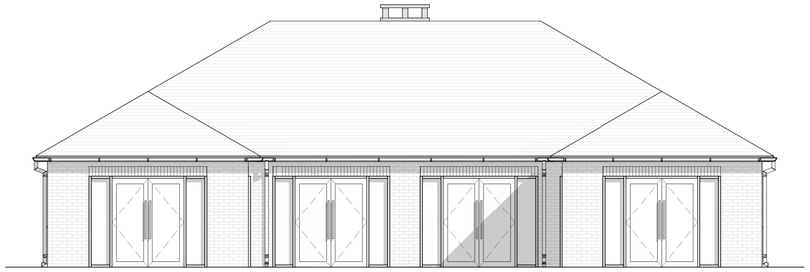


Elevation B



Elevation C



Elevation A

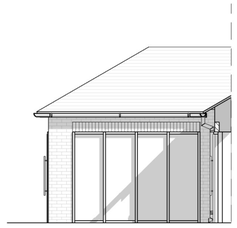

Elevation D

0m 2m 4m 6m 8m 10m


SCALE 1:100 @ A2

NOTE: Refer to site plan for plot locations 558/02(01)002

Elevation B

Option for doors & patio depending on orientation

Option for doors & patio depending on orientation

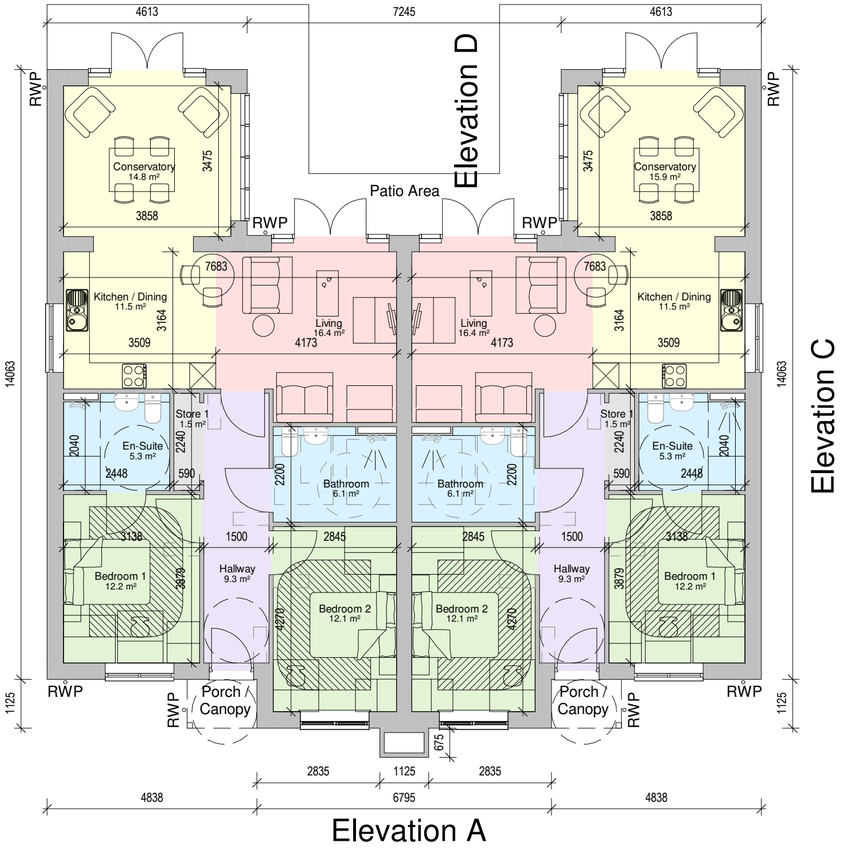

Room Designations Key

- Bathroom
- Bedroom
- Hallway
- Kitchen / Dining
- Living
- Store

5	Elevation D added. RWP locations shown on plan. Elevation 3 amended. Title block updated.	09/06/21	MS
4	Footprint made larger to have a wider en-suite. Elevations updated to client comments.	07/06/21	MS
3	Elevations added.	27/05/21	EC
2	Second store removed in living room.	08/02/21	EC
1	Client comments incorporated.	28/01/21	EC

REVISIONS

This design is copyright ©

anchor hanover

Extra Care Site
Phase 2

Woodford Garden Village

TYPE E 2B/4P
BUNGALOW 90.8M.SQ


Drawn: EC | Scale: 1 : 100@A2

Date: MAR 2020 | Checked: NW

brewsterbyearchitects
5 NORTH HILL ROAD
HEADINGLEY
LEEDS
LS6 2EN
telephone
01132754000
facsimile
01132844250
e.mail
info@brewsterbye.co.uk

Dwg No:558/02(01)006 5



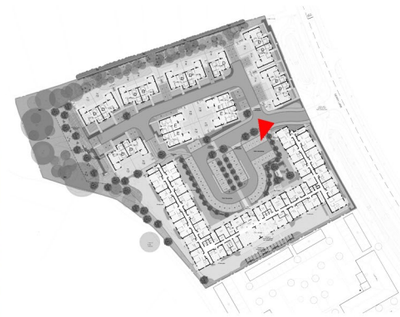

EXTRA CARE APARTMENTS

REVISIONS

This design is copyright ©

anchor hanover

Extra Care Site
Phase 2

Woodford Garden Village

3D RENDER
VIEW 1

Drawn: EC
Date: JULY 2021
Scale: NTS @A3
Checked: NW

brewsterbye architects
5 NORTH HILL ROAD
HEADINGLEY
LEEDS
LS6 2EN
telephone
0113 2754000
facsimile
0113 2644250
e.mail
info@brewsterbye.co.uk

Dwg No: 558/02(01)070 #



EXTRA CARE APARTMENTS & MAIN SITE ENTRANCE FROM DERRY LANE



REVISIONS

This design is copyright ©

Extra Care Site
Phase 2

Woodford Garden Village

3D RENDER
VIEW 2


Drawn: EC Scale: NTS @A3
Date: JULY 2021 Checked: NW

brewsterbye architects
5 NORTH HILL ROAD
HEADINGLEY
LEEDS
LS6 2EN
telephone
0113 2754000
facsimile
0113 2844250
e.mail
info@brewsterbye.co.uk

Dwg No: 558/02(01)071 #



EXTRA CARE APARTMENTS & BUNGALOWS FROM DERRY LANE

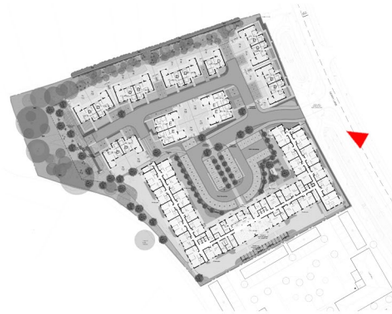

REVISIONS

This design is copyright ©

anchor hanover

Extra Care Site
Phase 2


Woodford Garden Village

3D RENDER
VIEW 3

Drawn: EC Scale: NTS @A3
Date: JULY 2021 Checked: NW


brewsterbye architects
5 NORTH HILL ROAD
HEADINGLEY
LEEDS
LS6 2EN
telephone
0113 2754000
facsimile
0113 2844250
e.mail
info@brewsterbye.co.uk

Dwg No: 558/02(01)072 #

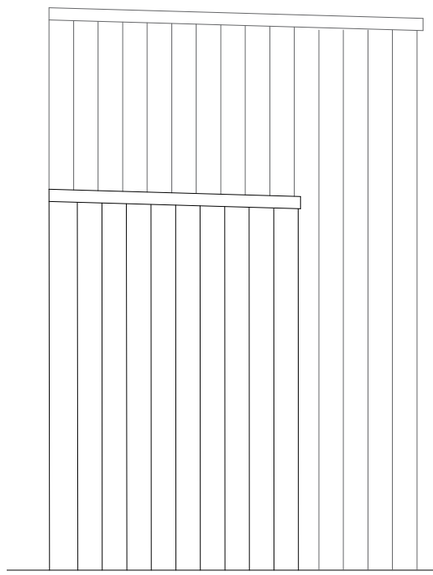


Bins


Side Elevation

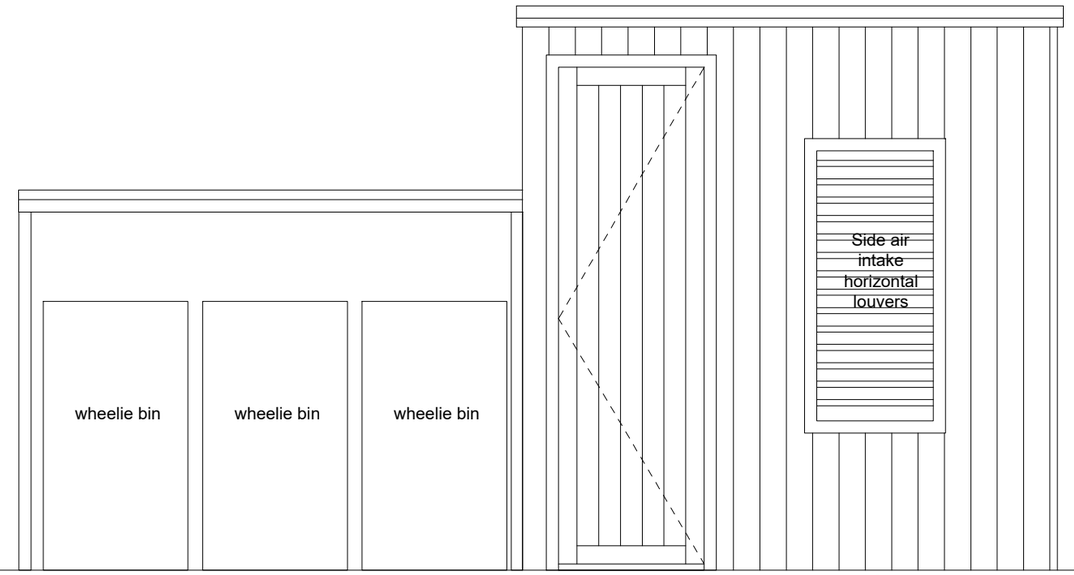

Garden Elevation

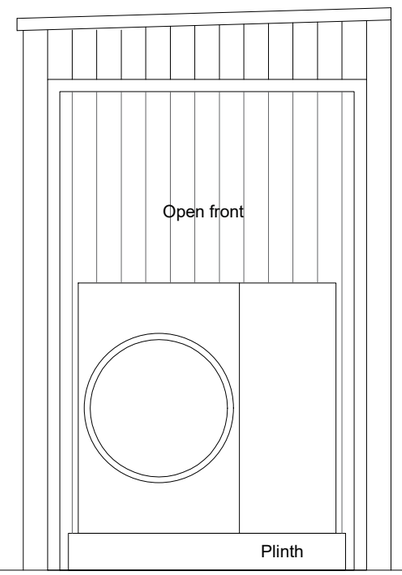

Rear Elevation

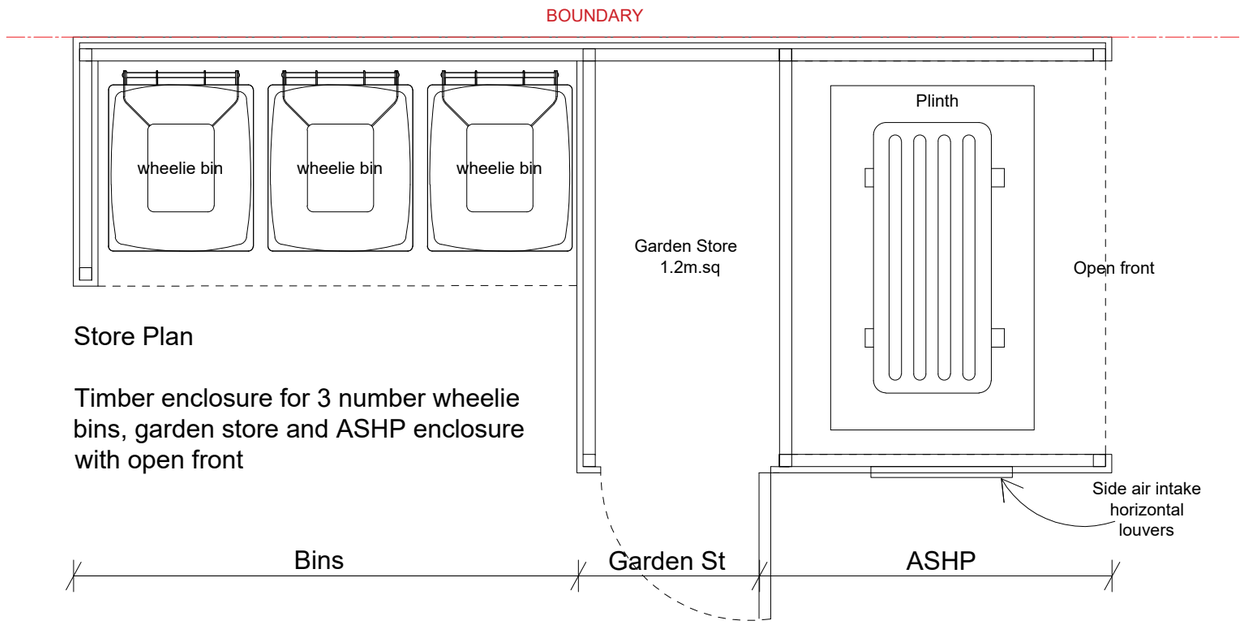

Store Plan

Timber enclosure for 3 number wheelie bins, garden store and ASHP enclosure with open front

REVISIONS

This design is copyright ©

anchor hanover

Extra Care Site
Phase 2

Woodford Garden Village

EXTERNAL BIN, GARDEN & ASHP STORE

Drawn: EC
Scale: 1:25 @A3
Date: JUNE 2021
Checked: NW

brewsterbye architects
5 NORTH HILL ROAD
HEADINGLEY
LEEDS
LS6 2EN
telephone
0113 2754000
facsimile
0113 2844250
e.mail
info@brewsterbye.co.uk

Dwg No: 558/02(01)050 #