



Proposed Site Plan 1:100

Scale 1:100

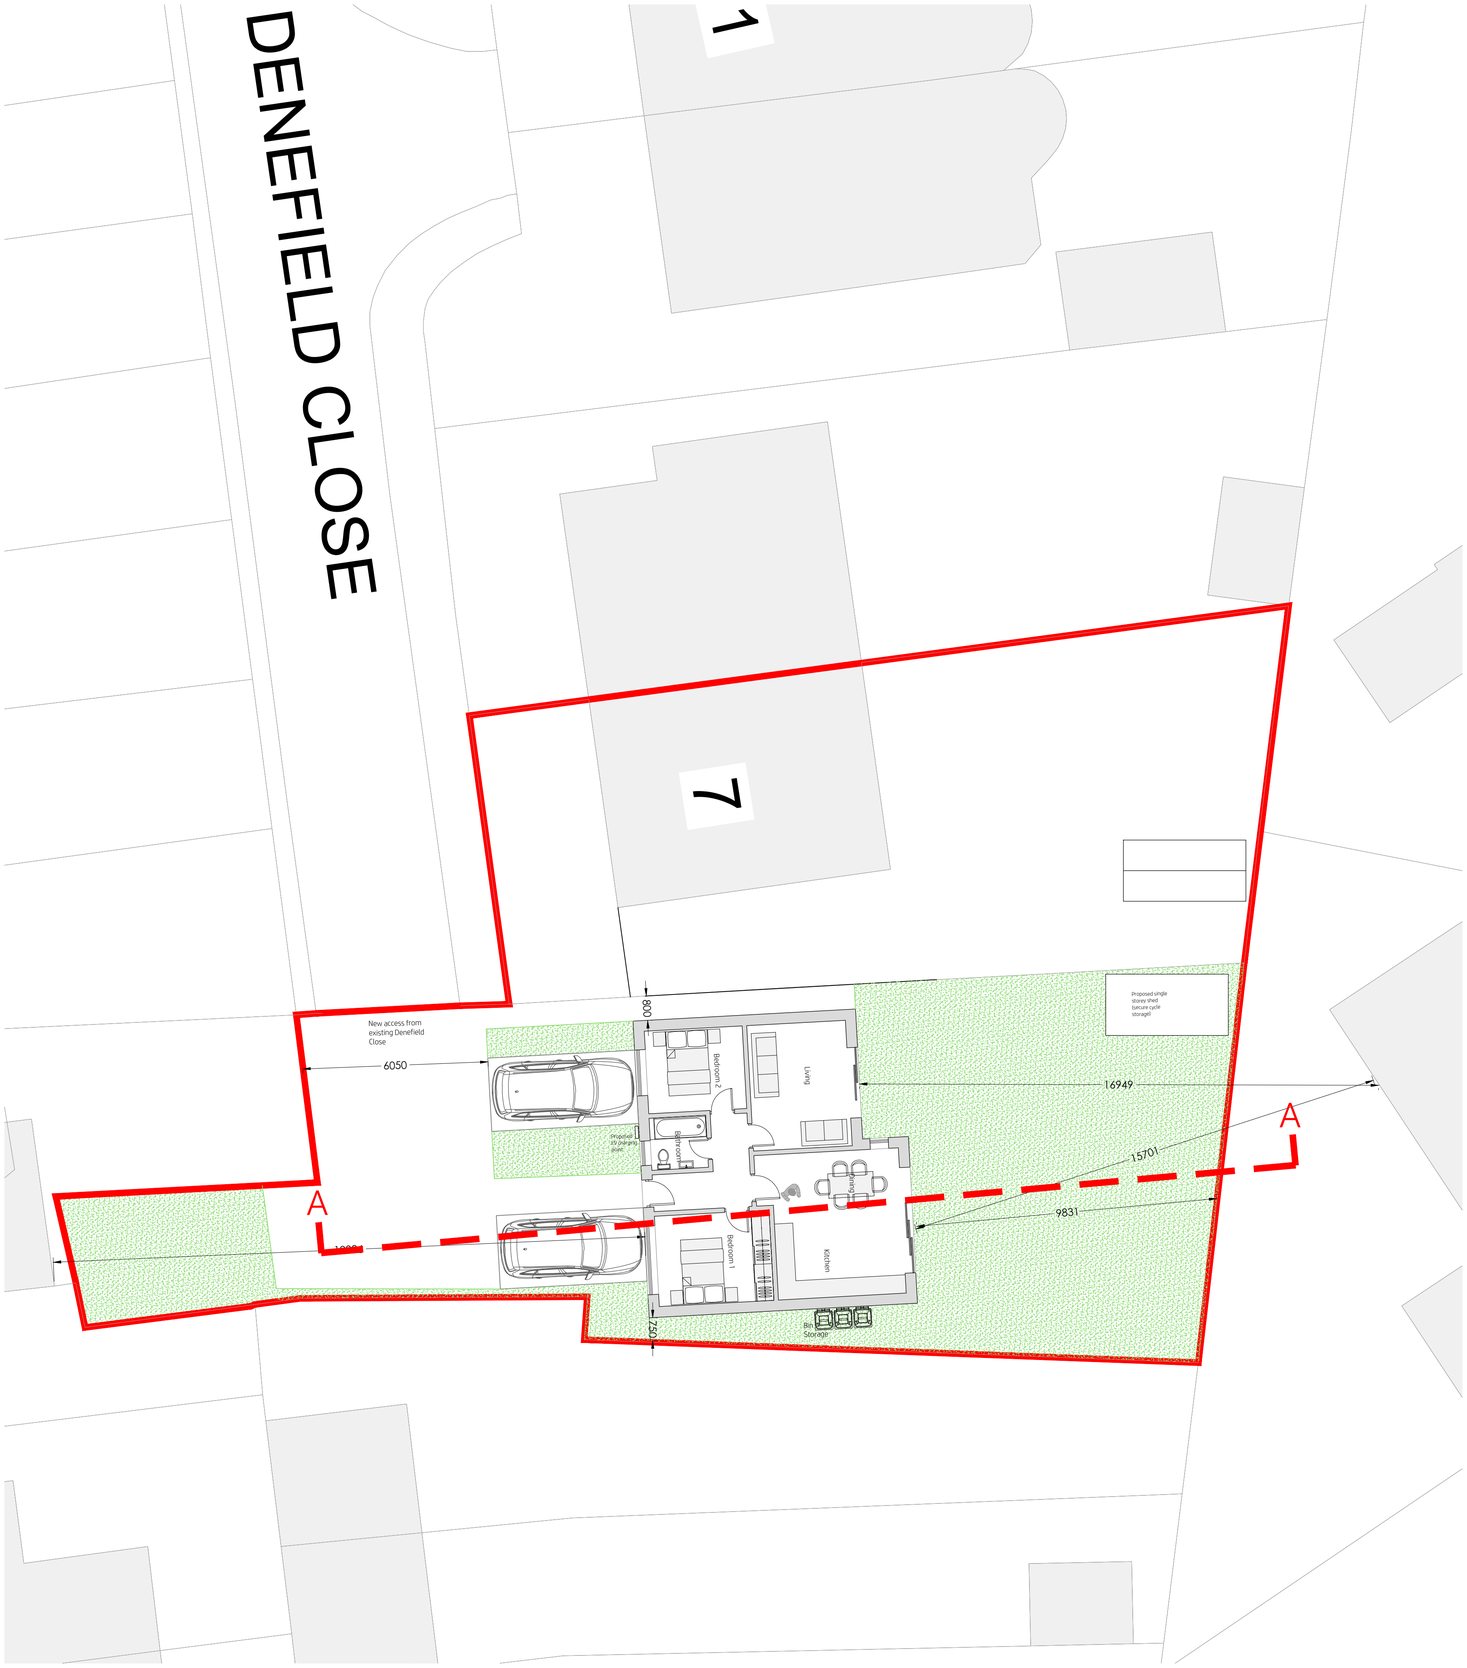


Existing Site Location Plan 1:500

Scale 1:500

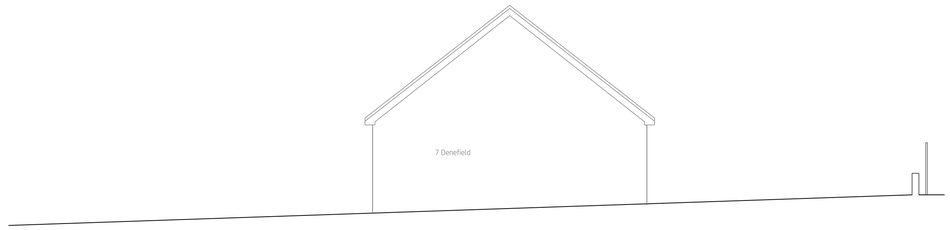

Existing Site Section A_A
1:100

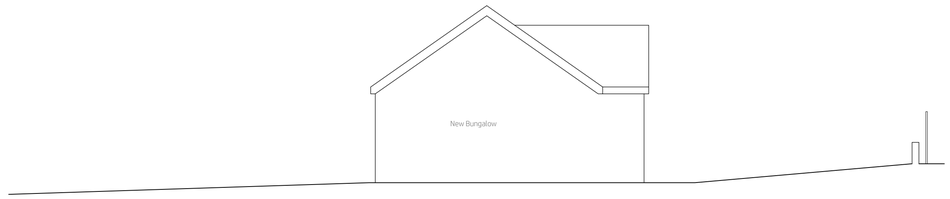

Proposed Site Section A_A
1:100

Site Plans

kieranhibbs*architecture*
27 Pioneer Road
Macclesfield
SK11 7ZB

kieranhibbs@gmail.com
Mobile: 07584049322

project

Denefield Close
Marple Bridge
SK6 5EU

kieranhibbs*architecture*


revision	description	date
A	distance to Winfield Grove dwellings added + footprints reduced	10.06.2021
B	For Planning	15.07.2021
C	demise lines adjusted - driveway to no.7 retained	12.08.2021
D	site sections added	12.10.2021
E	updated to single bungalow scheme	06.04.2022
F	updated to suit Highways comments	14.06.2022

date	scale	drawn by
Apr 2021	as shown@A1	klh

drawing number

KH241-001

Proposed Plans

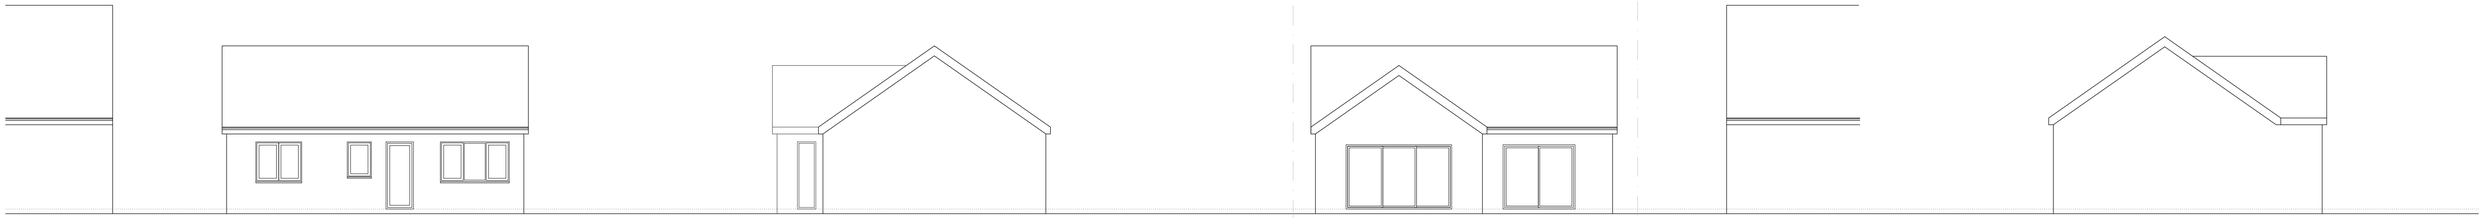


Proposed Front Elevation
_west

Proposed Side Elevation
_south

Proposed Rear Elevation
_east

Proposed Side Elevation
_north

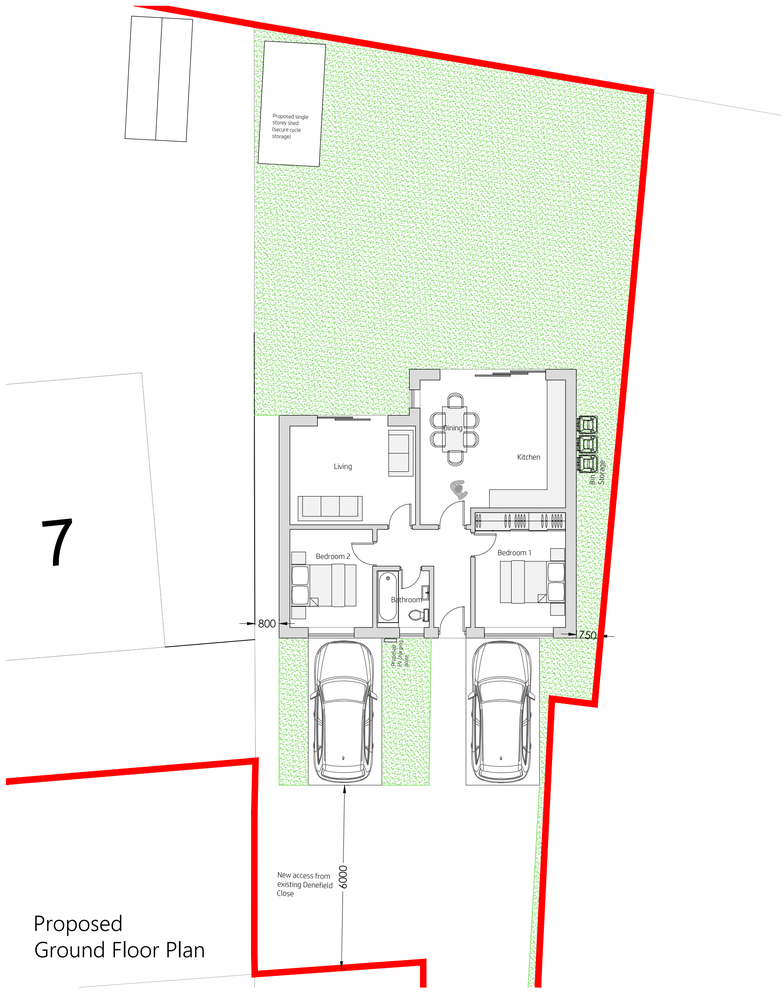

Proposed
Ground Floor Plan

project

Denefield Close
Marple Bridge
SK6 5EU

date	scale	drawn by
Jun 2021	1:100@A1 1:200@A3	klh

drawing number

KH241-101

revision	description	date
A	for Planning	15.07.2021
B	updated to single bungalow scheme	06.04.2022
C	updated to suit Highways comments	14.06.2022

kieranhibbs*architecture*
27 Pioneer Road
Macclesfield
SK11 7ZB

kieranhibbs@gmail.com
Mobile: 07584049322

kieranhibbs*architecture*

1000mm. 0 1m. 2m. 3m. 4m. 5m.
Scale 1:100