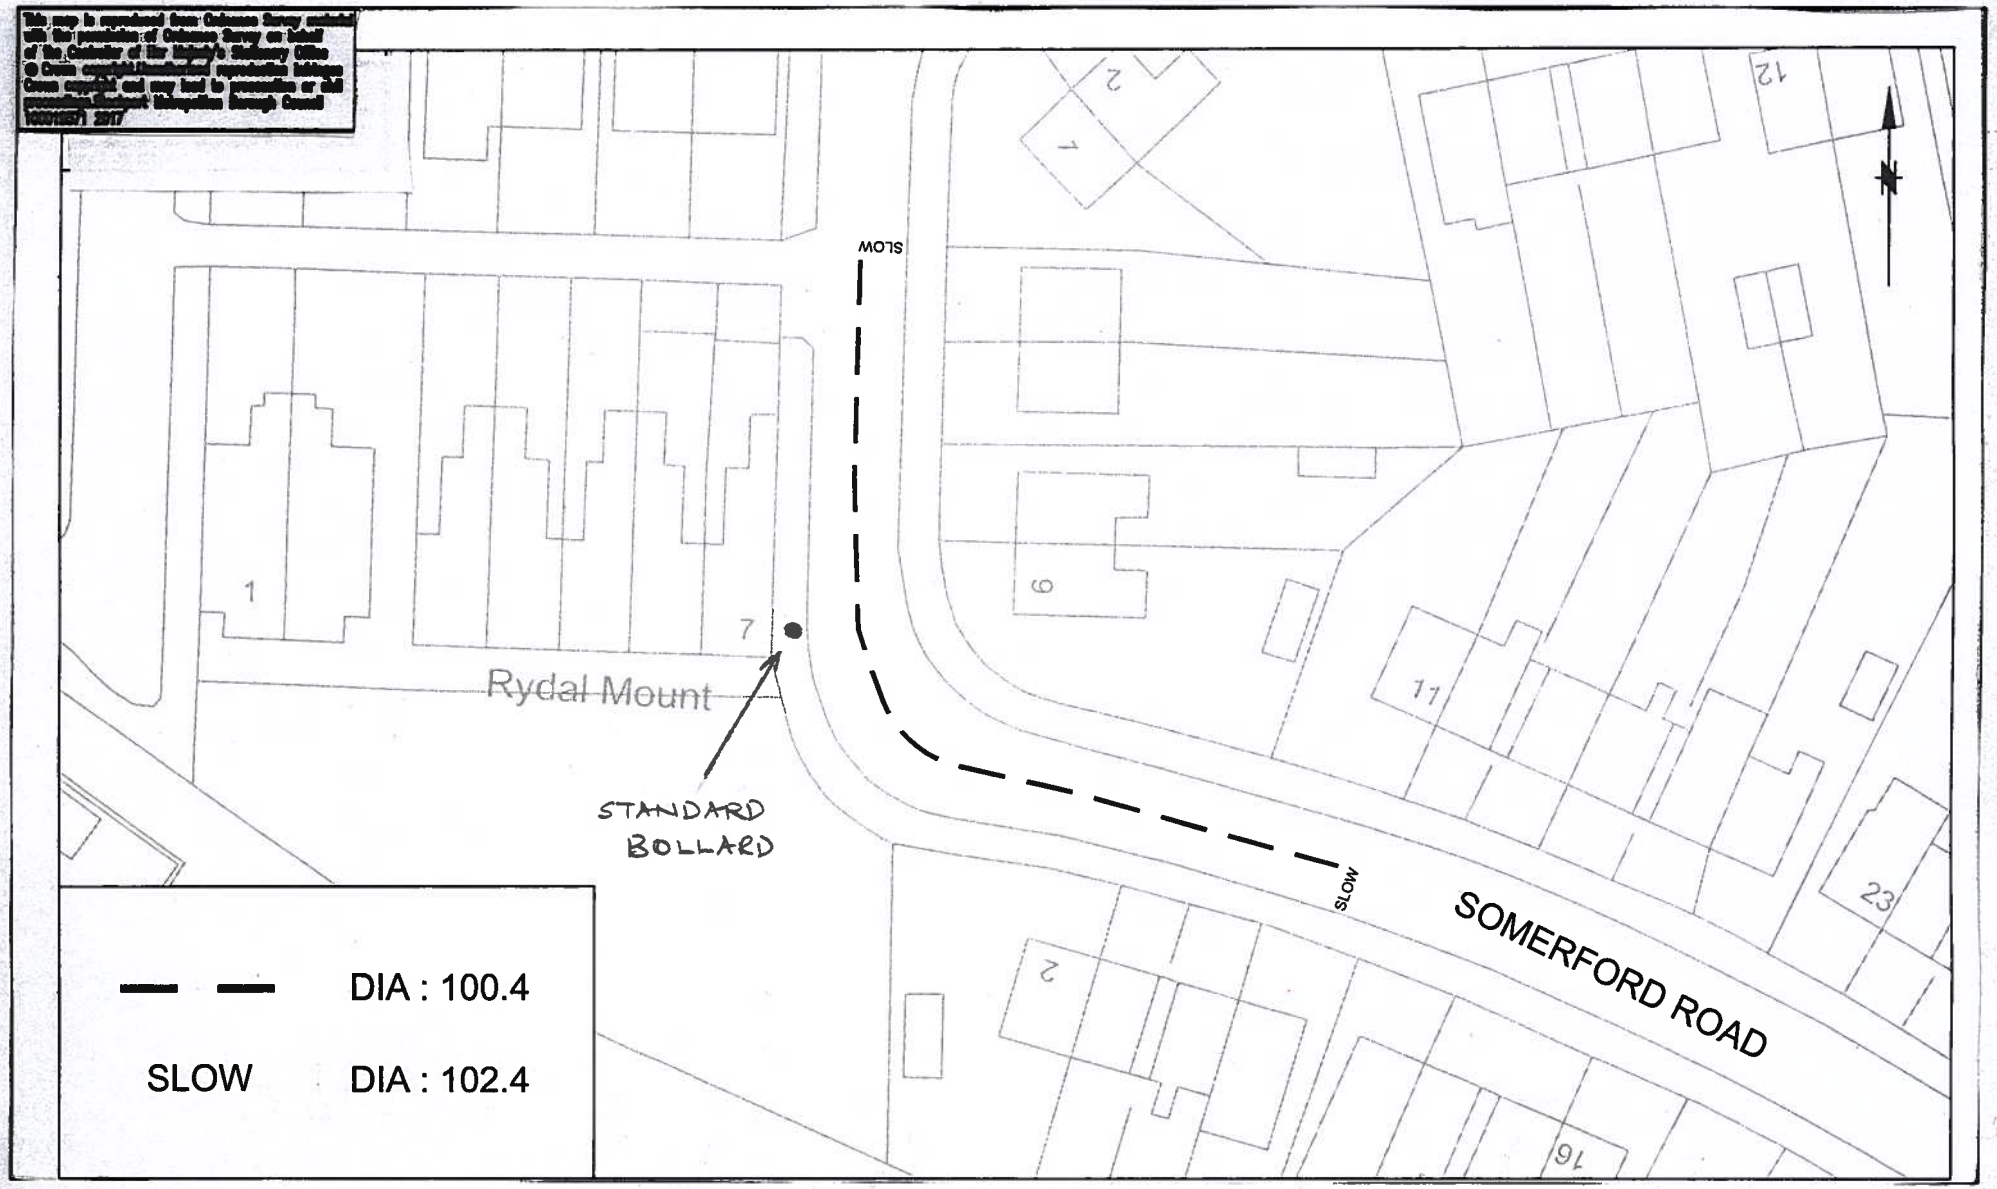

SCC JOB No.

JOB TITLE: SOMERFORD ROAD, REDDISH

DRAWING TITLE: HAZARD MARKINGS AND BOLLARD.

STOCKPORT METROPOLITAN BOROUGH COUNCIL

Drawn: MT	Engineer: MT	Checked	Approved
Date: 11.18	Date: 11.18	Date	Date
Scale: 1:500			
Drawing No.: NM18 - 5971			