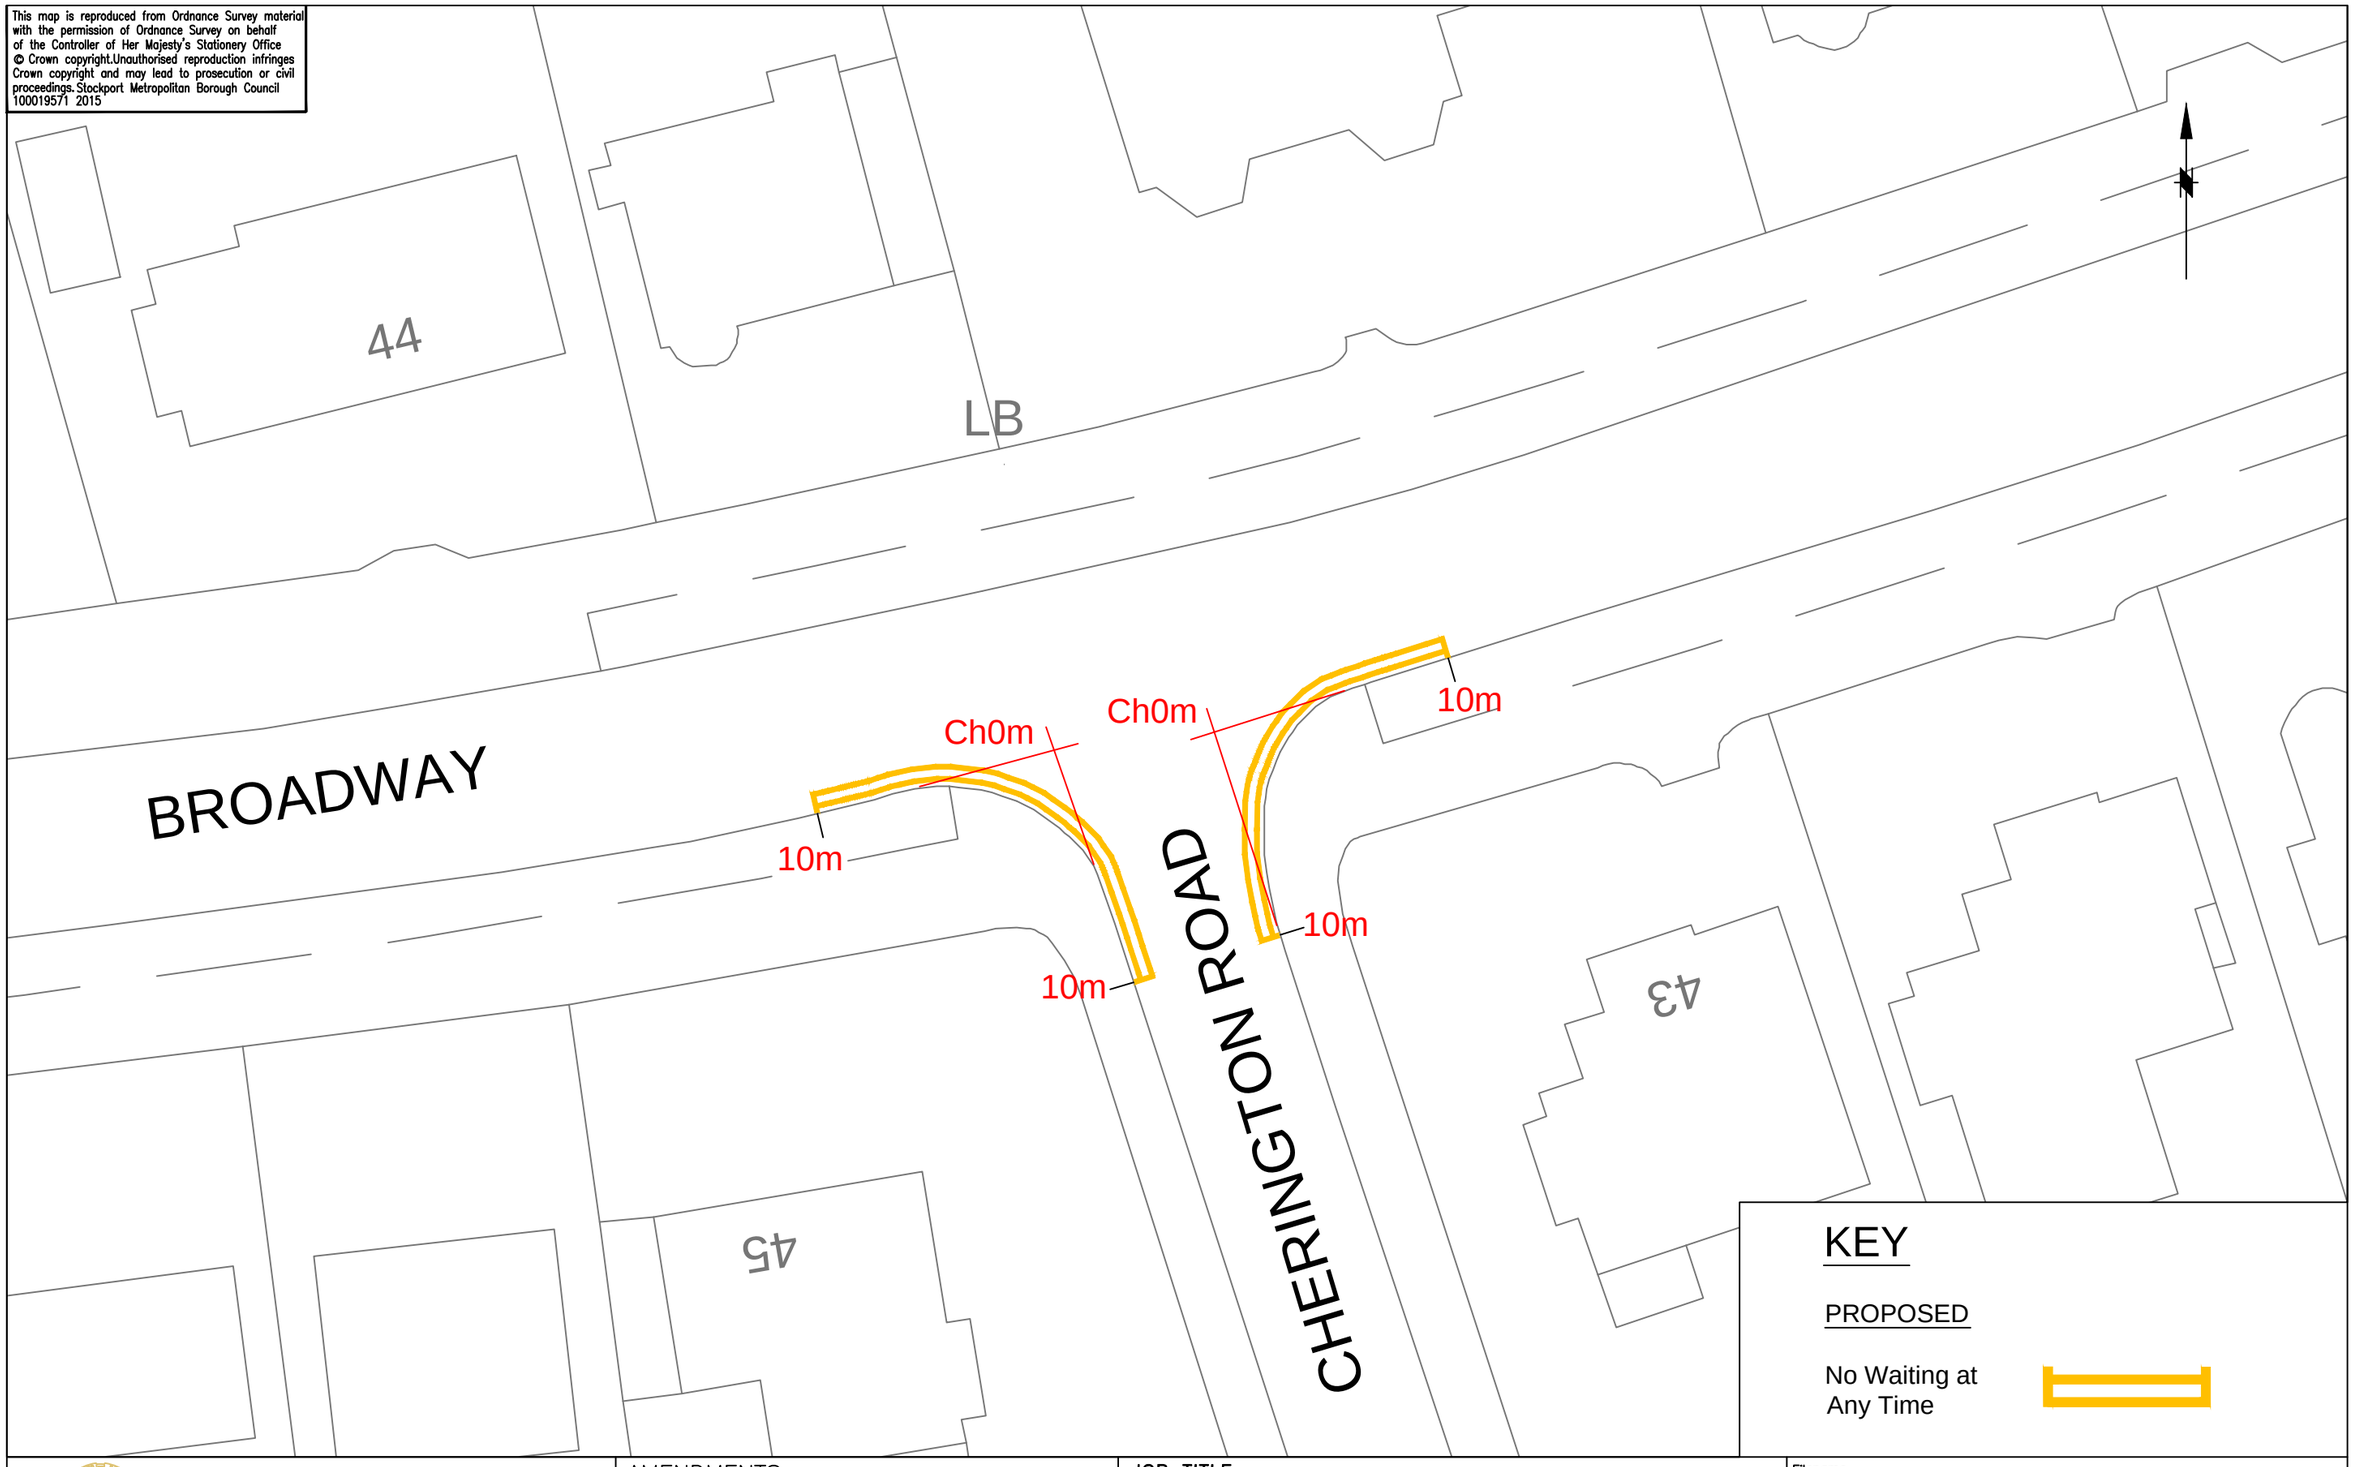

STOCKPORT
METROPOLITAN BOROUGH COUNCIL

STOPFORD HOUSE
STOCKPORT SK1 3XE
Tel : 0161 474
Fax : 0161

CORPORATE DIRECTORATE
PLACE

AMENDMENTS

DRAWN	CHECKED	DATE	No	AMENDMENT

JOB TITLE

Broadway / Cherington Road , Cheadle

DRAWING TITLE

Proposed TRO - 'No Waiting at Any Time'

Filename

Drawn	Engineer	Checked	Approved
CP	CP	EPS	EPS
Date 09/05/2018	Date 09/05/2018	Date 09/05/2018	Date 09/05/2018

Scale 1:250

Drawing No. NM8–5035–01

Revision