This map is reproduced from Ordnance Survey material with the permission of Ordnance Survey on behalf of the Controller of Her Majesty's Stationery Office © Crown copyright.Unauthorised reproduction infringes Crown copyright and may lead to prosecution or civil proceedings.Stockport Metropolitan Borough Council 100019571 2019

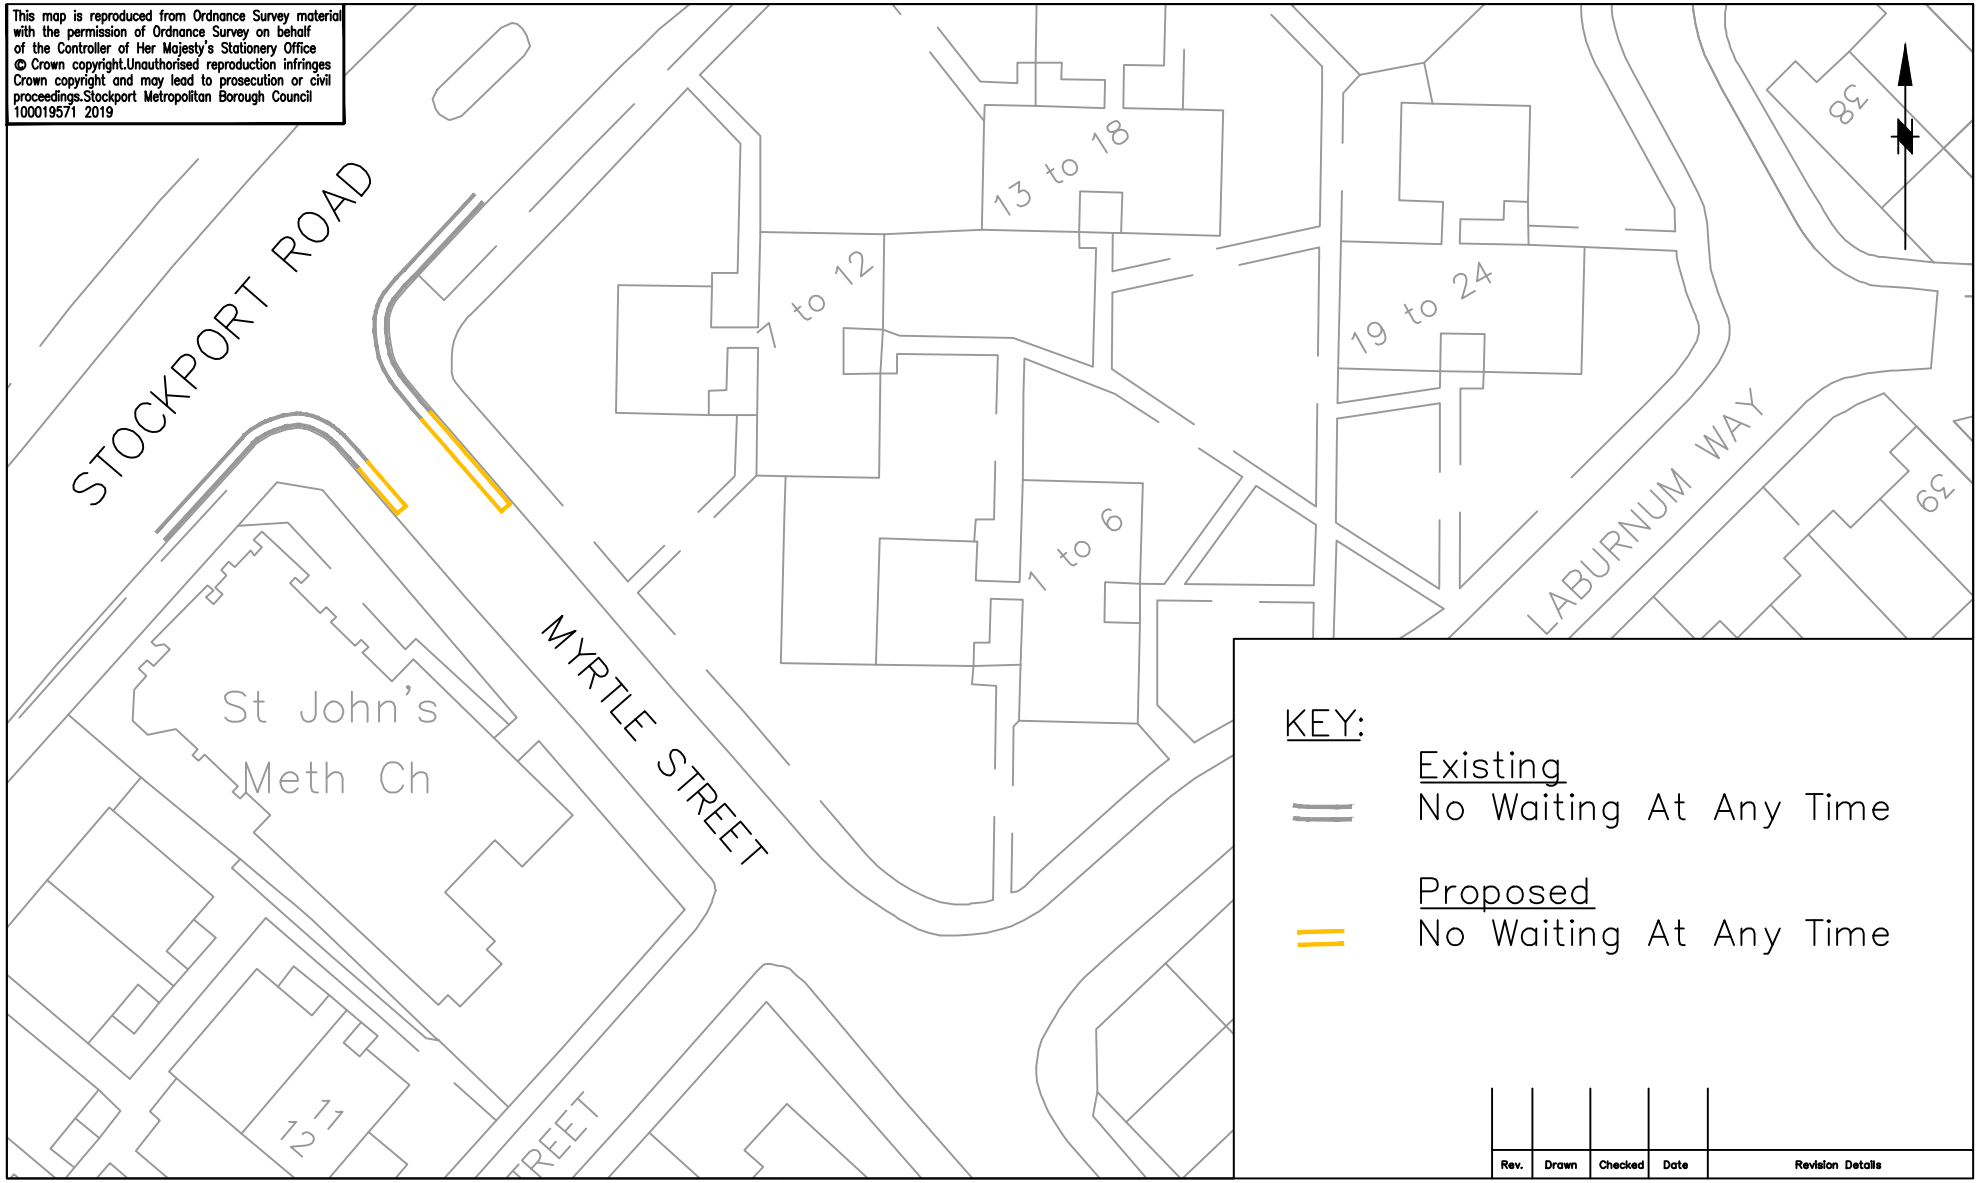

Rev.	Drawn	Checked	Date	Revision Details

SCG JOB No.

JOB TITLE

Myrtle Street, Stockport Road, Edgeley

DRAWING TITLE

Proposed prohibition of waiting

STOCKPORT
METROPOLITAN BOROUGH COUNCIL

HIGHWAYS AND TRANSPORTATION
STOPFORD HOUSE
STOCKPORT SK1 3XE
Tel: 0161 217 6111

CAROLINE SIMPSON
CORPORATE DIRECTOR
PLACE

Drawn	Engineer	Checked	Approved
VB	CP	JG	EPS
Date 03/10/19	Date 03/10/19	Date 03/10/19	Date 03/10/19

Scale	1:500
Drawing No.	NM8/5117/02
Revision	