Appendix B: proposed restored path

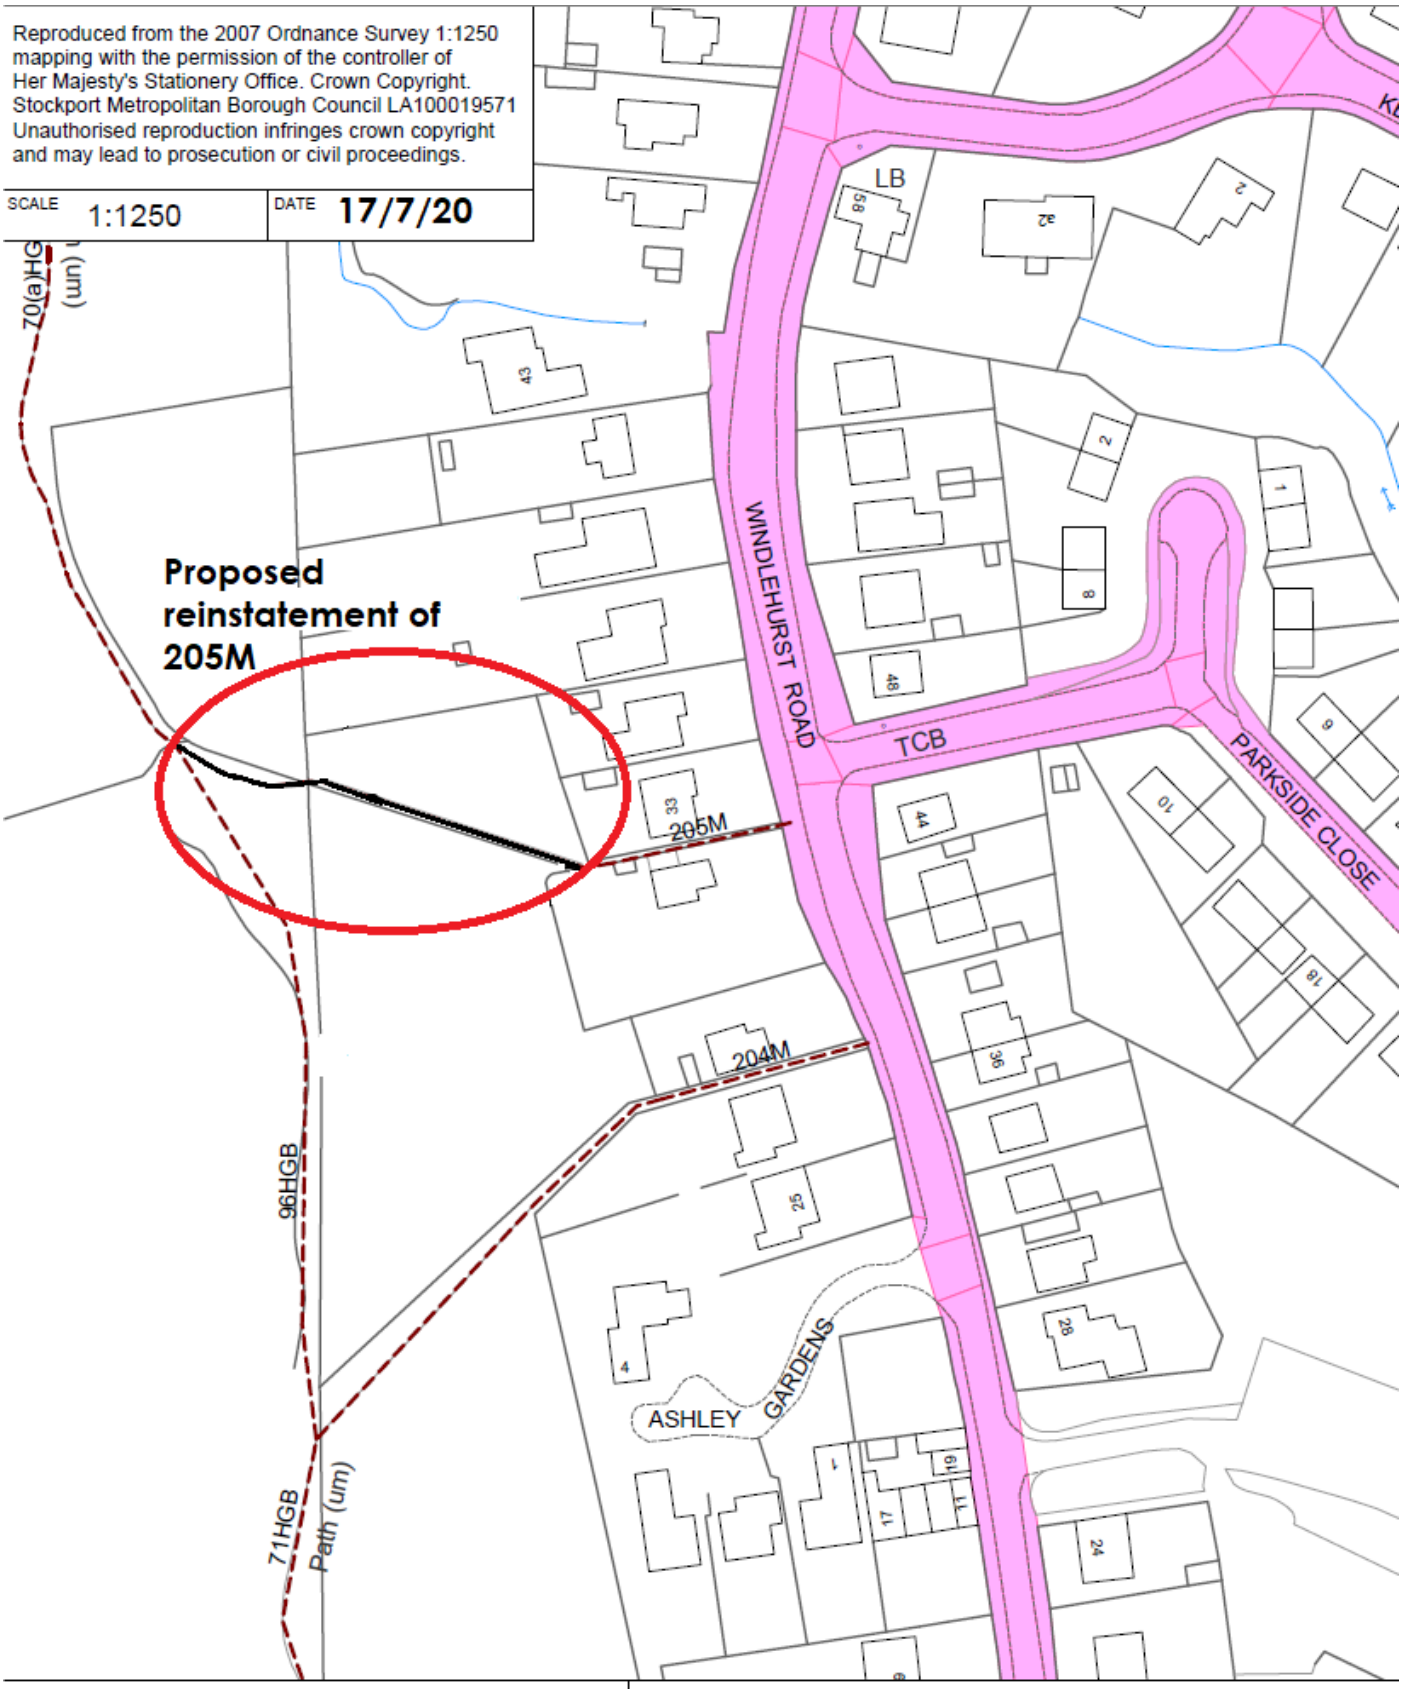

STOCKPORT
METROPOLITAN BOROUGH COUNCIL

PUBLIC RIGHTS OF WAY
HYGARTH HOUSE
103 WELLINGTON ROAD SOUTH
STOCKPORT SK1 3TT
TEL 0161 474 4850
FAX 0161 474 4896

Corporate Director, Environment & Economy
E.McLEAN B.A. (Hons) B. Phil M.B.A.

Prepared by Rights Of Way Section using MapInfo

DRAWN	CAD	CHECKED	APPROVED

SCALE 1:1250 DATE

DRAWING NUMBER -

JOB TITLE Footpath 205 Marple

DRAWING TITLE