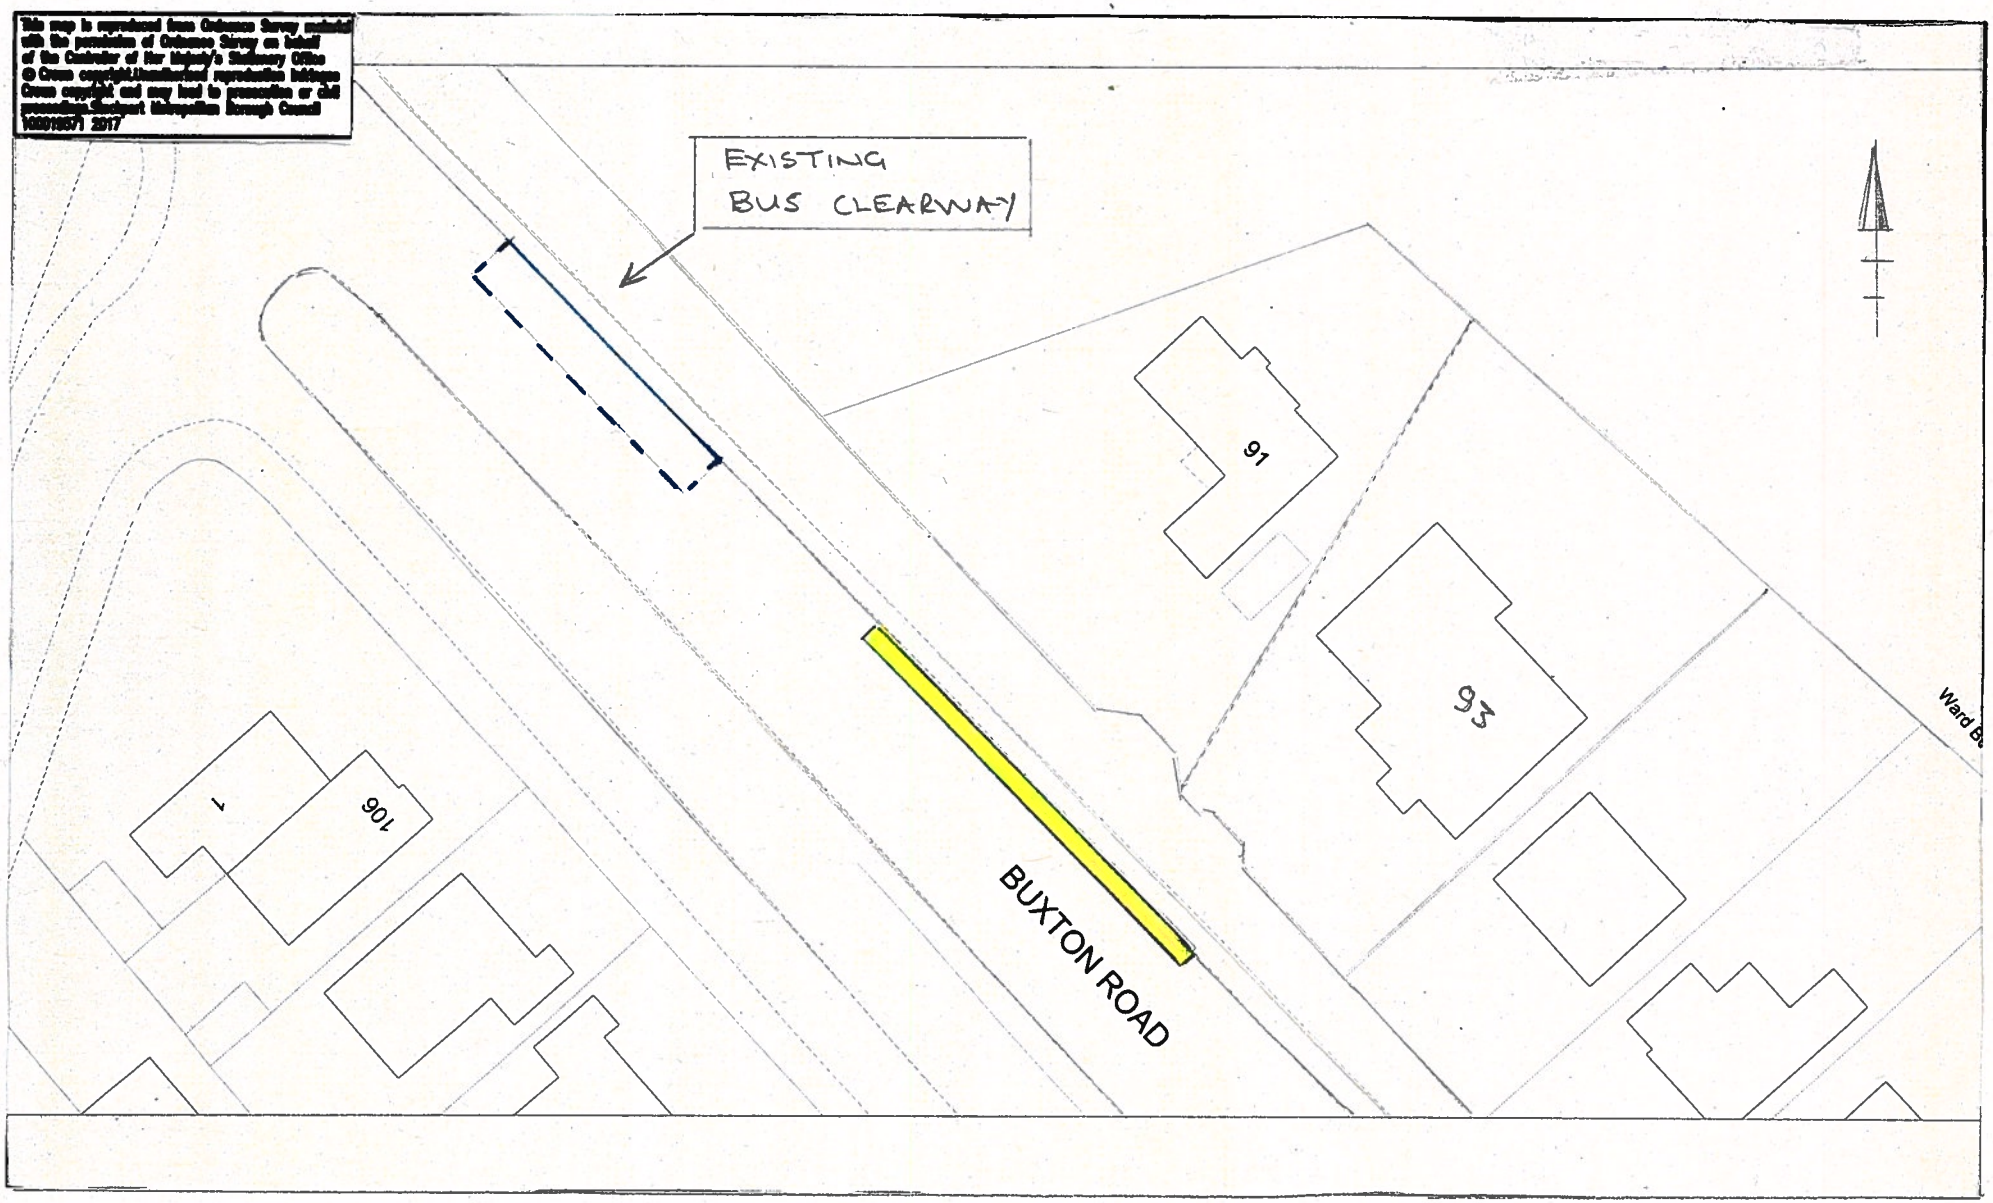

SCG JOB No.

JOB TITLE
BUXTON ROAD, HAZEL GROVE

DRAWING TITLE
PROPOSED NO WAITING AT ANY TIME

STOCKPORT
METROPOLITAN BOROUGH COUNCIL

CAROLINE SIMPSON
CORPORATE DIRECTOR
PLACE

Drawn	Engineer	Checked	Approved
MT	MT		
Date 7.20	Date 7.20	Date	Date
Scale	1:500		
Drawing No.	NM8-4114-001		
Revision			