
RELOCATE EXISTING BIN NEXT TO PROPOSED BENCH

PROPOSED BENCH LOCATION

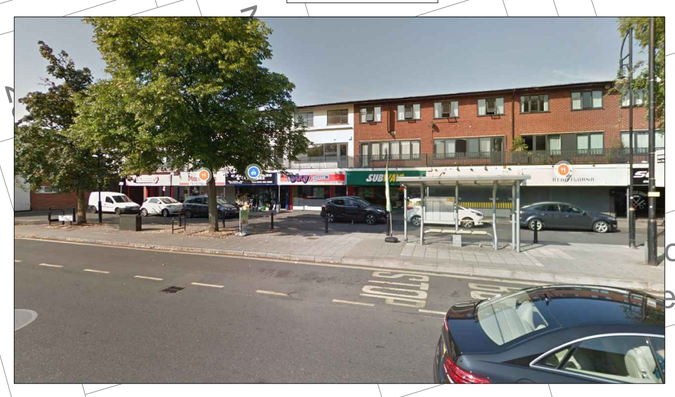

0 6.25 12.5 m

1:250

KEY

PROPOSED NEW BENCH

NOTES

1. DRAWN TO 1:250 SCALE @ A1.
2. ALL PROPOSALS ARE SHOWN INDICATIVELY FOR CONSULTATION PURPOSES AND ARE SUBJECT TO CHANGE.
3. PLEASE REFER TO CONSULTATION LEAFLETS FOR SCHEME DESCRIPTIONS AND FURTHER INFORMATION.

This map is reproduced from Ordnance Survey material with the permission of Ordnance Survey on behalf of the Controller of Her Majesty's Stationery Office © Crown copyright.Unauthorised reproduction infringes Crown copyright and may lead to prosecution or civil proceedings.Stockport Metropolitan Borough Council 100019571 2020

STOCKPORT
METROPOLITAN BOROUGH COUNCIL

HIGHWAYS AND TRANSPORTATION
STOPFORD HOUSE
STOCKPORT SK1 3XE
Tel: 0161 474

CAROLINE SIMPSON
CORPORATE DIRECTOR
PLACE

FOR APPROVAL

Rev.	Drawn	Checked	Date	Revision Details
A	DO'G	KF	03.12.20	FOR APPROVAL

	DRAWN	ENGINEER	CHECKED	APPROVED	
	DO'G	DO'G	KF	NW	
	DATE 01/12/20	DATE 01/12/20	DATE 02/12/20	DATE 03/12/20	

SCALE 1:250 @ A1

DRAWING NUMBER F/0290C/001

Revision A

JOB TITLE CHEADLE ADVANCED PACKAGE

DRAWING TITLE WILMSLOW ROAD PARKLET