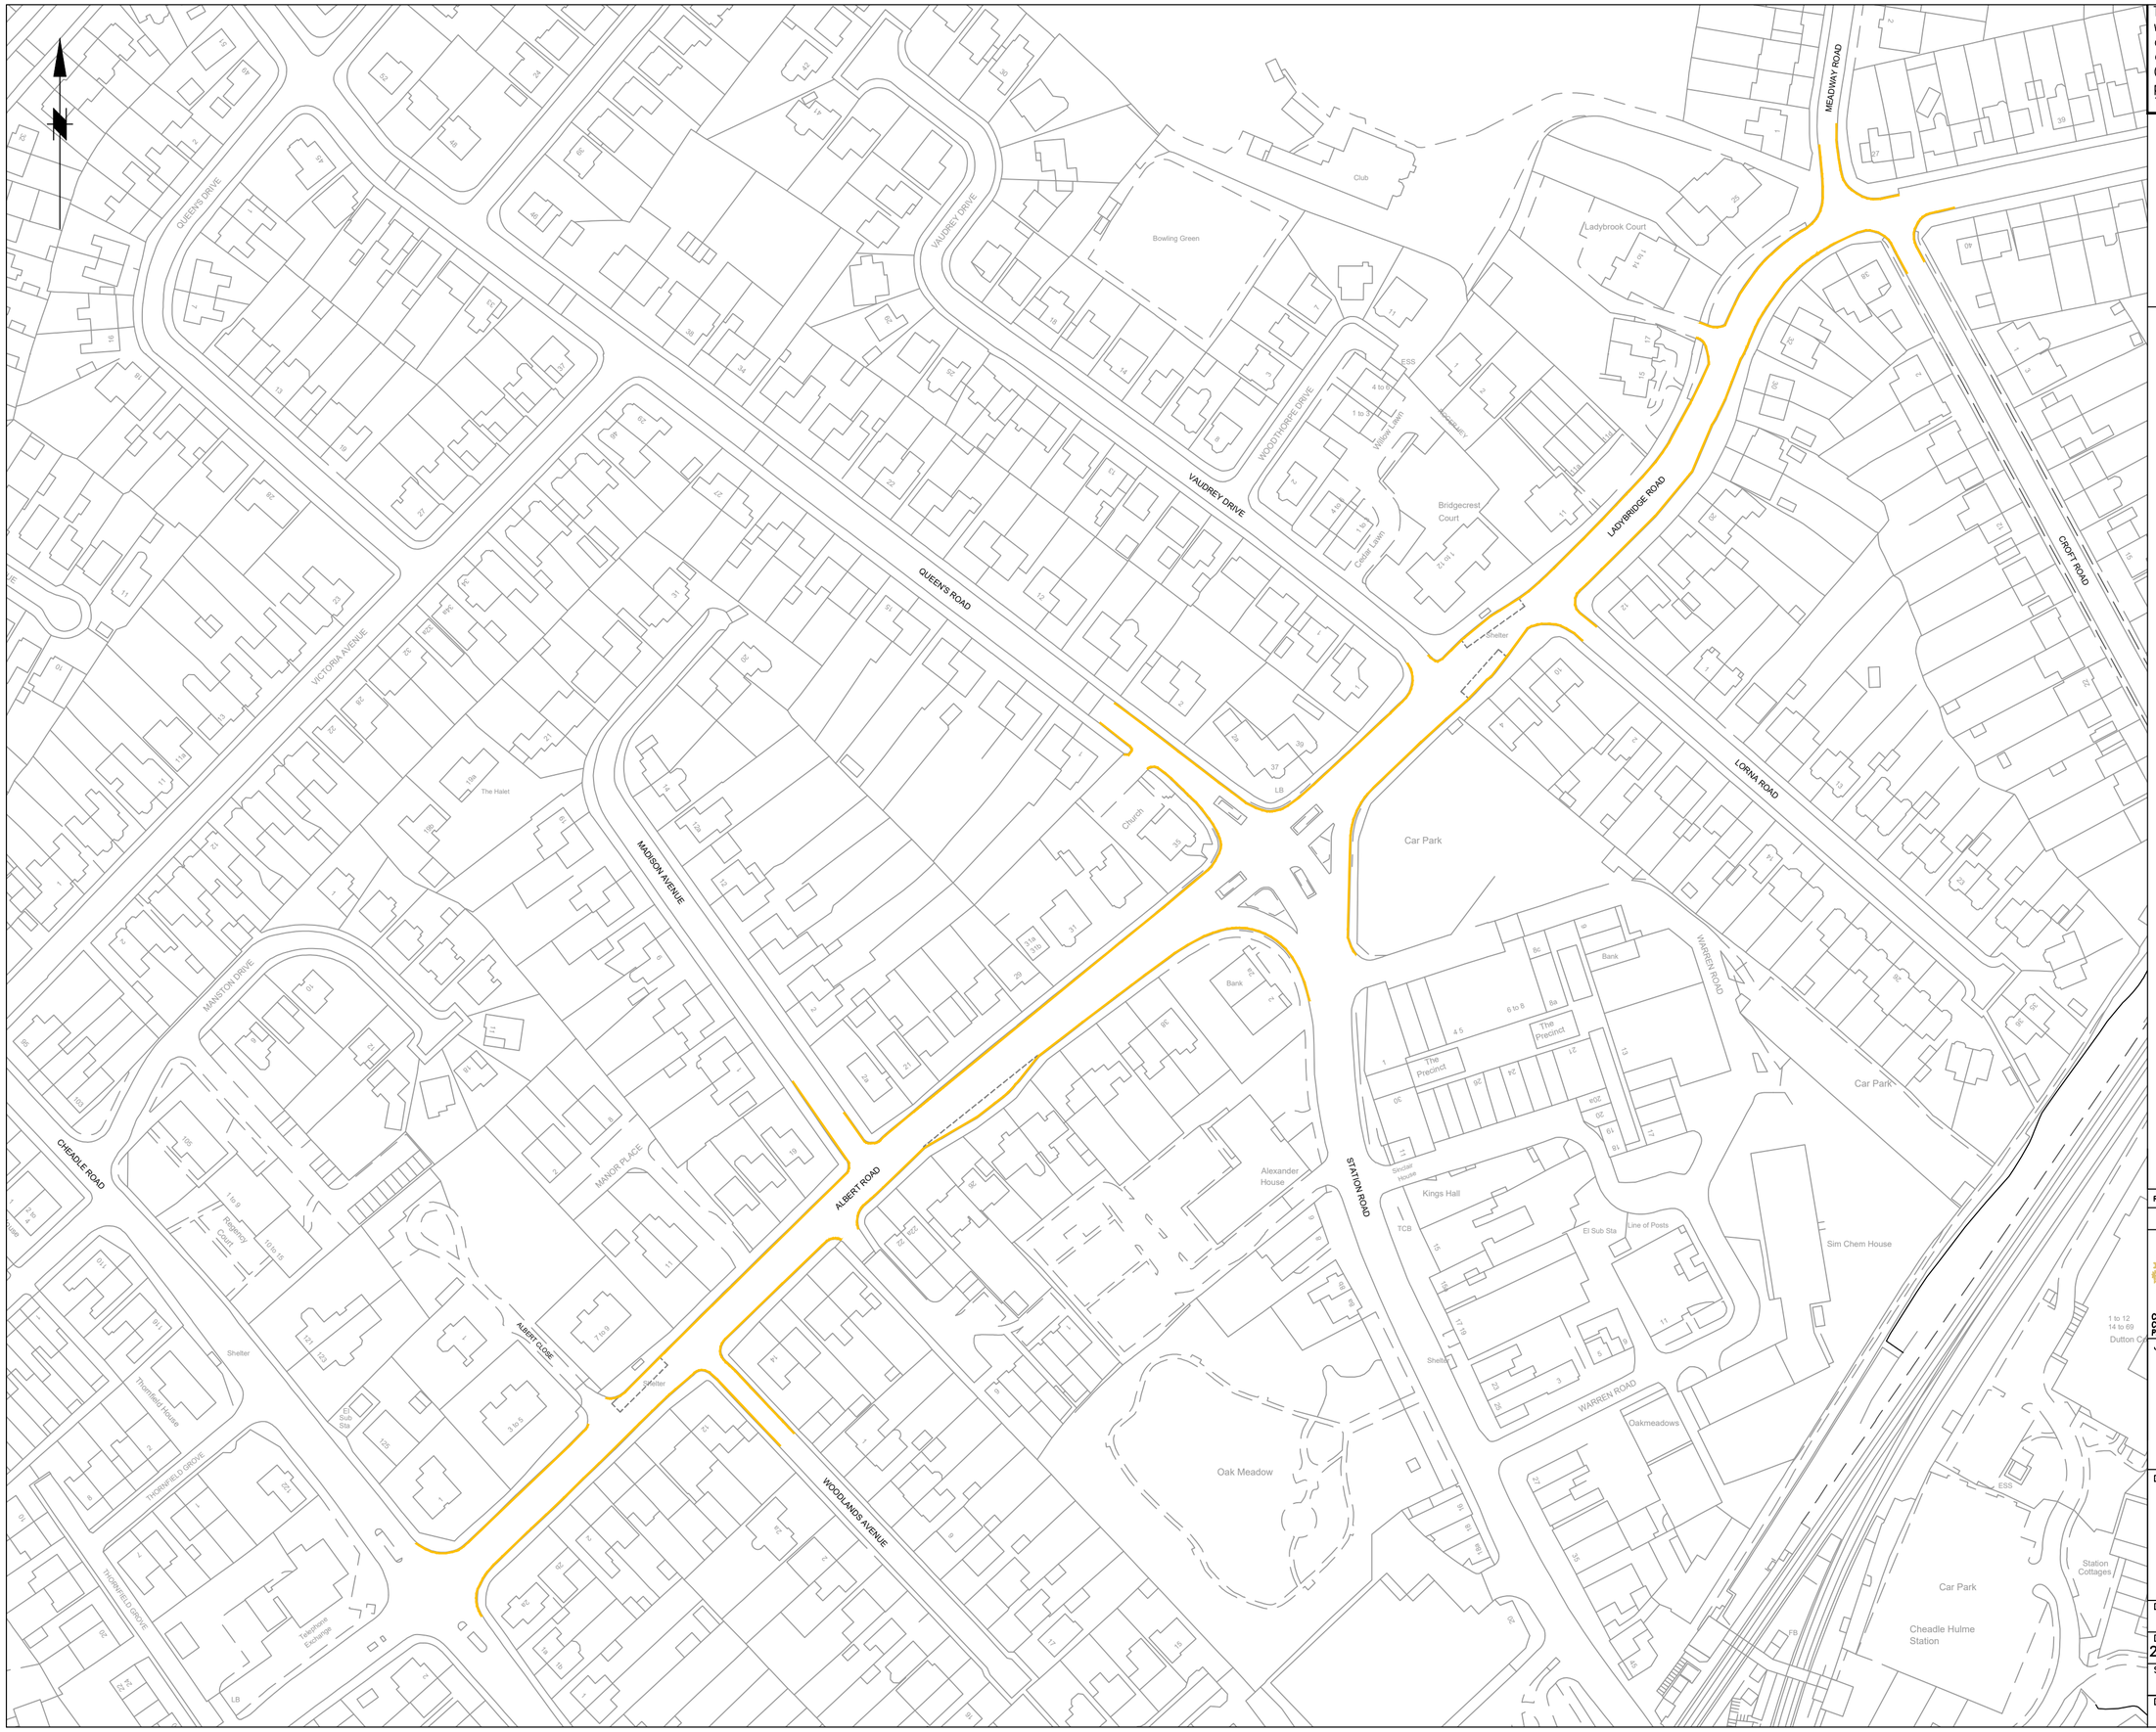


This map is reproduced from Ordnance Survey material with the permission of Ordnance Survey on behalf of the Controller of Her Majesty's Stationery Office © Crown copyright. Unauthorised reproduction infringes Crown copyright and may lead to prosecution or civil proceedings. Stockport Metropolitan Borough Council 100019571 2019

Key:

- No Waiting at Any Time
- Existing Bus Clearway

Rev.	Drawn	Checked	Date	Revision Details

AMENDMENTS

STOCKPORT
METROPOLITAN BOROUGH COUNCIL

HIGHWAYS AND TRANSPORTATION
STOPFORD HOUSE
STOCKPORT, SK1 3TT
TEL : 0161 474

CAROLINE SIMPSON
CORPORATE DIRECTOR
PLACE

Job Title

Proposed TRO's

Drawing Title

Ladybridge Road - Cheadle

Drawn	Engineer	Checked	Approved
JY	JG	ES	NW
Date 23/10/19	Date 23/10/19	Date 23/10/19	Date 23/10/19

Size	Scale
A2	1:1250

Drawing No. NM8/5123/003

Revision