This map is reproduced from Ordnance Survey material with the permission of Ordnance Survey on behalf of the Controller of Her Majesty's Stationery Office © Crown copyright. Unauthorised reproduction infringes Crown copyright and may lead to prosecution or civil proceedings. Stockport Metropolitan Borough Council 100019571 2017

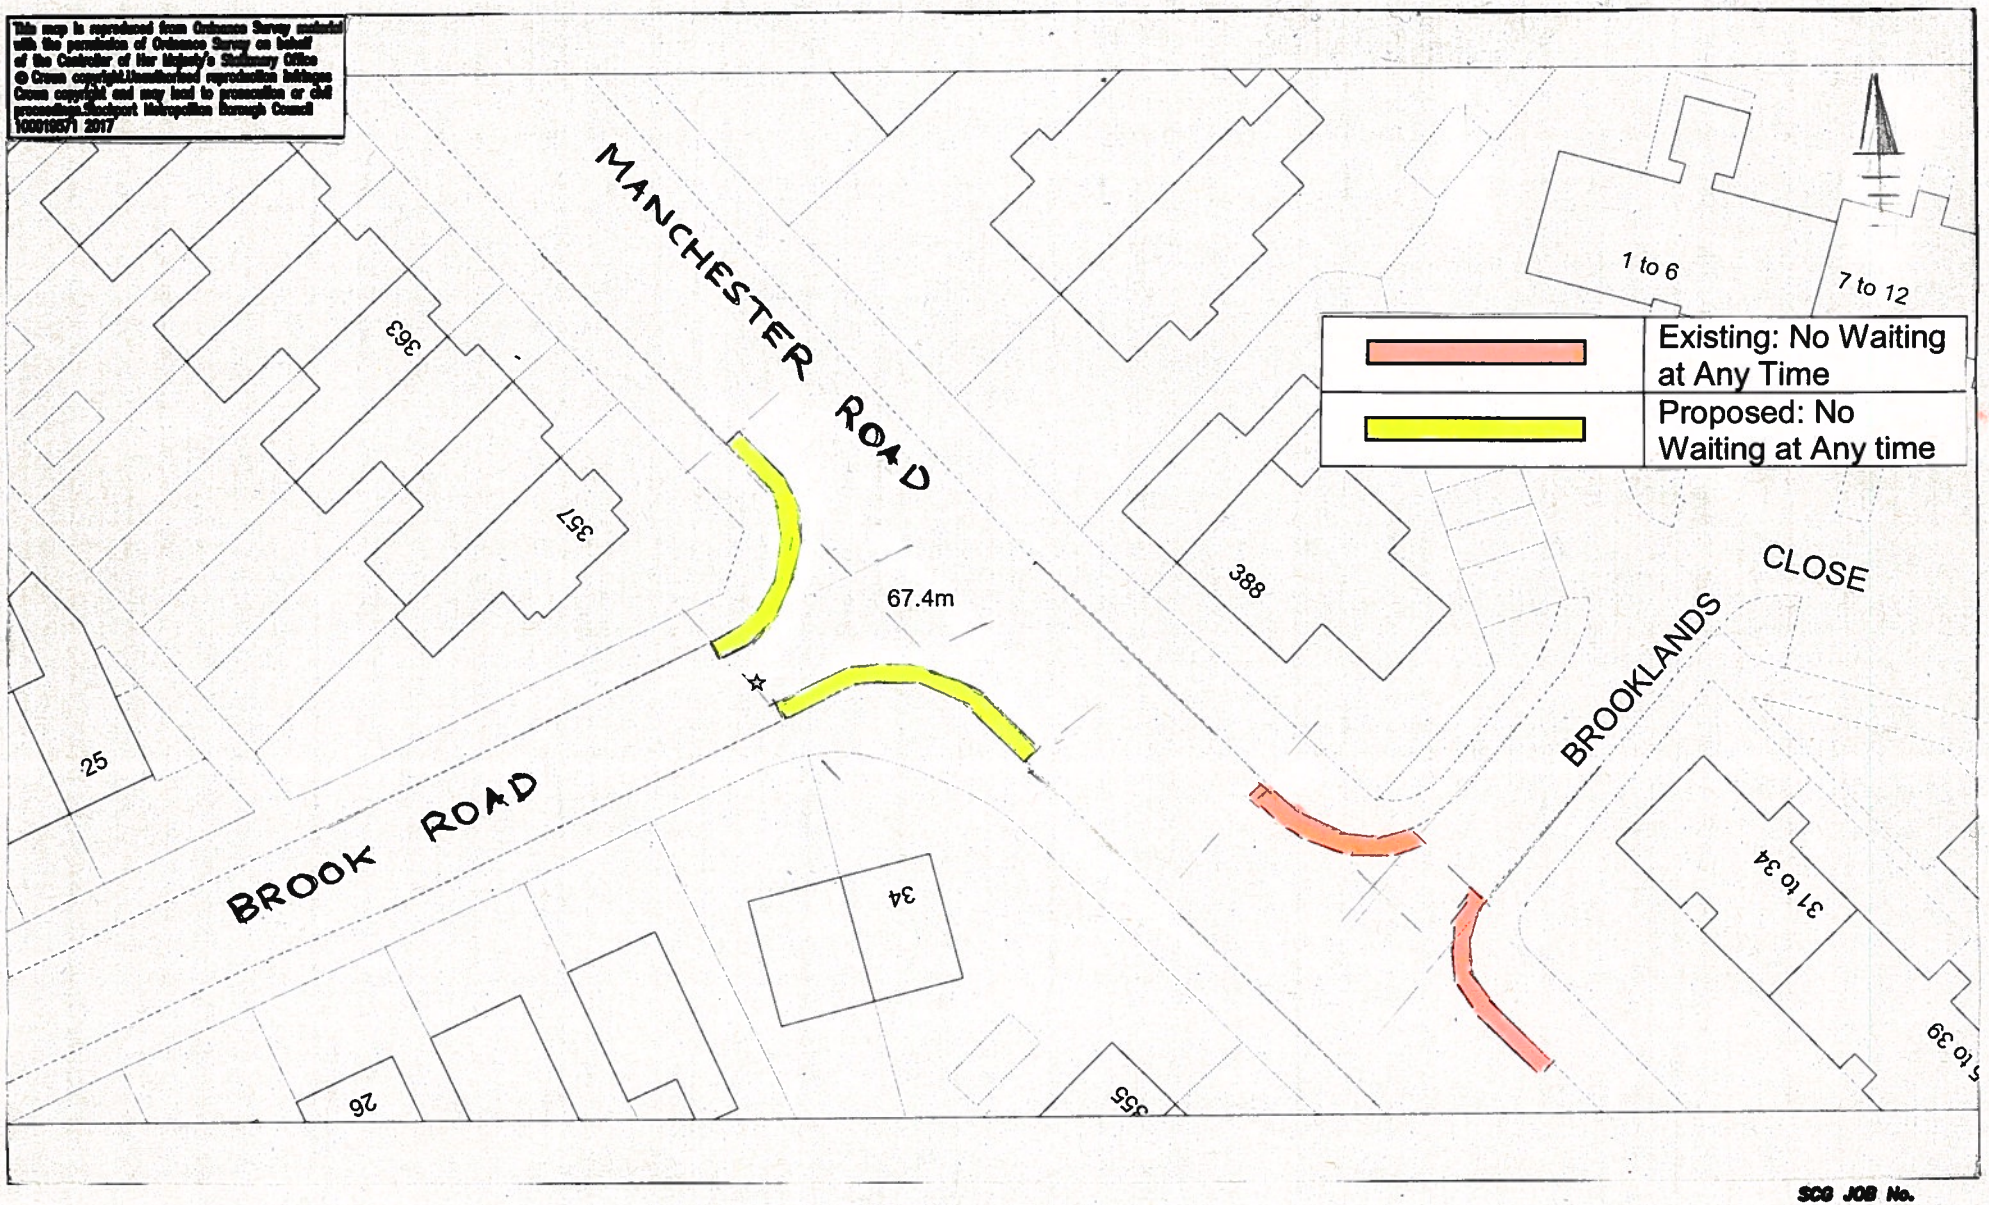

SCC JOB No.

JOB TITLE	BROOK ROAD & MANCHESTER ROAD, HEATON CHAPEL
DRAWING TITLE	PROPOSED NO WAITING RESTRICTIONS

STOCKPORT
METROPOLITAN BOROUGH COUNCIL

CAROLINE SIMPSON
STRATEGIC DIRECTOR
PLACE

Drawn	Engineer	Checked	Approved
MT	MT		
Date	Date	Date	Date
10.20	10.20		
Scale	1:500		
Drawing No.	NMB-4953-001		
Revision			