
This map is reproduced from Ordnance Survey material with the permission of Ordnance Survey on behalf of the Controller of Her Majesty's Stationery Office © Crown copyright. Unauthorised reproduction infringes Crown copyright and may lead to prosecution or civil proceedings. Stockport Metropolitan Borough Council 100019571 2017

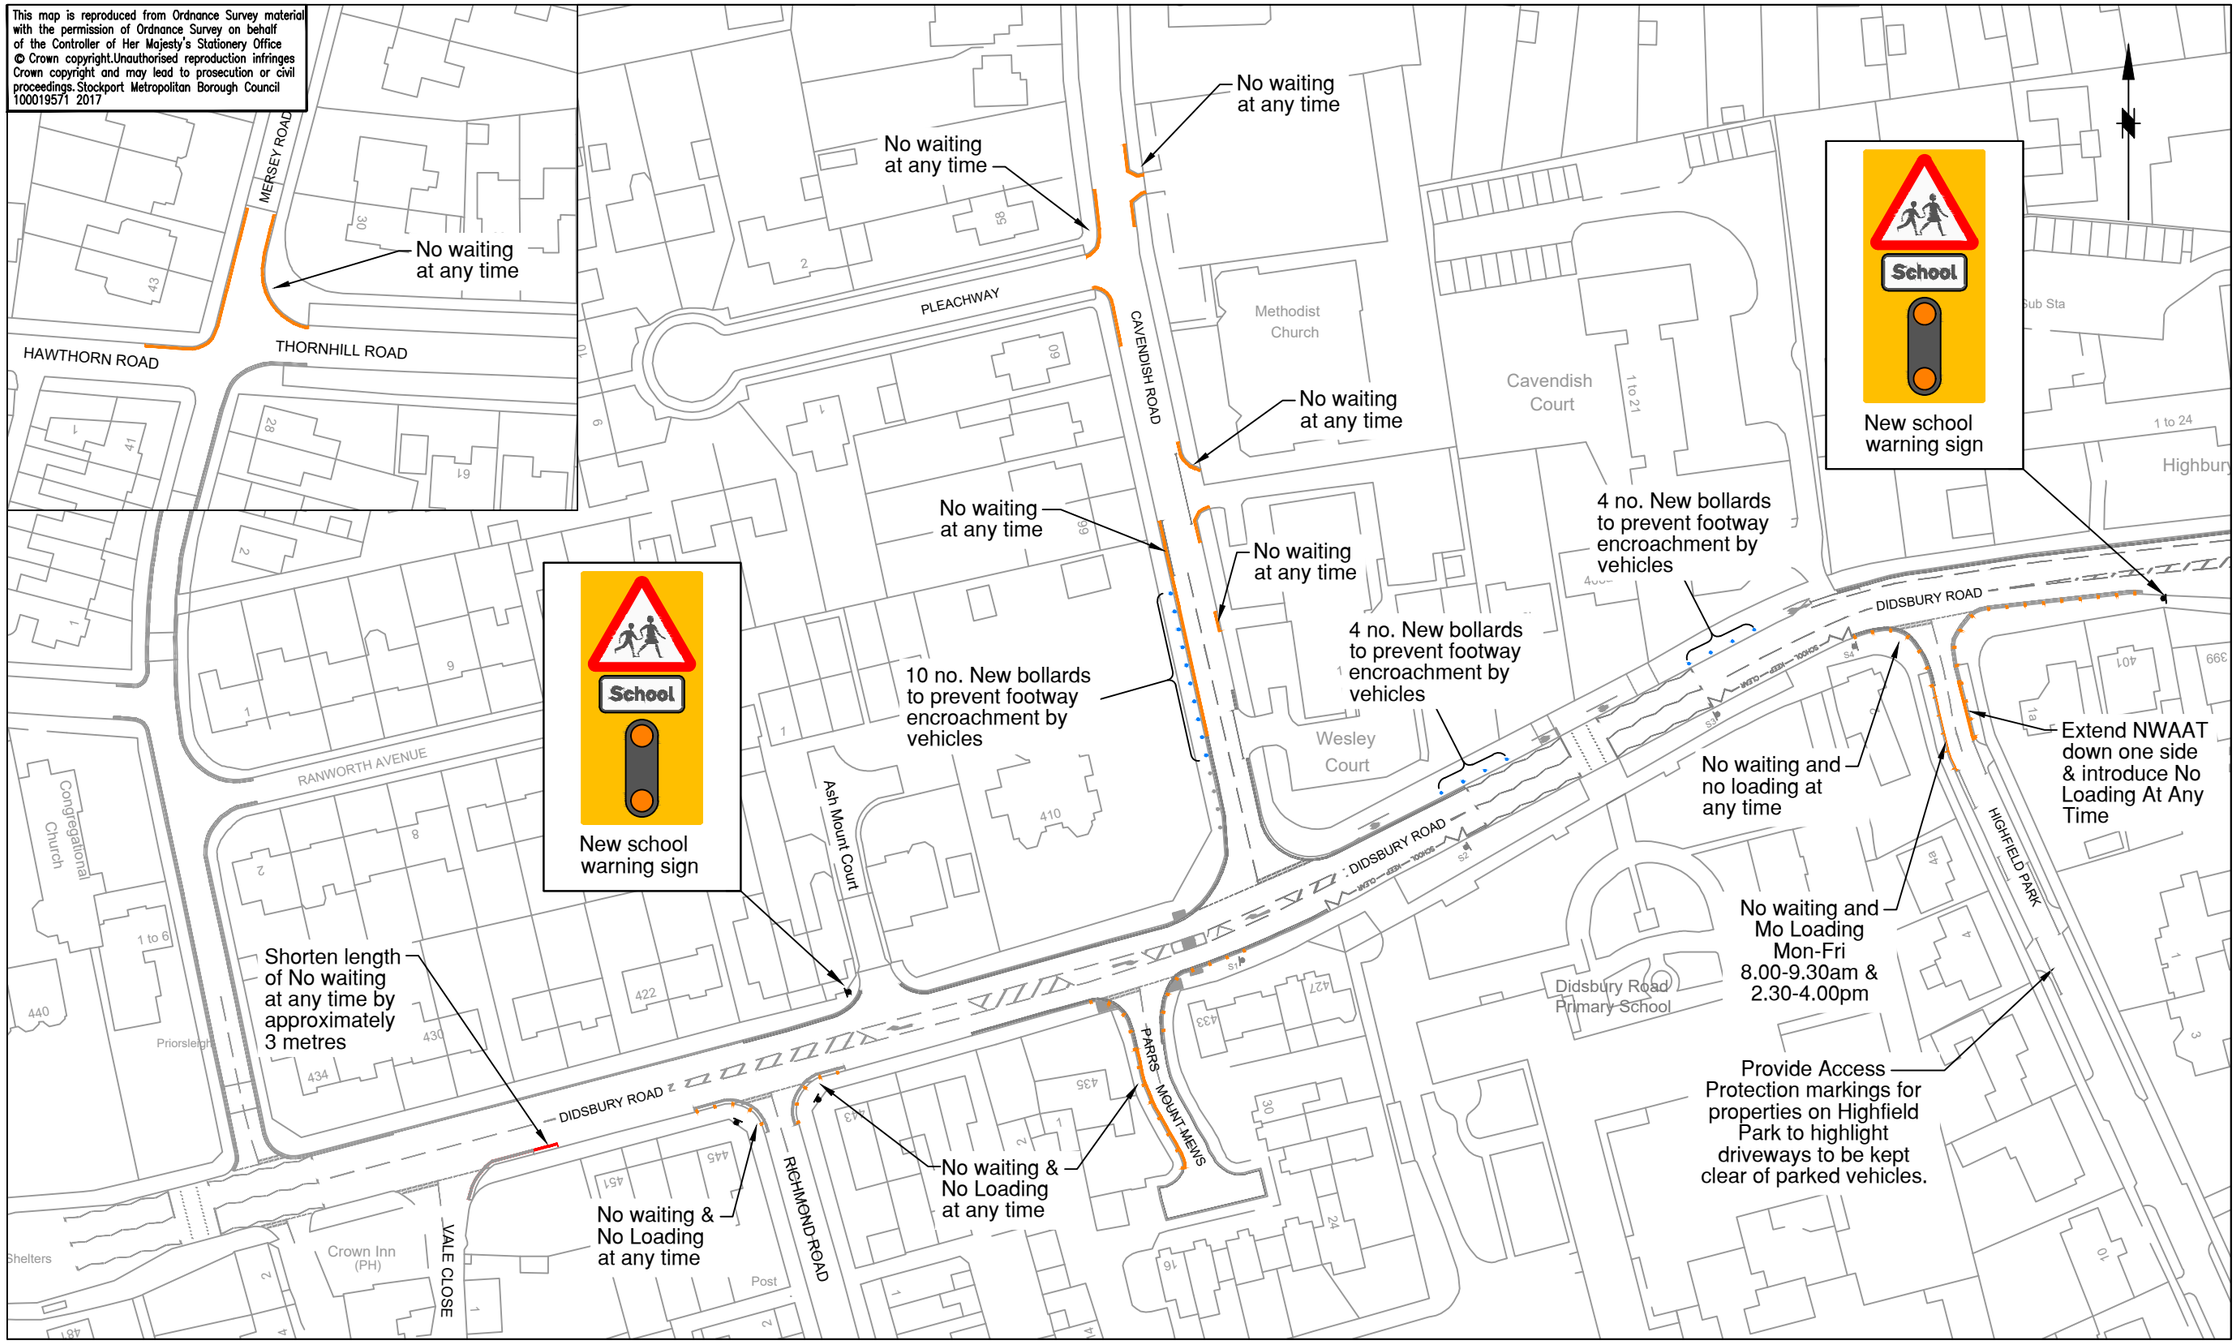

STOCKPORT
METROPOLITAN BOROUGH COUNCIL

HIGHWAYS AND TRANSPORTATION
STOPFORD HOUSE
STOCKPORT SK1 3XE
Tel : 0161 474 2079

CAROLINE SIMPSON
CORPORATE DIRECTOR
PLACE

AMENDMENTS

DRAWN	CHECKED	DATE	No	AMENDMENT

JOB TITLE

ROAD SAFETY AROUND SCHOOLS

DRAWING TITLE

DIDSBURY ROAD PRIMARY SCHOOL

Drawn	Engineer	Checked	Approved
GPL	GPL	PH	EPS
Date 02/20	Date 02/20	Date 02/20	Date 02/20

Scale A3@1:1000

Drawing No. 0305/38/001

Revision A