This map is reproduced from Ordnance Survey material with the permission of Ordnance Survey on behalf of the Controller of Her Majesty's Stationery Office © Crown copyright. Unauthorised reproduction infringes Crown copyright and may lead to prosecution or civil proceedings. Stockport Metropolitan Borough Council 100019571 2017

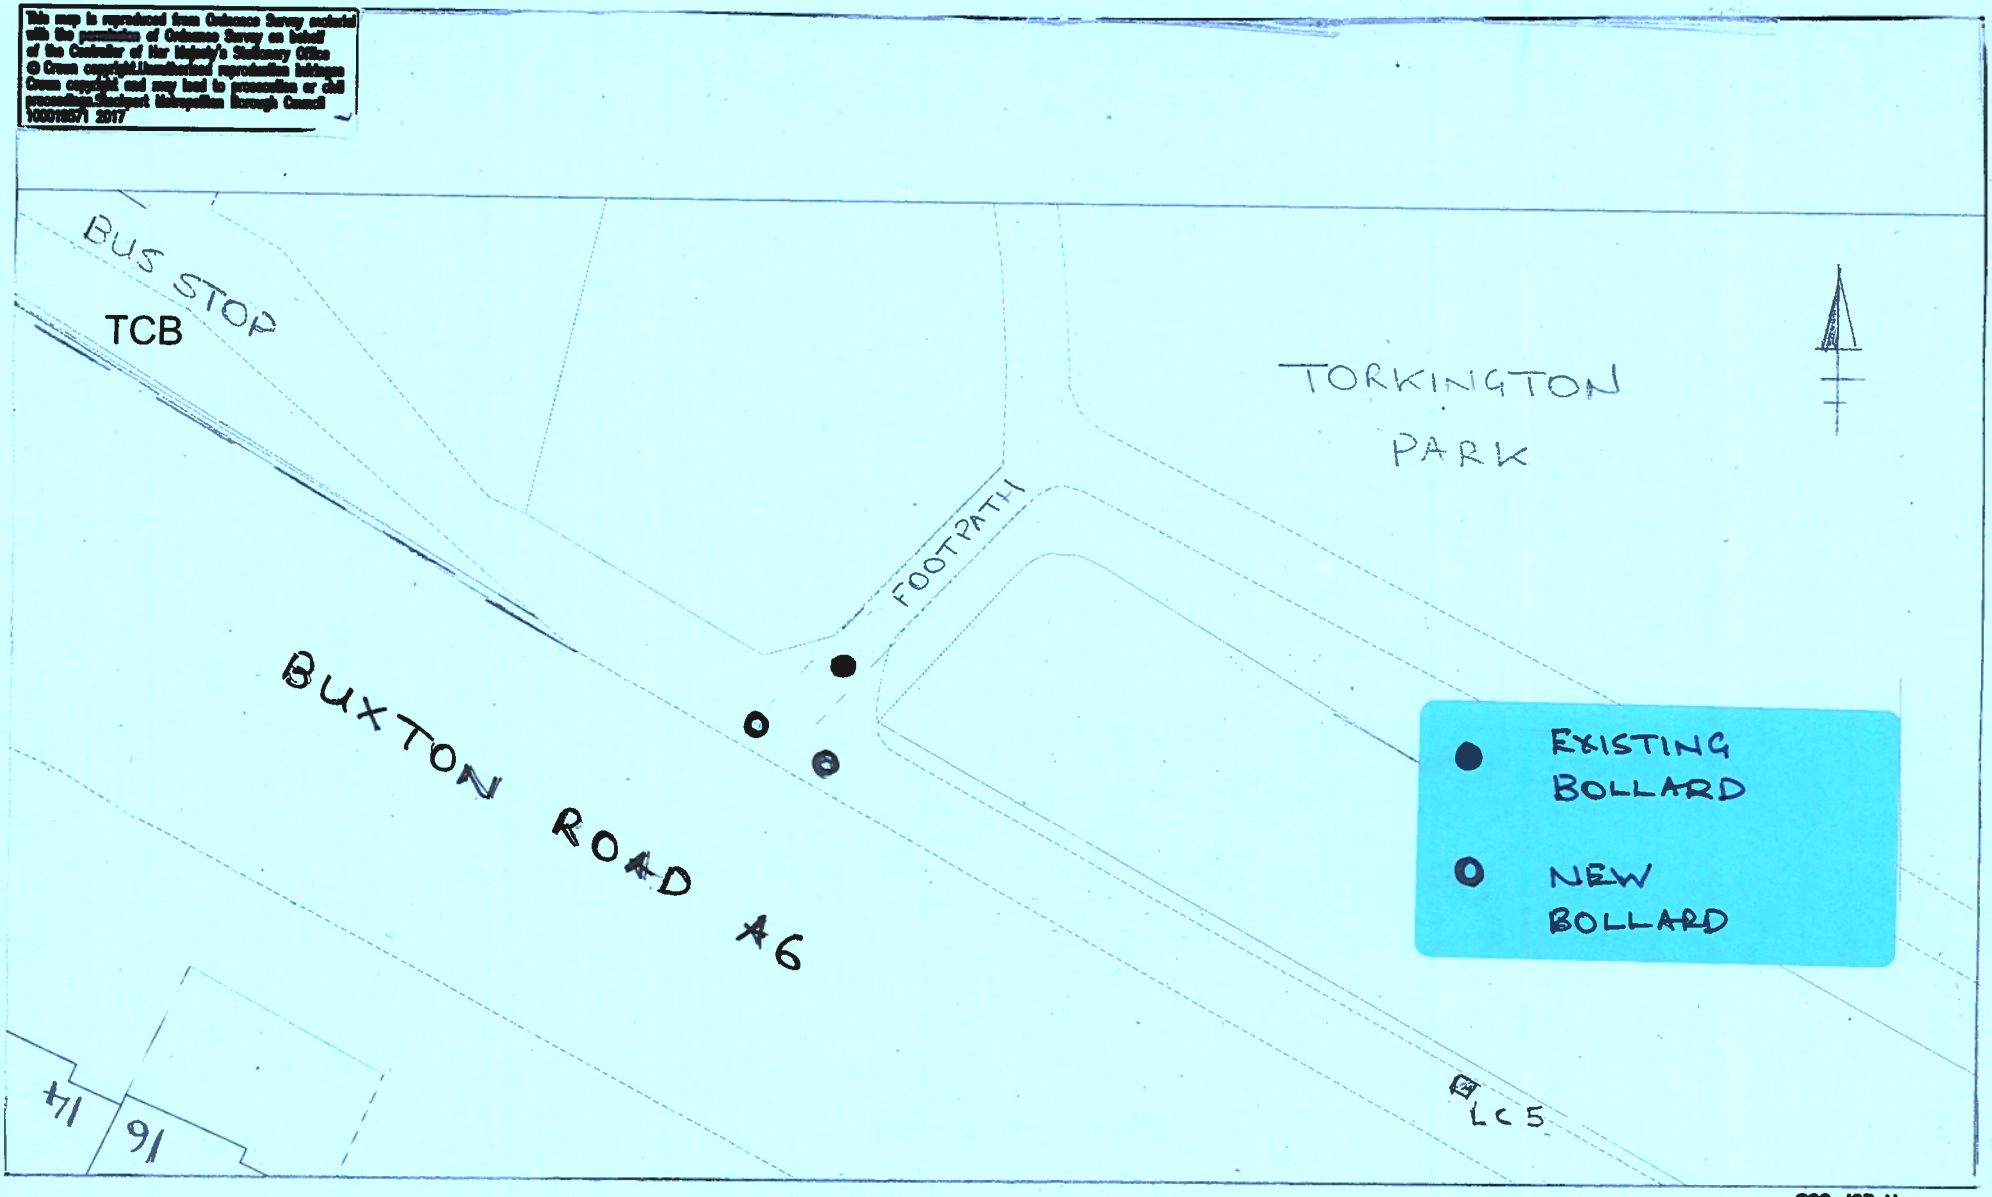

SCG JOB No.

JOB TITLE	TORKINGTON PARK, BUXTON ROAD, HAZEL GROVE	STOCKPORT METROPOLITAN BOROUGH COUNCIL	Drawn MT	Engineer MT	Checked / Approved
DRAWING TITLE	2 x NEW BOLLARDS.	CAROLINE SIMPSON CORPORATE DIRECTOR PLACE	Date 04.21	Date 04.21	Date / Date
			Scale 1:250		
			Drawing No. NM18 - 6347 - 001		