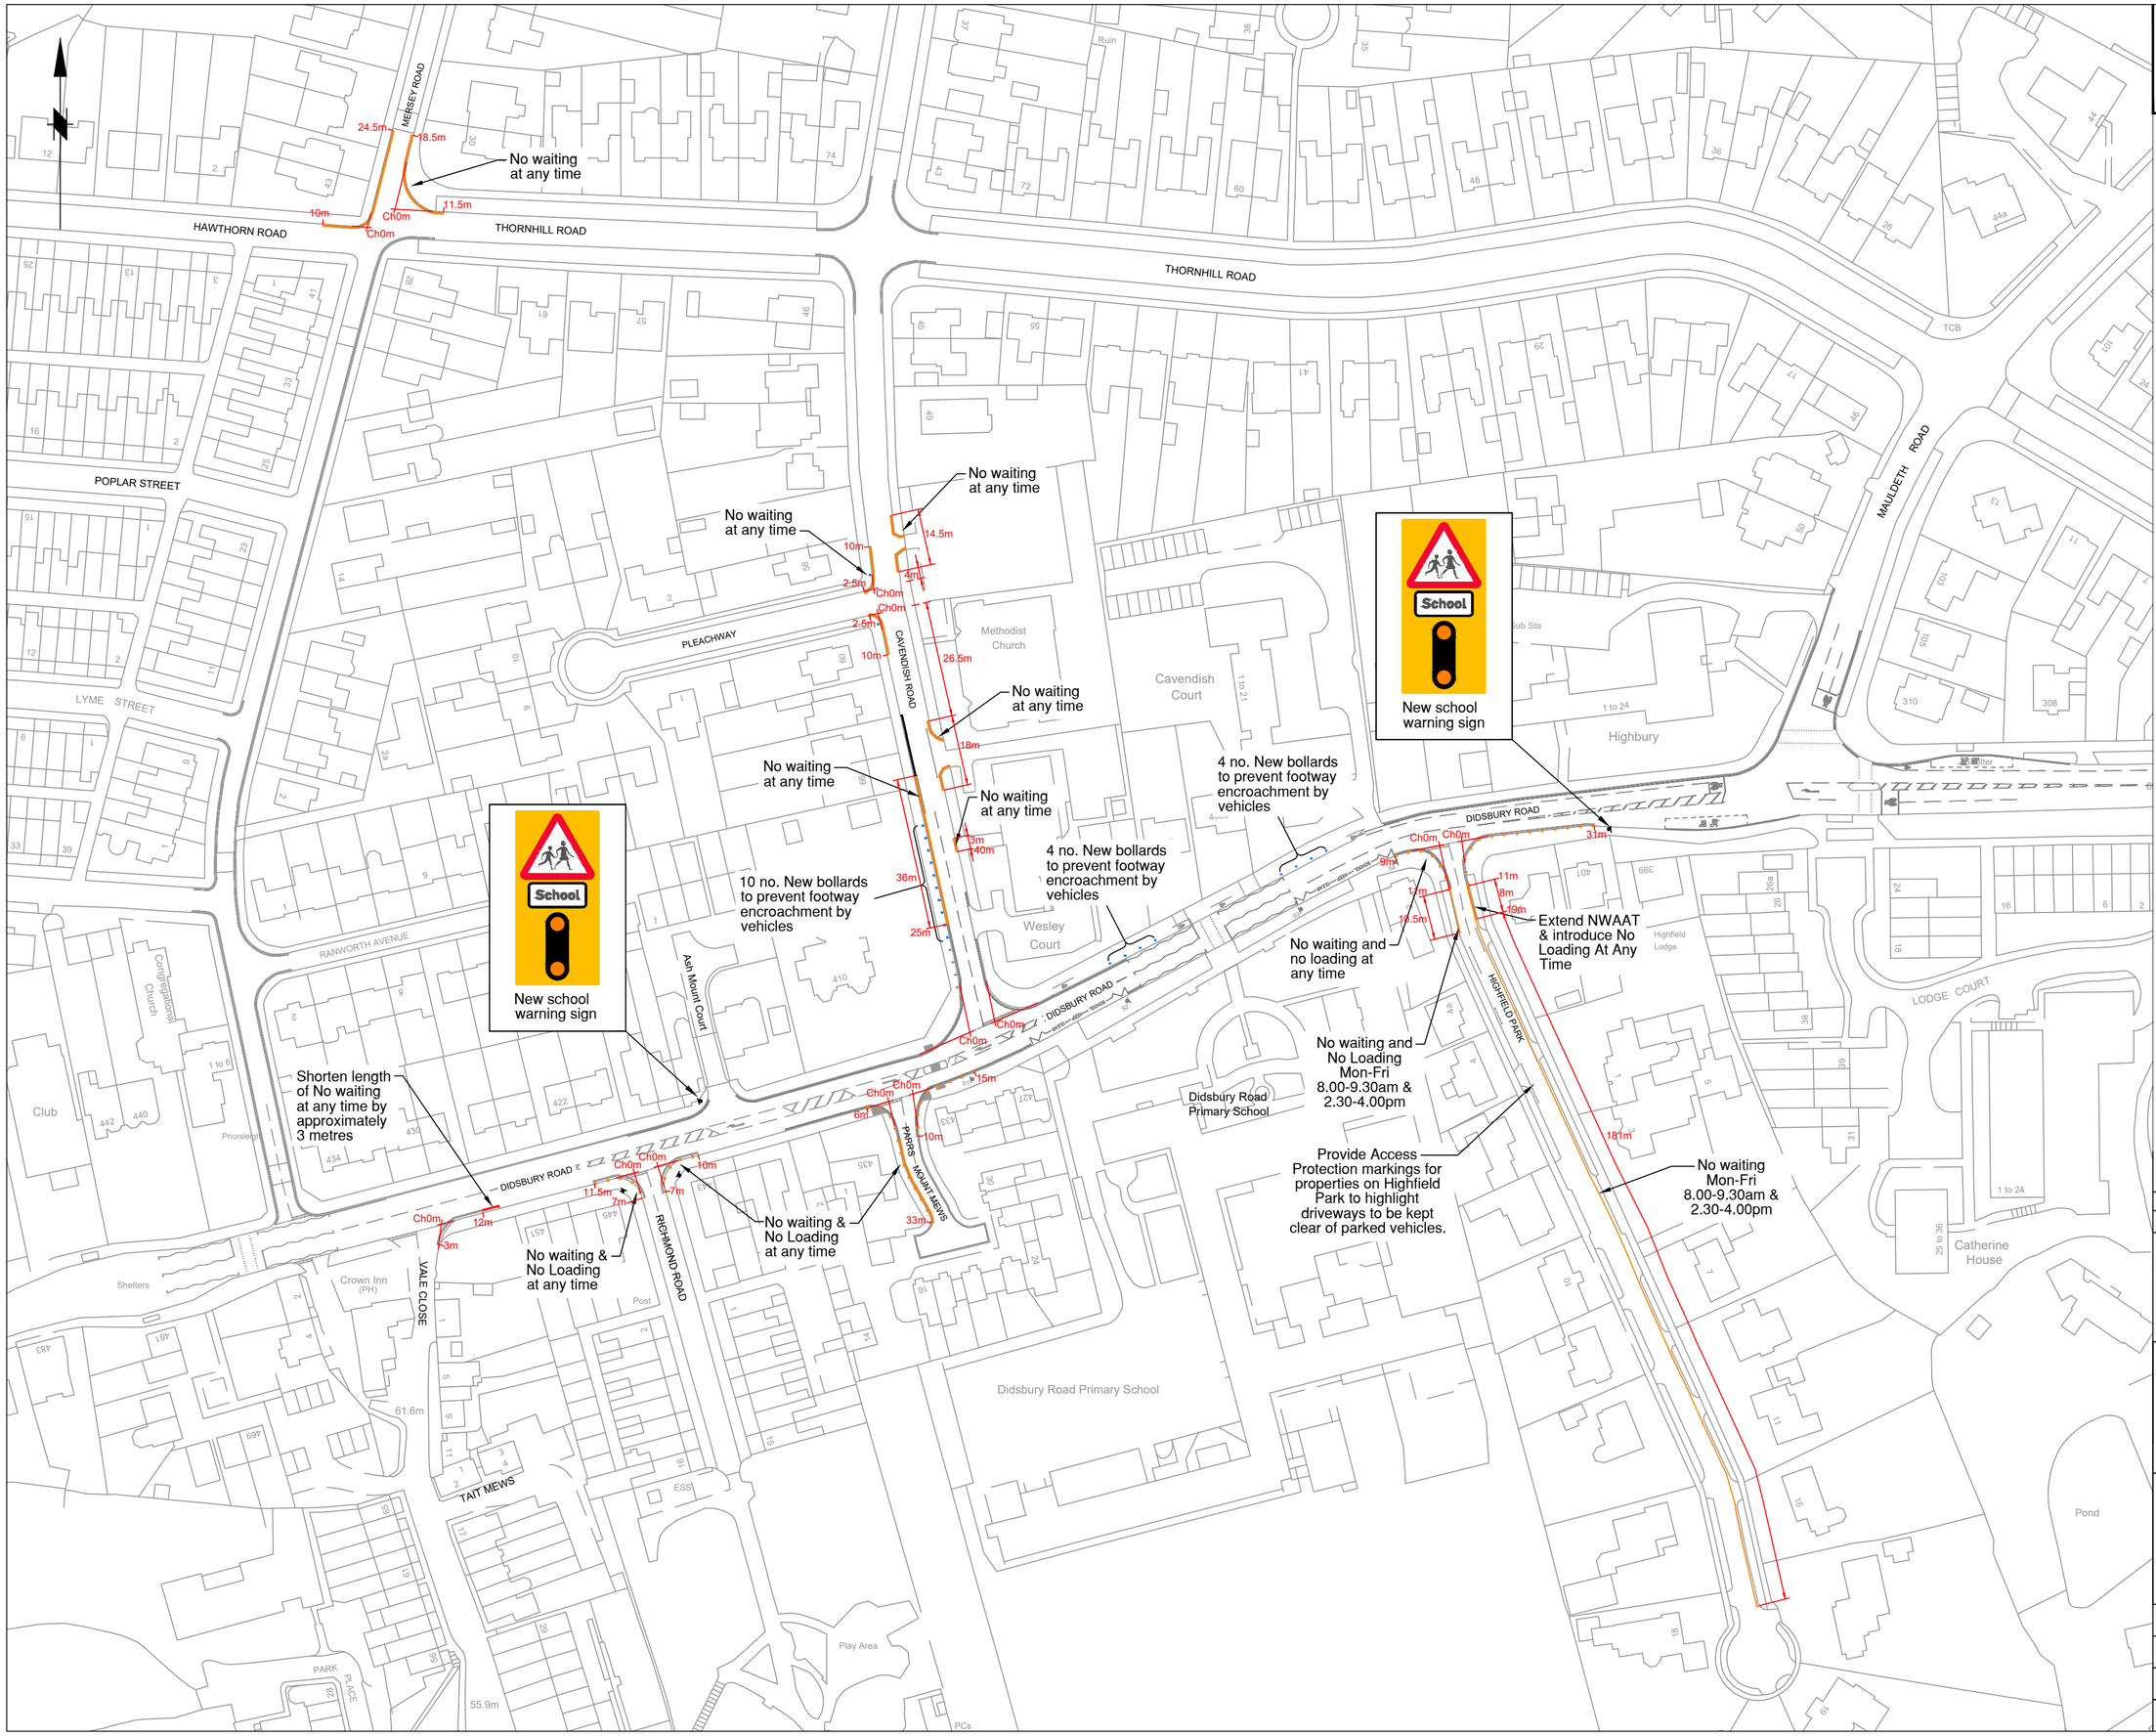

This map is reproduced from Ordnance Survey material with the permission of Ordnance Survey on behalf of the Controller of Her Majesty's Stationery Office © Crown copyright.Unauthorised reproduction infringes Crown copyright and may lead to prosecution or civil proceedings.Stockport Metropolitan Borough Council 100019571 2021

Rev.	Drawn	Checked	Date	Revision Details

AMENDMENTS

STOCKPORT METROPOLITAN BOROUGH COUNCIL

HIGHWAYS AND TRANSPORTATION
STOPFORD HOUSE,
STOCKPORT, SK1 3TT
Tel : 0161 474

CAROLINE SIMPSON
DEPUTY CHIEF EXECUTIVE

Job Title

ROAD SAFETY AROUND SCHOOLS

Drawing Title

DIDSBURY ROAD PRIMARY SCHOOL

Drawn	Engineer	Checked	Approved
GPL	GPL	PH	PH
Date 02/20	Date 02/20	Date 02/20	Date 02/20

Size	Scale
A2	1:1000

Drawing No.	Revision
0305/38/001	B