

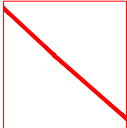



This map is reproduced from Ordnance Survey material with the permission of Ordnance Survey on behalf of the Controller of Her Majesty's Stationery Office. © Crown copyright. Unauthorised reproduction infringes Crown copyright and may lead to prosecution or civil proceedings. Stockport Metropolitan Borough Council 100019571 2021

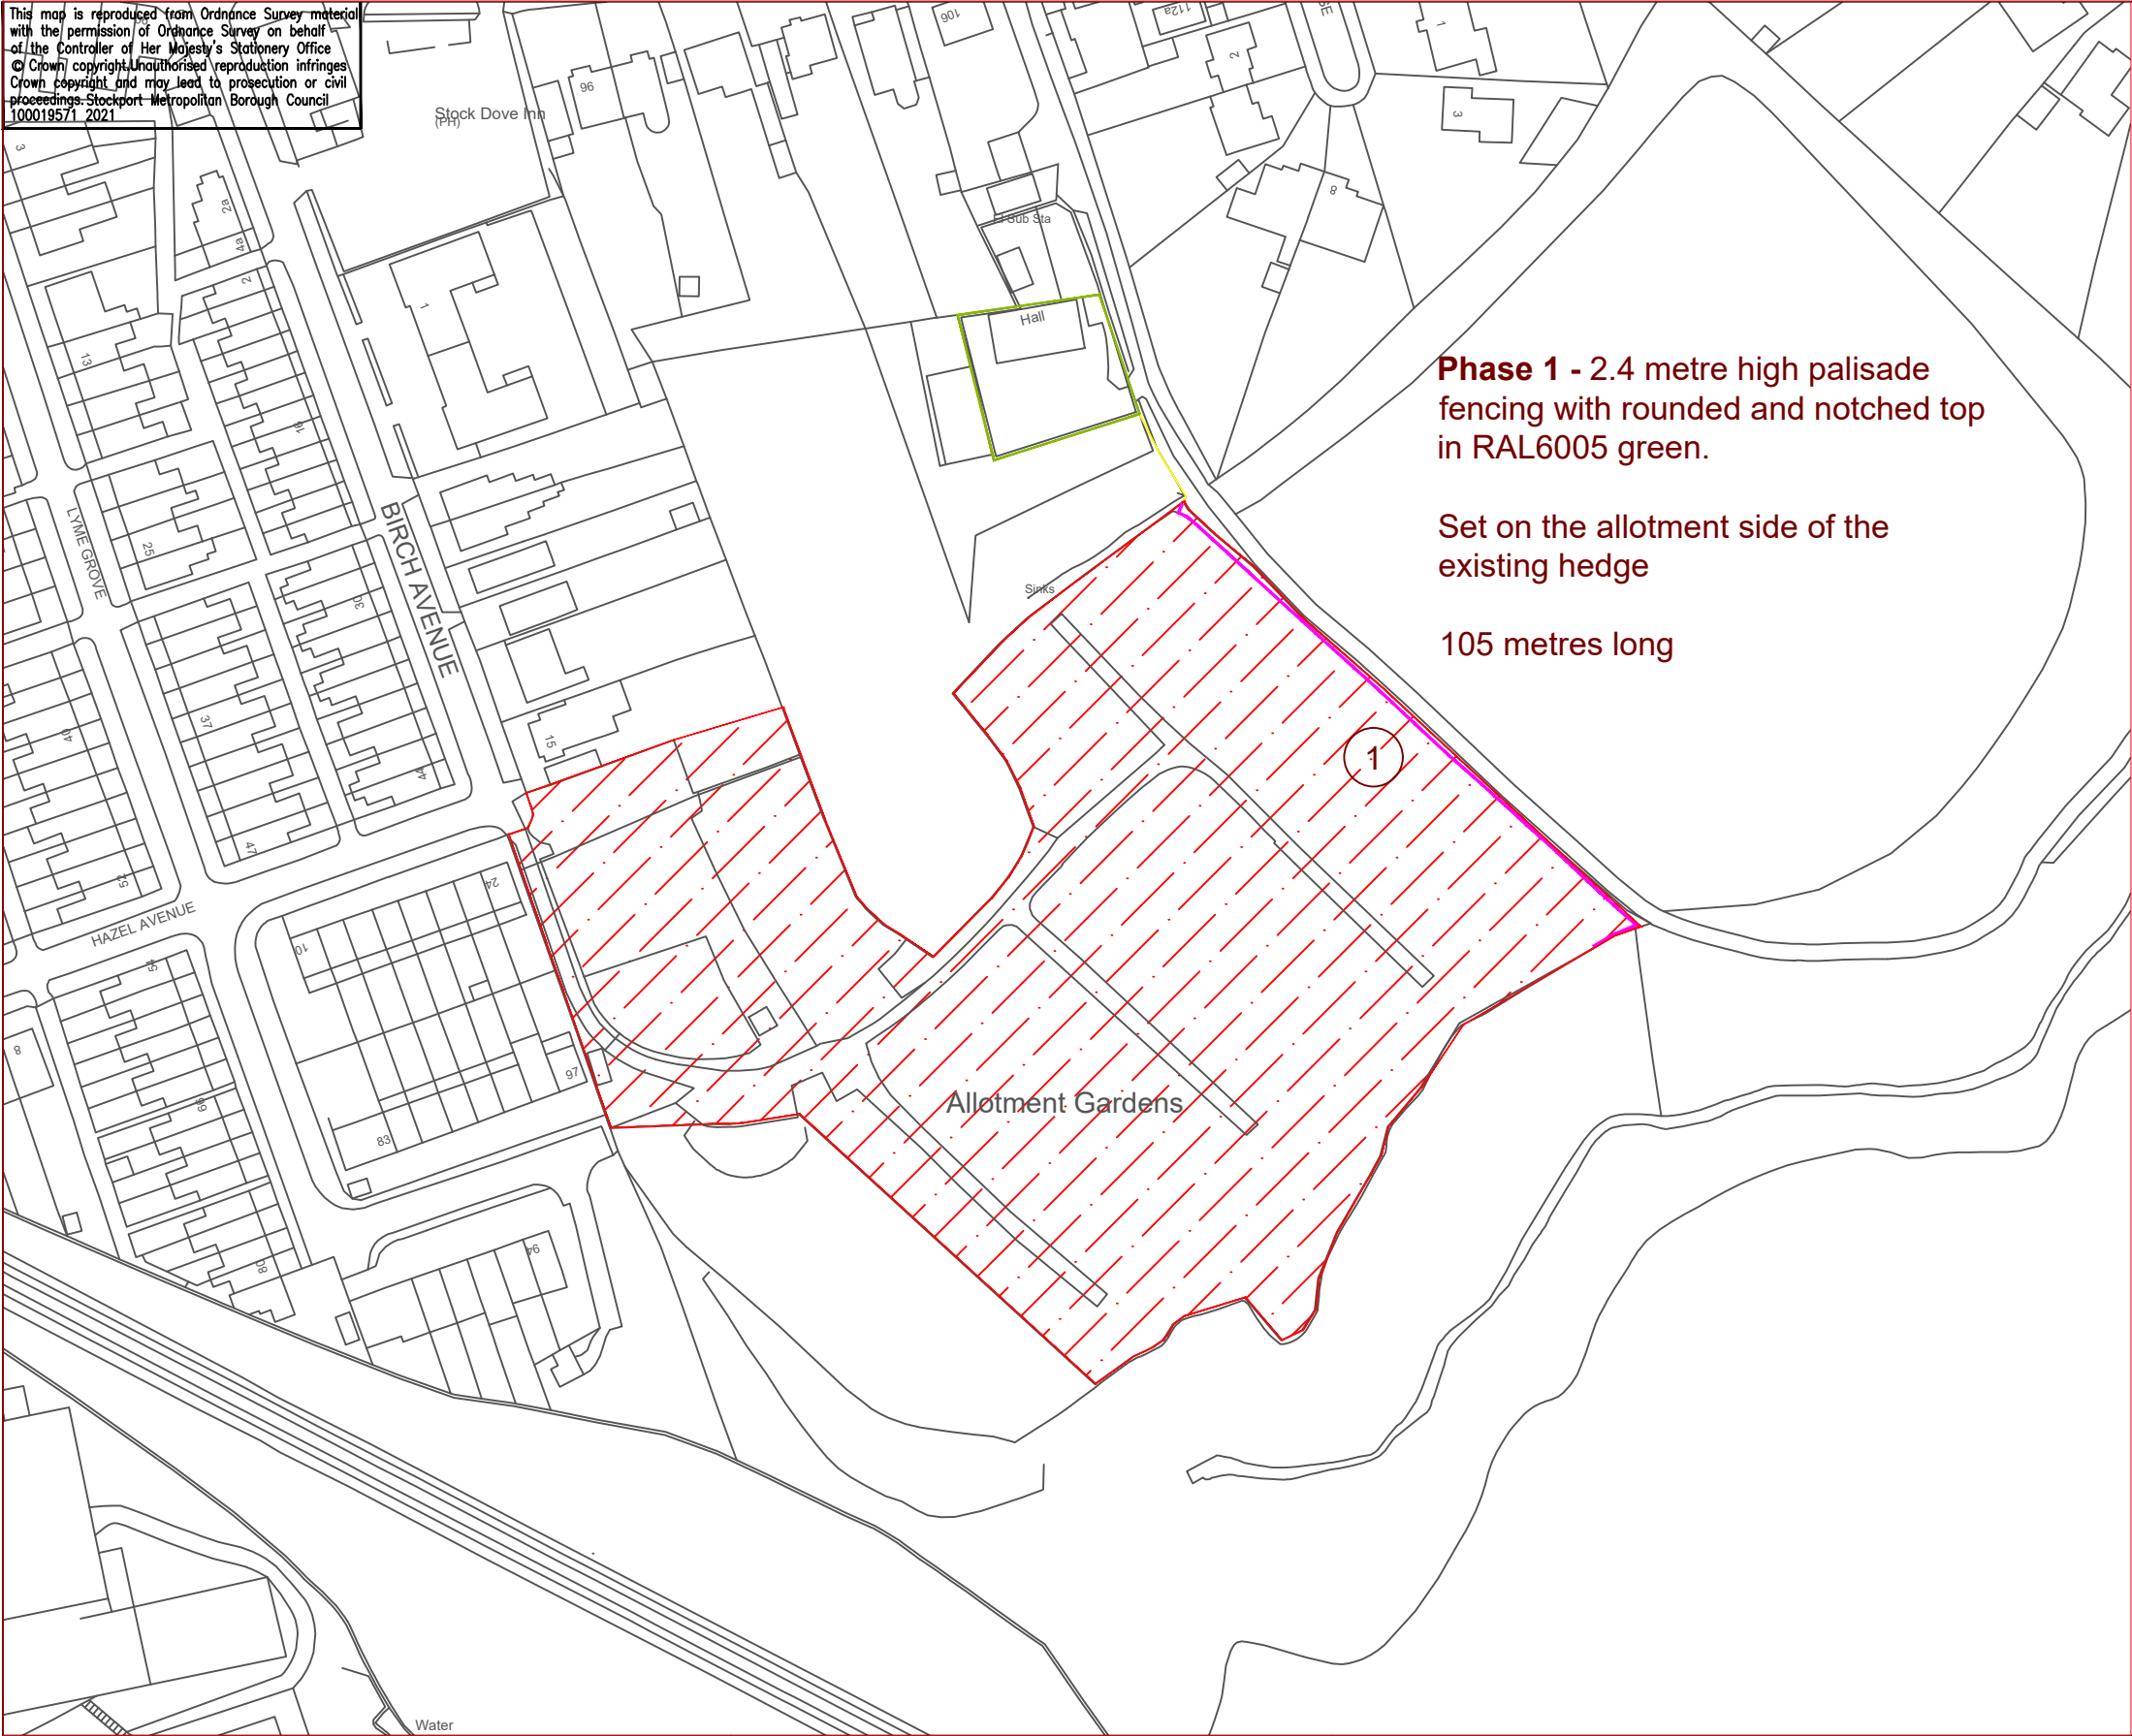


Allotment boundary

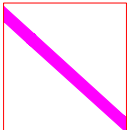

Phase 1 - 2.4 metre high palisade fencing

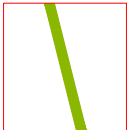

Existing fencing palisade fencing 2.0 metre high

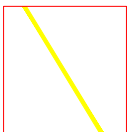

Existing fencing palisade fencing 1.8 metre high



Phase 1 fencing 2.4 metre high palisade with round and notched top. (above and below)



STOCKPORT
METROPOLITAN BOROUGH COUNCIL
HIGHWAYS AND TRANSPORTATION
STOPFORD HOUSE
STOCKPORT SK1 3XE
TEL

CAROLINE SIMPSON
DEPUTY CHIEF EXECUTIVE

AMENDMENTS

DRAWN	CHECKED	DATE	No	AMENDMENT

JOB TITLE

ROMILEY_ALLOTMENTS_WHOLE_SITE

DRAWING TITLE

WHOLE_SITE

Drawn

RB

Date

13/10/2021

Scale

1:1250


Drawing No.

WHOLE_SITE_REVISIED

Revision


A

A vertical sequence of six photographs showing a dense, overgrown garden area. The images show various plants, including large green leaves, a white vertical object (possibly a pipe or post), and a wooden fence or structure partially visible through the foliage.

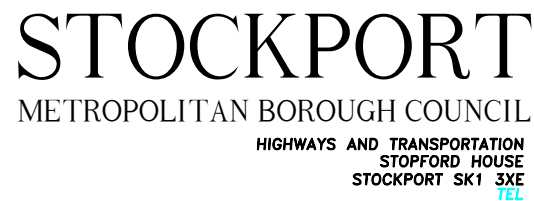


Revision	A
----------	---

This map is reproduced from Ordnance Survey material with the permission of Ordnance Survey on behalf of the Controller of Her Majesty's Stationery Office
© Crown copyright. Unauthorised reproduction infringes Crown copyright and may lead to prosecution or civil proceedings. Stockport Metropolitan Borough Council 100019571 2021

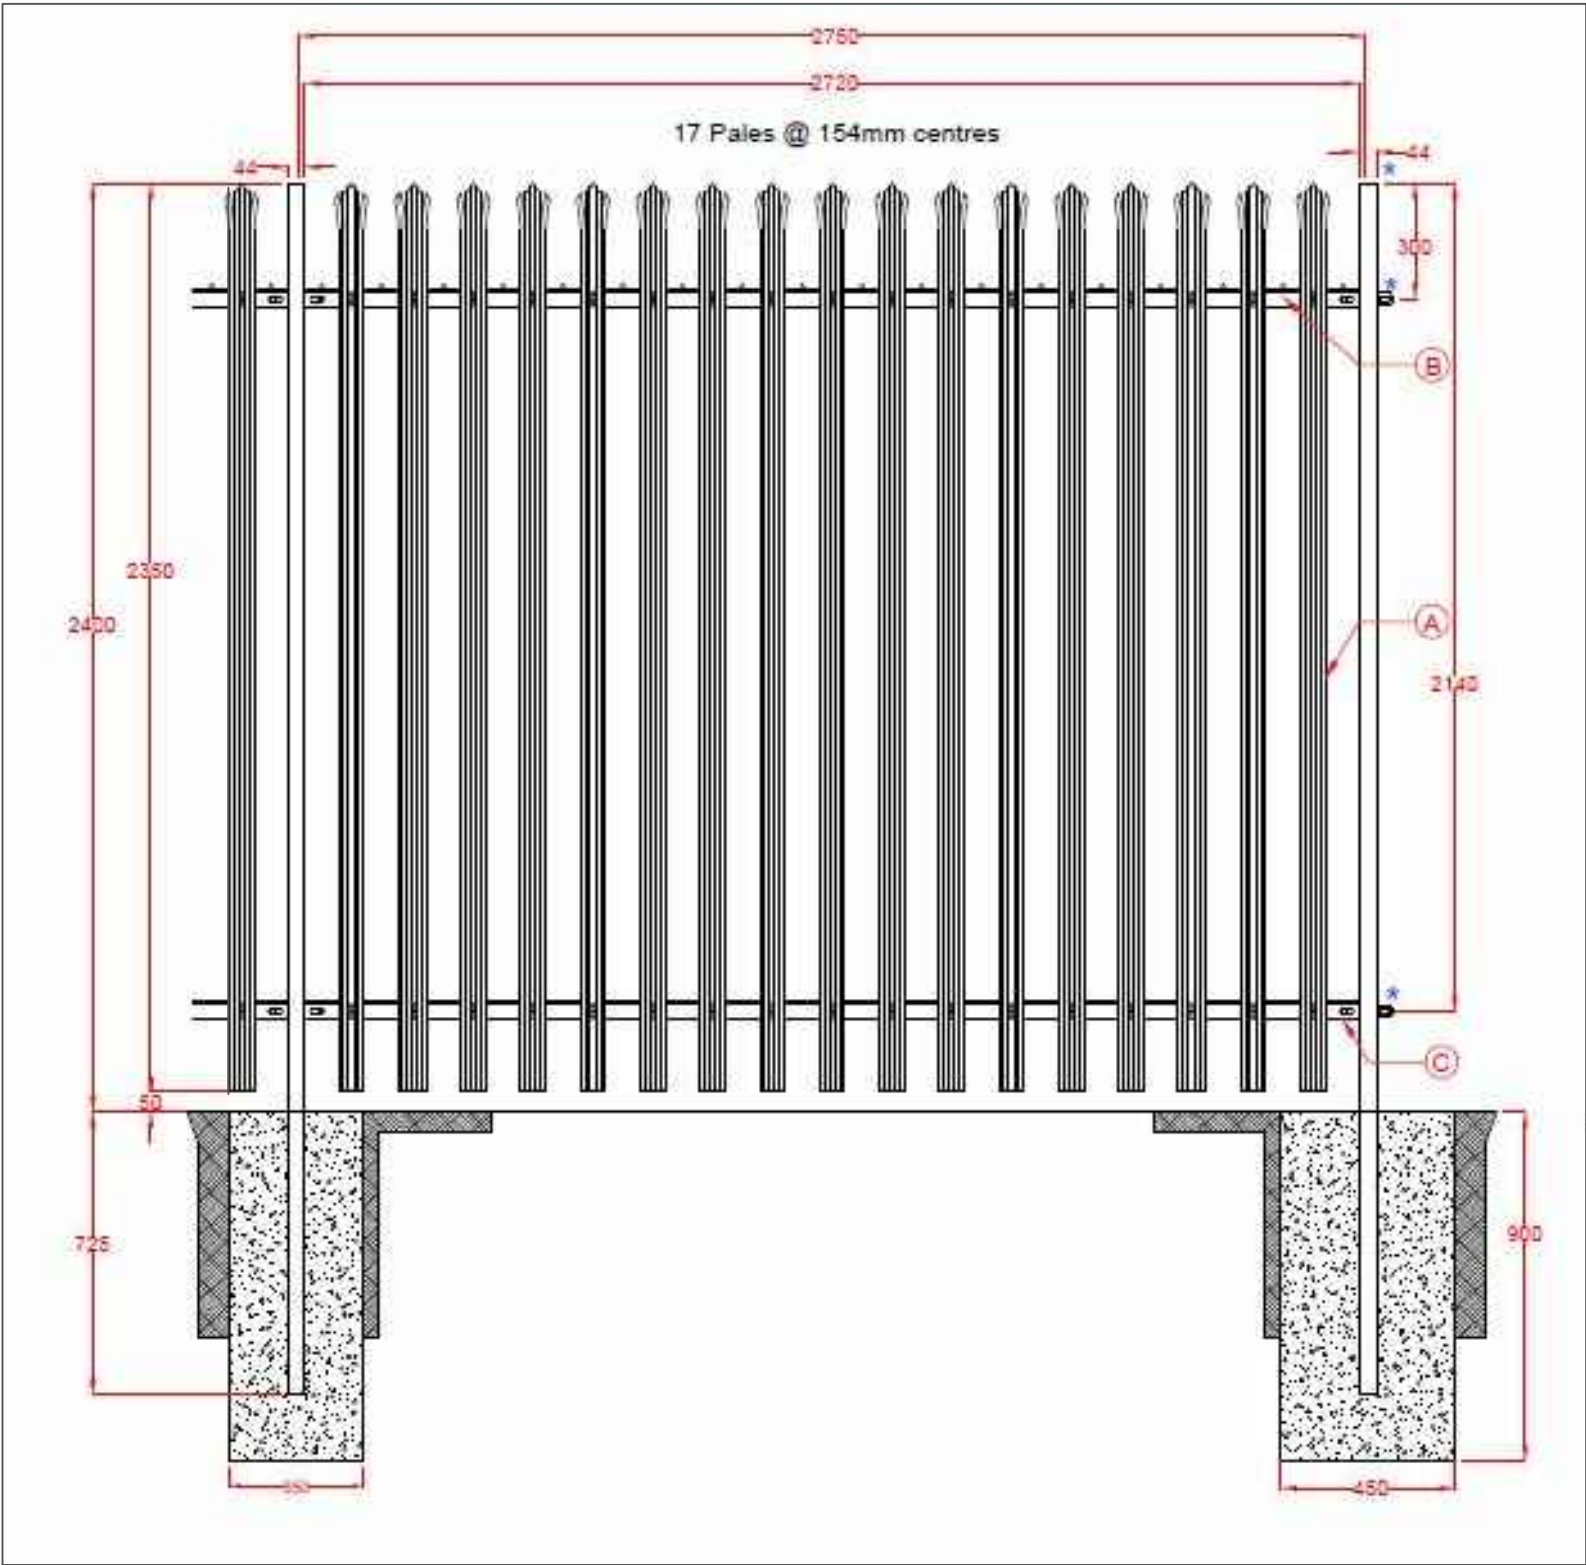

2.4metre high palisade fence with rounded and notched top (shown above and below)

Powder coated in RAL6005(Green)

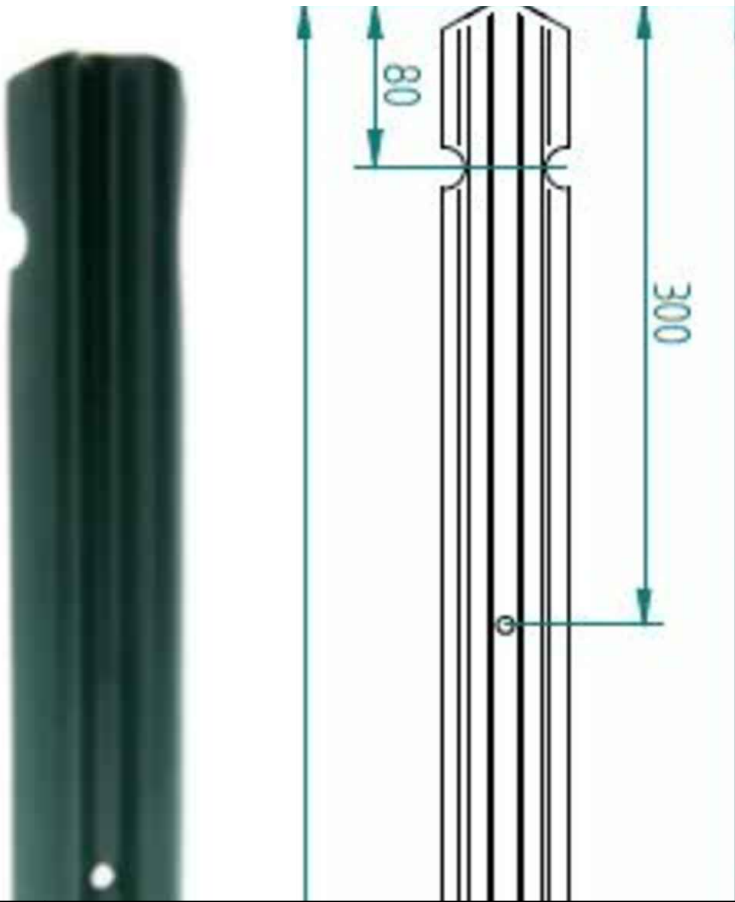

STOCKPORT
METROPOLITAN BOROUGH COUNCIL
HIGHWAYS AND TRANSPORTATION
STOPFORD HOUSE
STOCKPORT SK1 3XE
TEL

CAROLINE SIMPSON
DEPUTY CHIEF EXECUTIVE

AMENDMENTS

DRAWN	CHECKED	DATE	No	AMENDMENT
-------	---------	------	----	-----------

--	--	--	--	--

JOB TITLE

ELEVATION_DRAWING

DRAWING TITLE

ROUND_NOTCHED_PALISADE

Drawn

Date
22/10/2021


Scale
1:20@A3

Drawing No.
211022_ELEVATION

Revision

A

This map is reproduced from Ordnance Survey material with the permission of Ordnance Survey on behalf of the Controller of Her Majesty's Stationery Office
© Crown copyright. Unauthorised reproduction infringes Crown copyright and may lead to prosecution or civil proceedings. Stockport Metropolitan Borough Council 1000195/1 2021

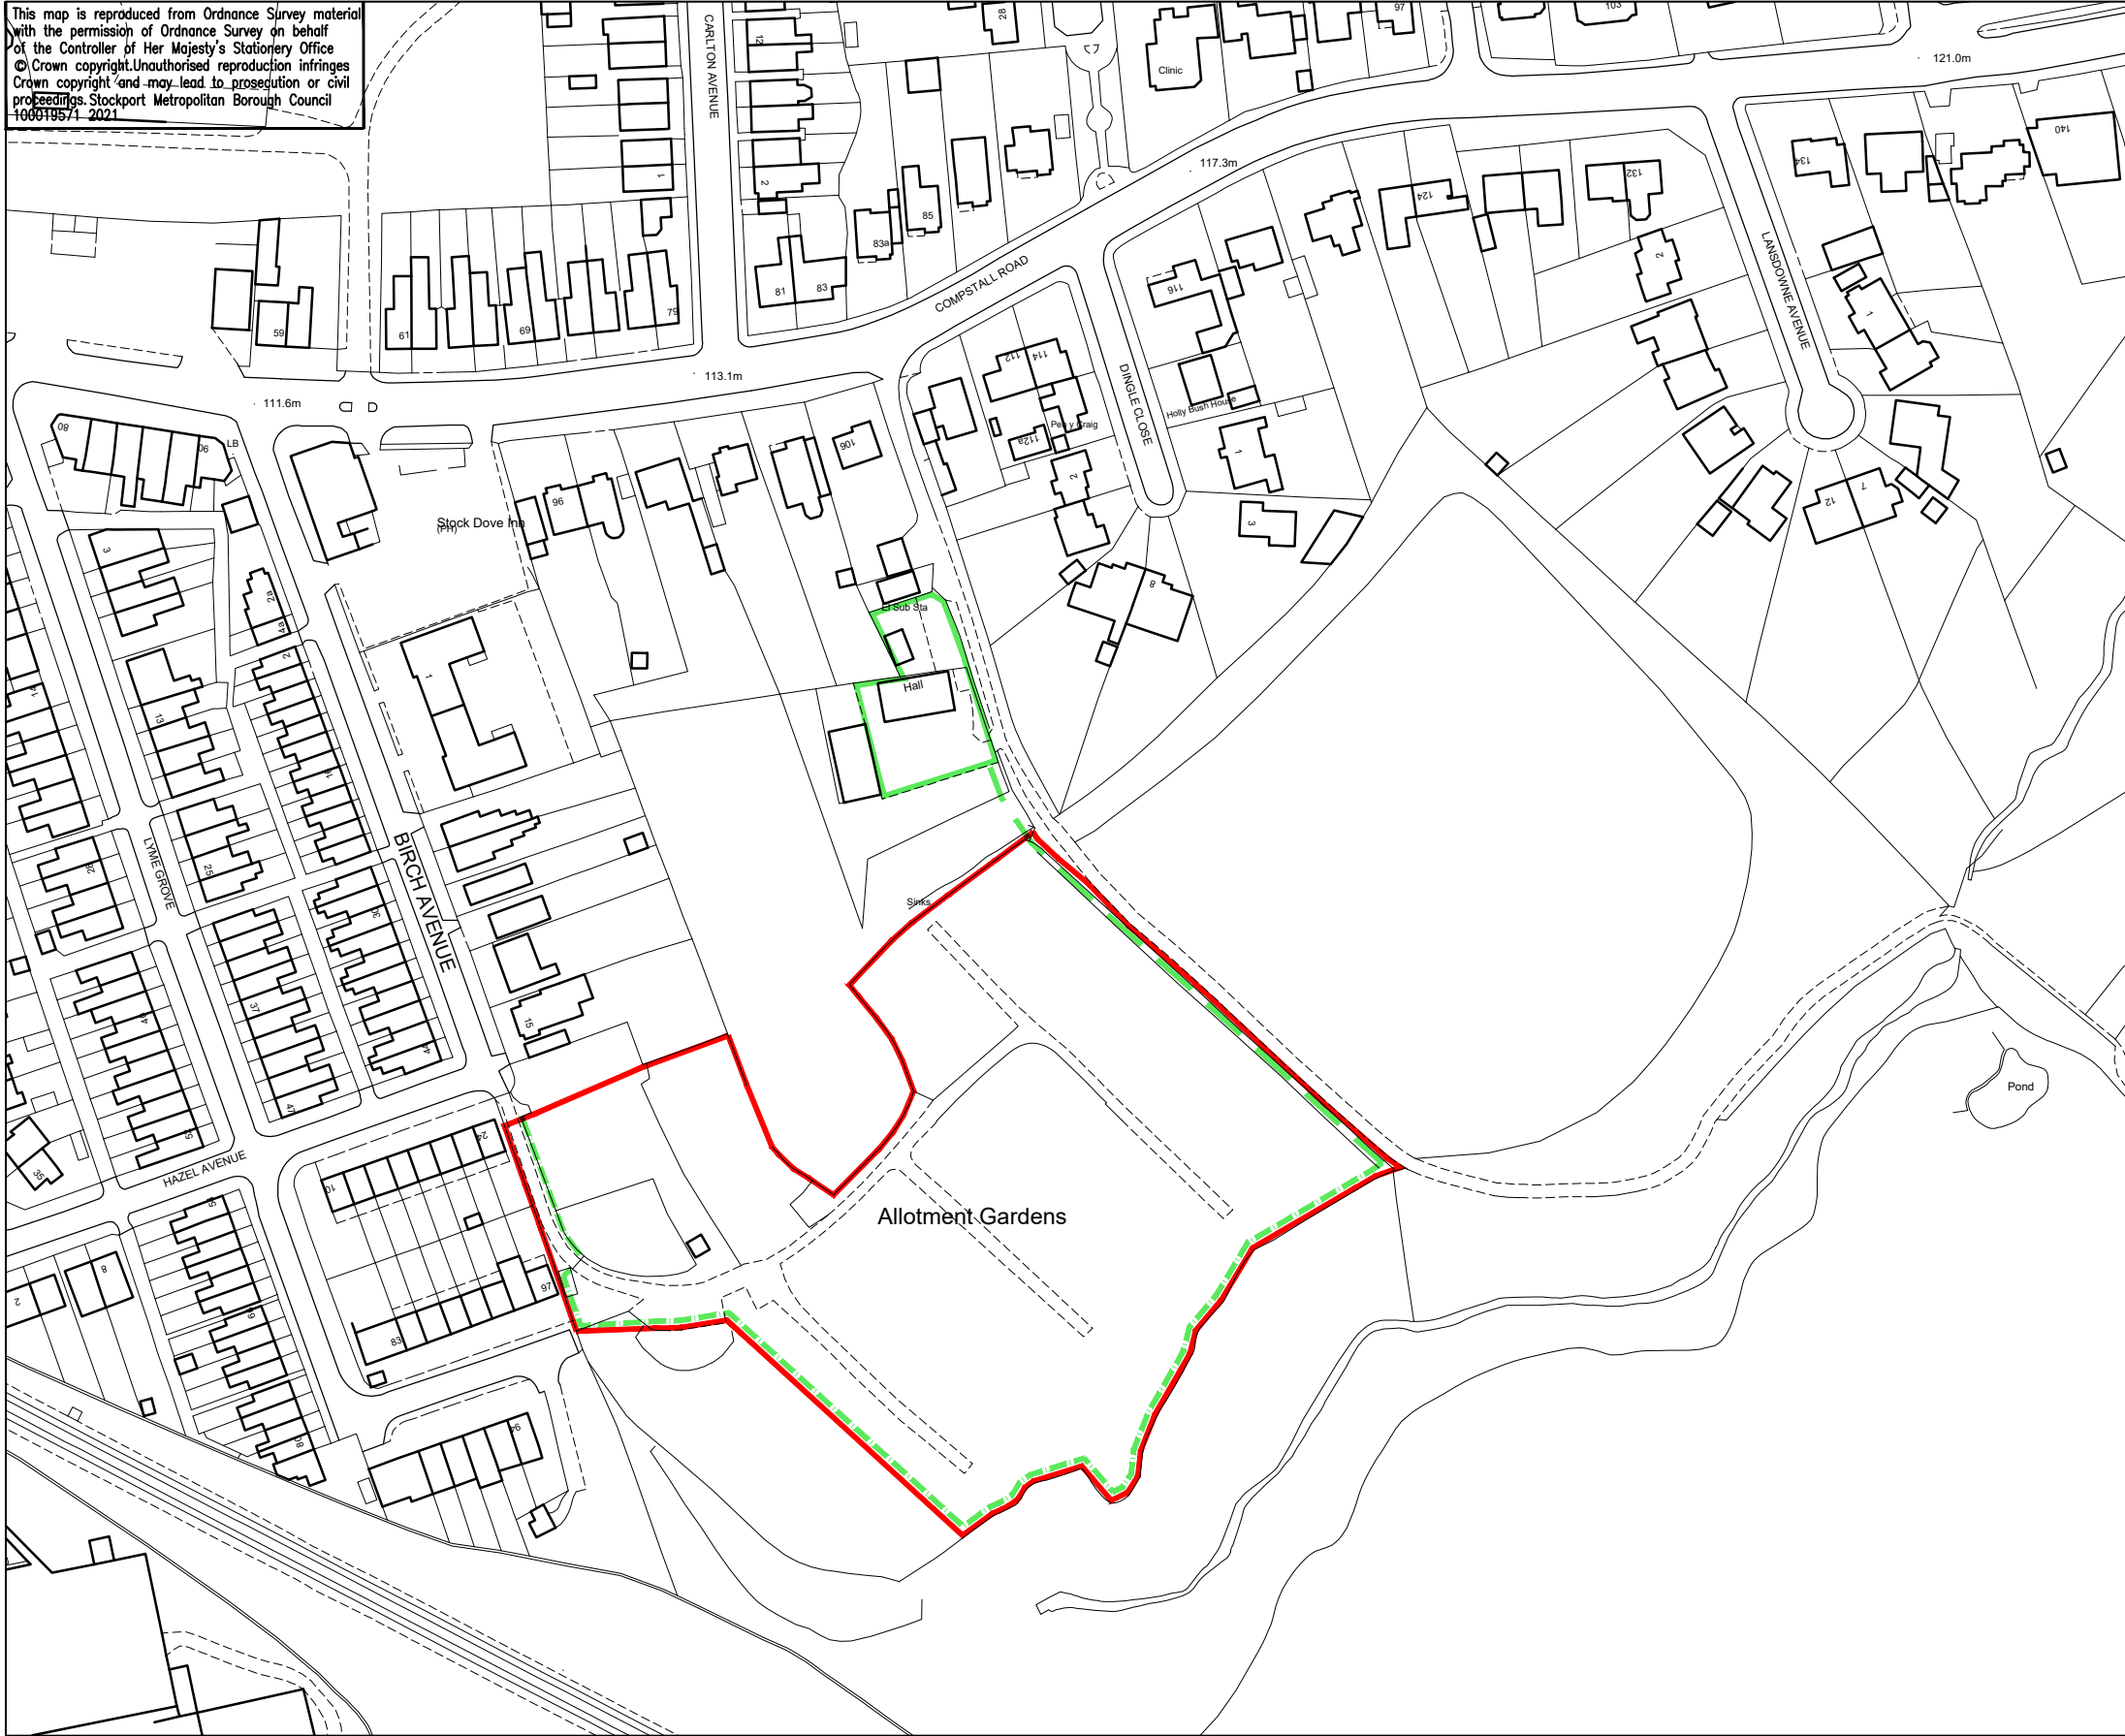

Red Line Boundary

Existing fencing
2000mm high green palisade

Proposed phase 1 fencing
2400mm high green palisade

Proposed phase 2 fencing
2400mm high green palisade

 STOCKPORT METROPOLITAN BOROUGH COUNCIL HIGHWAYS AND TRANSPORTATION STOPFORD HOUSE STOCKPORT SK1 3XE Tel : 0161 474 CAROLINE SIMPSON DEPUTY CHIEF EXECUTIVE	AMENDMENTS					JOB TITLE					
	DRAWN	CHECKED	DATE	No	AMENDMENT	Romiley Allotments					
						DRAWING TITLE					
						Proposals					
						Drawn	Engineer	Checked	Approved		
RN		RN		RB		RB					
Date	03.03.21.		Date	03.03.21.		Date	03.03.21.		Date	03.03.21.	
					Scale						
					1:1250						
					Drawing No.				Revision		
					01				/		