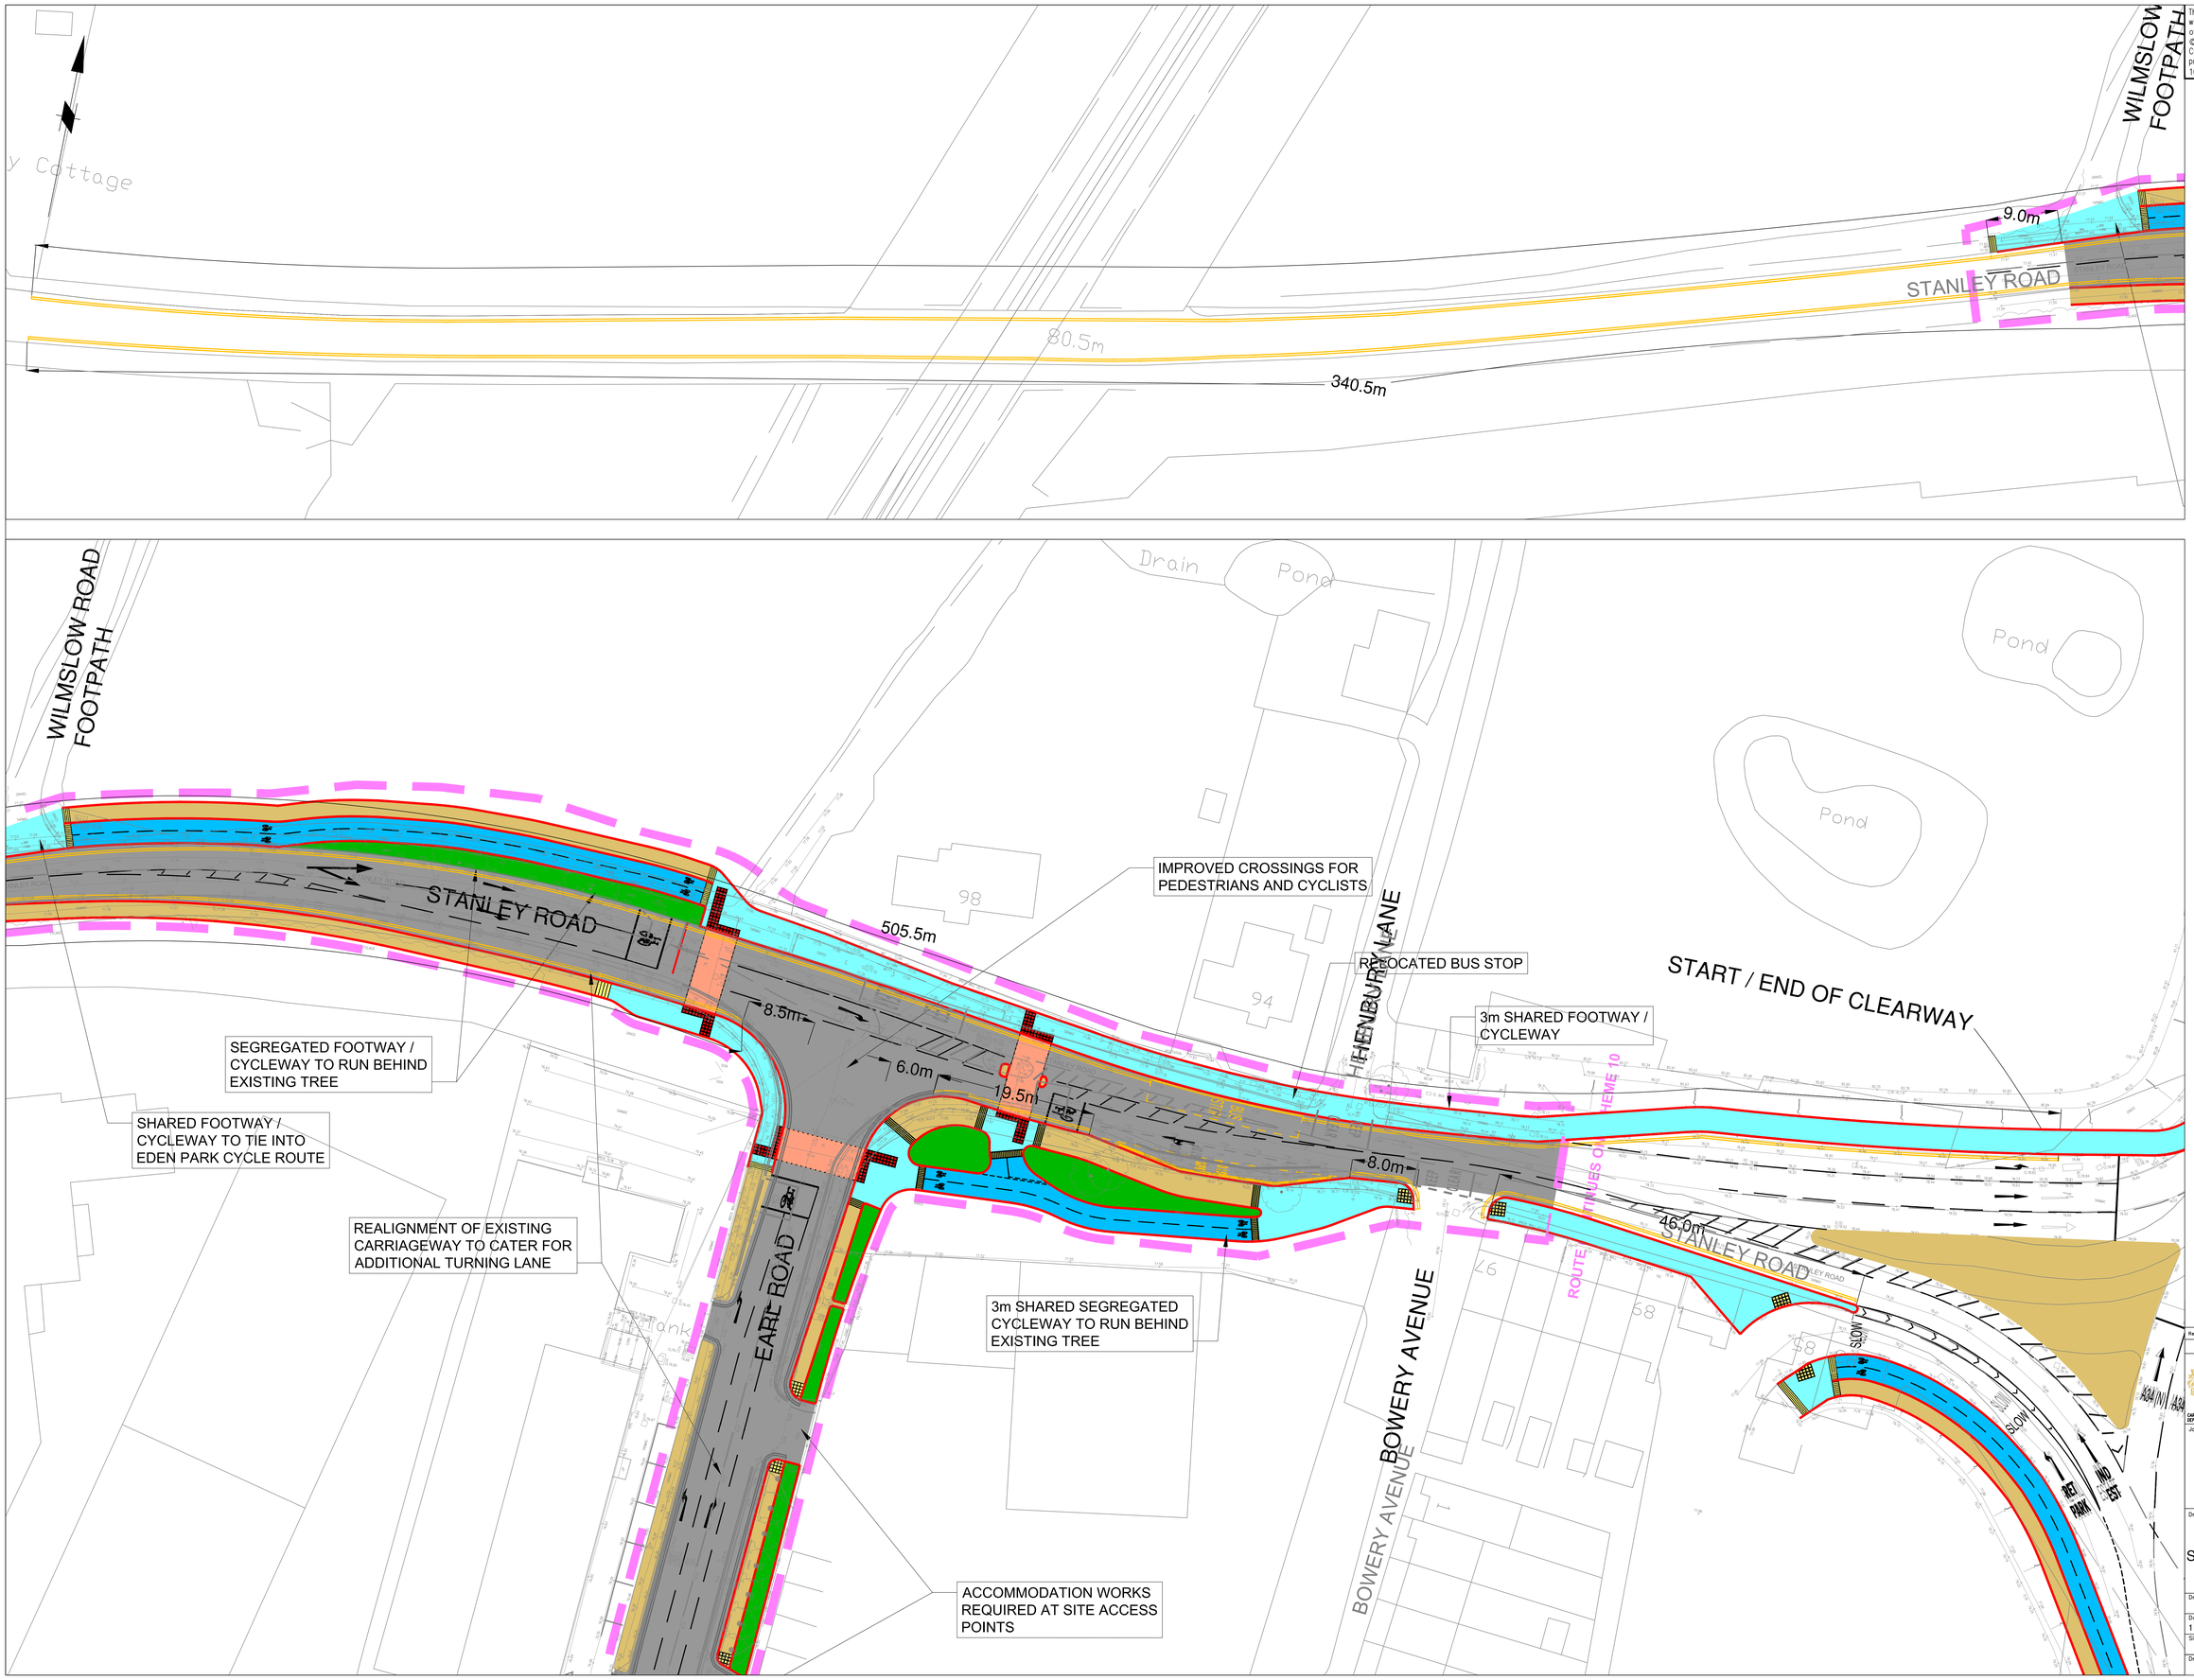

This map is reproduced from Ordnance Survey material with the permission of Ordnance Survey on behalf of the Controller of Her Majesty's Stationery Office © Crown copyright.Unauthorised reproduction infringes Crown copyright and may lead to prosecution or civil proceedings. Stockport Metropolitan Borough Council 100019571 2020

KEY

- SHARED FOOTWAY / CYCLEWAY
- SEGREGATED CYCLEWAY
- PROPOSED NO WAITING AT ANY TIME RESTRICTION
- EXISTING NO WAITING AT ANY TIME RESTRICTION

NOTES

1. DRAWN TO 1:500 SCALE @ A0.
2. ALL PROPOSALS ARE SHOWN INDICATIVELY FOR CONSULTATION PURPOSES AND ARE SUBJECT TO CHANGE.
3. PLEASE REFER TO CONSULTATION LEAFLETS FOR SCHEME DESCRIPTIONS AND FURTHER INFORMATION.
4. THE DESIGN HAS BEEN DRAWN ON AN ORDNANCE SURVEY BACKGROUND MAP.

Rev.	Drawn	Checked	Date	Revision Details

AMENDMENTS

STOCKPORT METROPOLITAN BOROUGH COUNCIL
HIGHWAYS AND TRANSPORTATION
STOFFORD HOUSE
STOCKPORT SK1 3XE
Tel : 0161 474
CAROLINE SIMPSON
DEPUTY CHIEF EXECUTIVE

Job Title

A34 MRN CORRIDOR IMPROVEMENT PLAN

Drawing Title

SCHEME 9 / SHEET 1
STANLEY ROAD / EARL ROAD
PROPOSED RESTRICTIONS

Drawn	Engineer	Checked	Approved
ATG	CP	JG	NDW
Date 17/11/21	Date 17/11/21	Date 17/11/21	Date 17/11/21
Size A0	Scale 1:250		

Drawing No. F/0600/009/001 TRO

Revision