
This map is reproduced from Ordnance Survey material with the permission of Ordnance Survey on behalf of the Controller of Her Majesty's Stationery Office © Crown copyright.Unauthorised reproduction infringes Crown copyright and may lead to prosecution or civil proceedings. Stockport Metropolitan Borough Council 100019571 2020

Street Name Plate

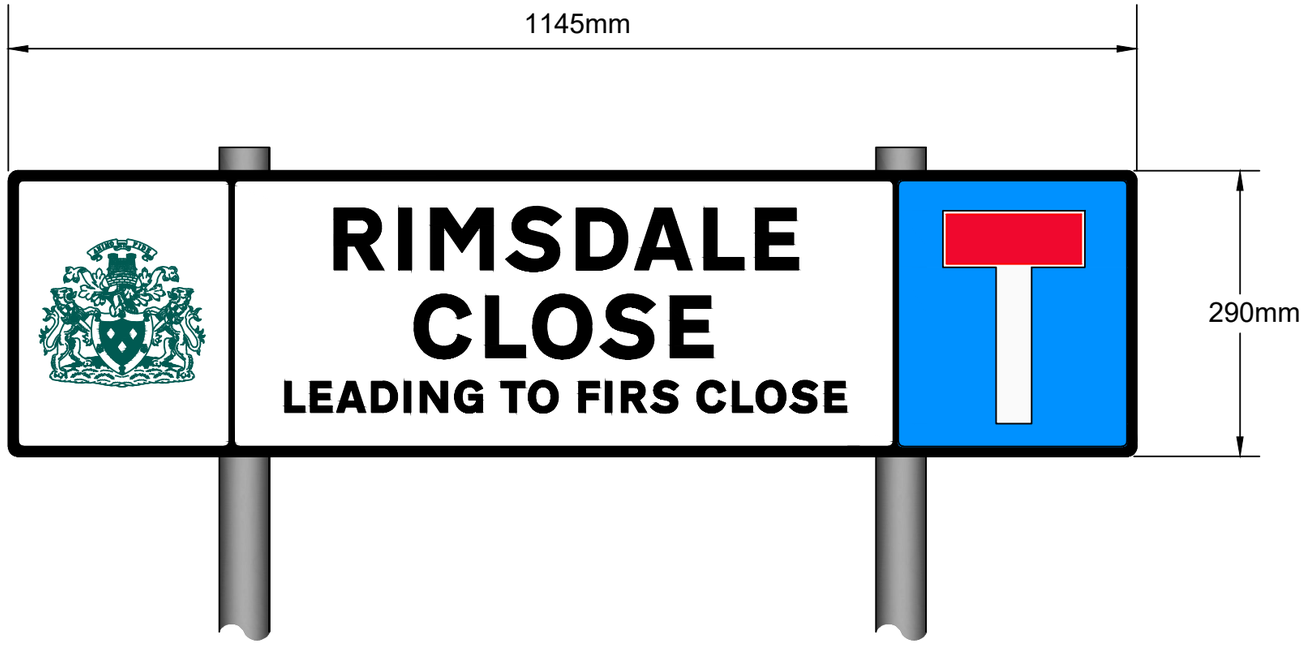

Scheme Ref.	Rimsdale Close		
Sign Ref.	TS1	x-height	62.5
Letter colour	BLACK	SIGN FACE	
Background	WHITE	Width	1145mm
Border	BLACK	Height	290mm
Material	Class RA2 (12899-1:2007)	Area	0.33sq.m

STOCKPORT
METROPOLITAN BOROUGH COUNCIL
HIGHWAYS AND TRANSPORTATION
STOPFORD HOUSE
STOCKPORT SK1 3XE
Tel : 0161 474

CAROLINE SIMPSON
CORPORATE DIRECTOR
PLACE

AMENDMENTS

DRAWN	CHECKED	DATE	No	AMENDMENT

JOB TITLE

Street Name Plate

DRAWING TITLE

Rimsdale Close

Drawn	Engineer	Checked	Approved
AD	AD	NR	JB
Date 11/21	Date 11/21	Date 11/21	Date 11/21

Scale NTS @ A3

Drawing No. NM36–01

Revision A