
This map is reproduced from Ordnance Survey material with the permission of Ordnance Survey on behalf of the Controller of Her Majesty's Stationery Office © Crown copyright. Unauthorised reproduction infringes Crown copyright and may lead to prosecution or civil proceedings. Stockport Metropolitan Borough Council 100019571 2019

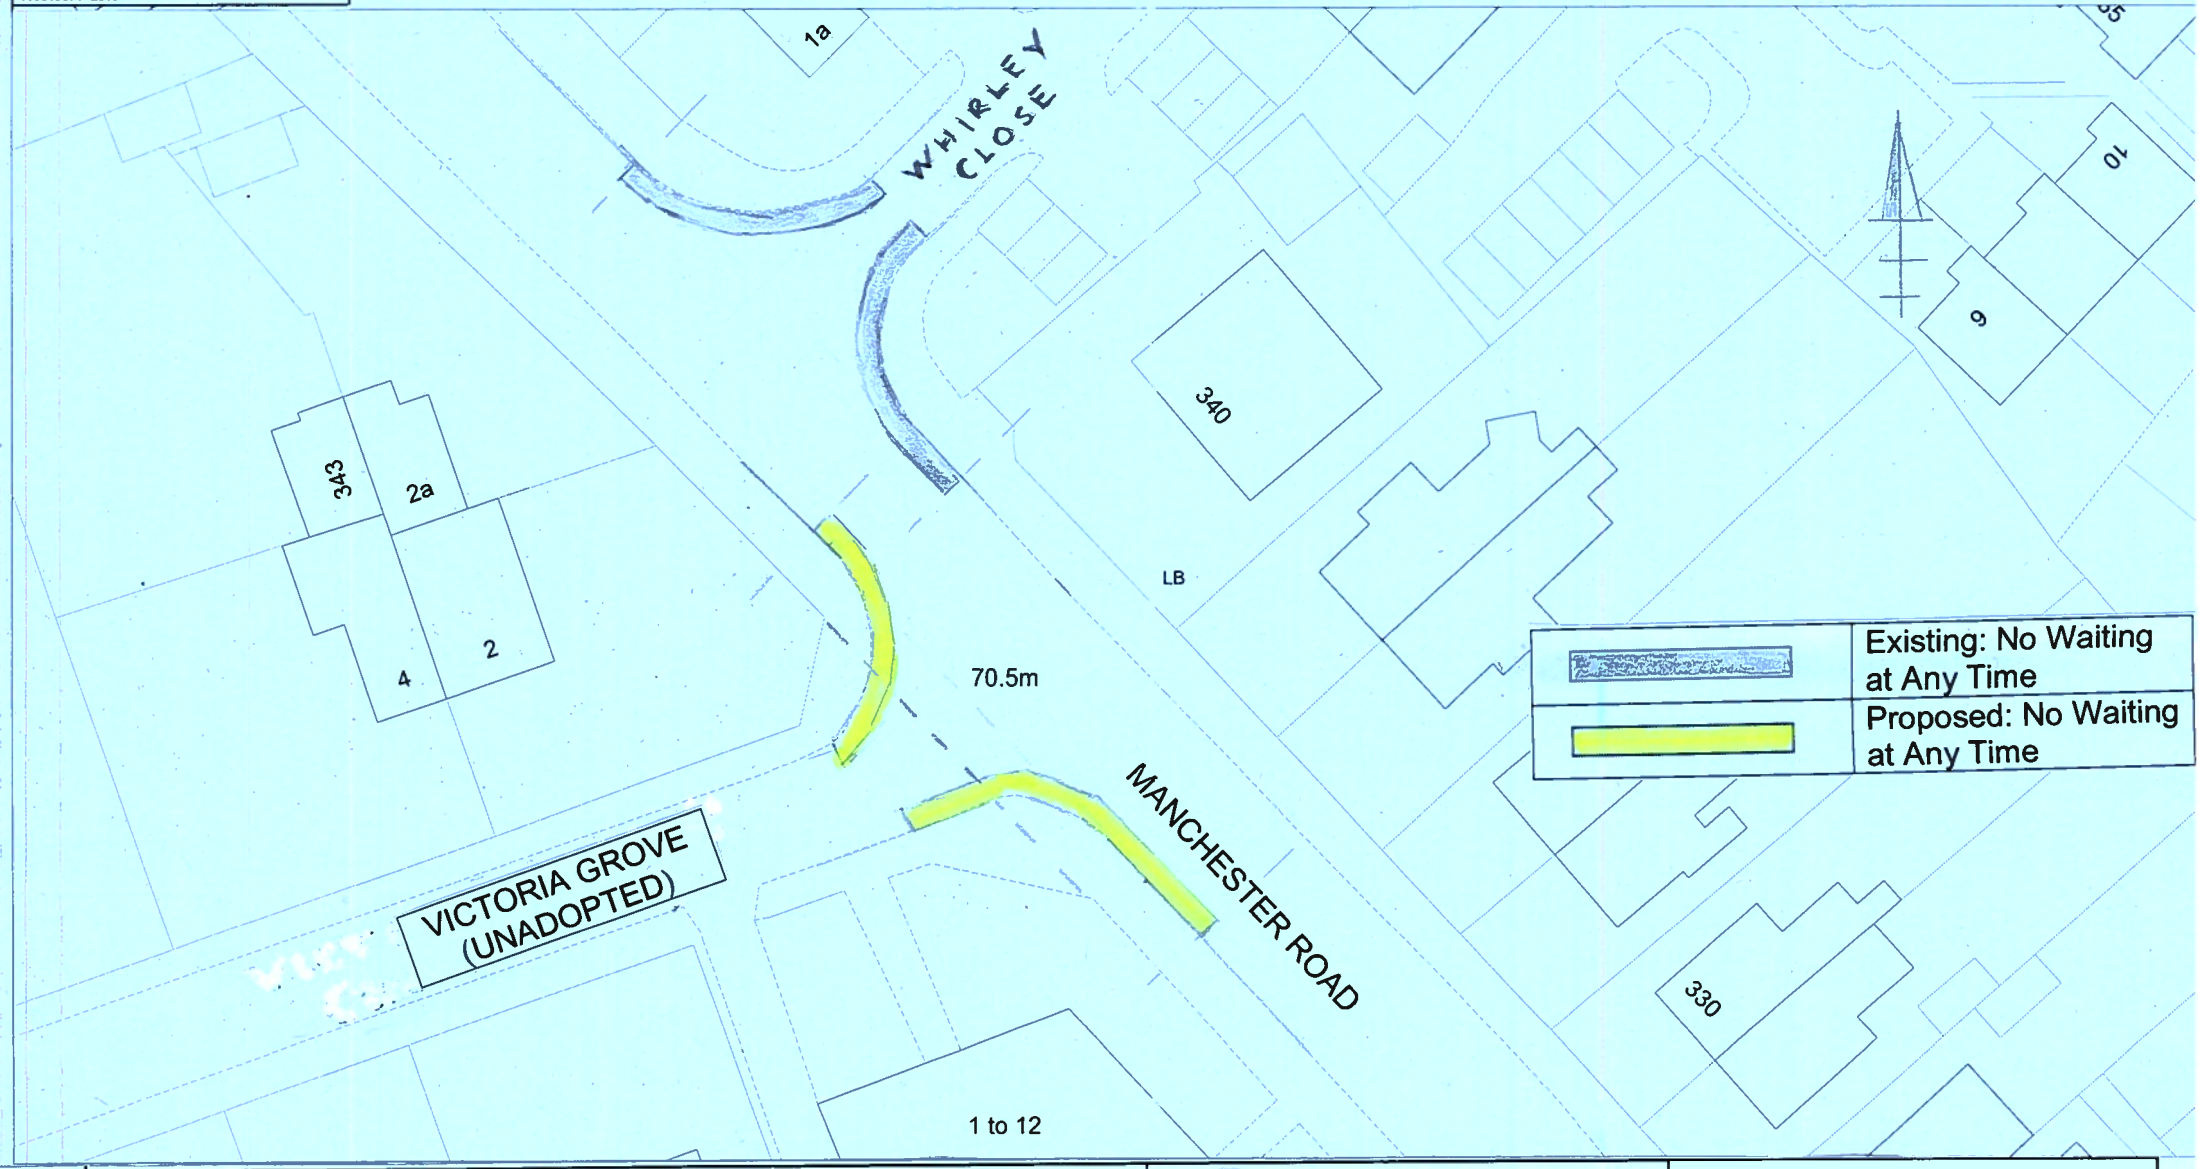

JOB TITLE

Victoria Grove & Manchester Road, Heaton Chapel

DRAWING TITLE

Proposed No Waiting Restrictions

STOCKPORT
METROPOLITAN BOROUGH COUNCIL

HIGHWAYS AND TRANSPORTATION
STOPFORD HOUSE
STOCKPORT SK1 3XE

CAROLINE SIMPSON
CORPORATE DIRECTOR
PLACE

Drawn	Engineer	Checked	Approved
MT	MT		
Date: Nov 2021	Date: Nov 2021	Date	Date
Scale: 1:500			
Drawing No.: NM8-5175-001			
Revision			