


Elevation Facing Recreation Ground:

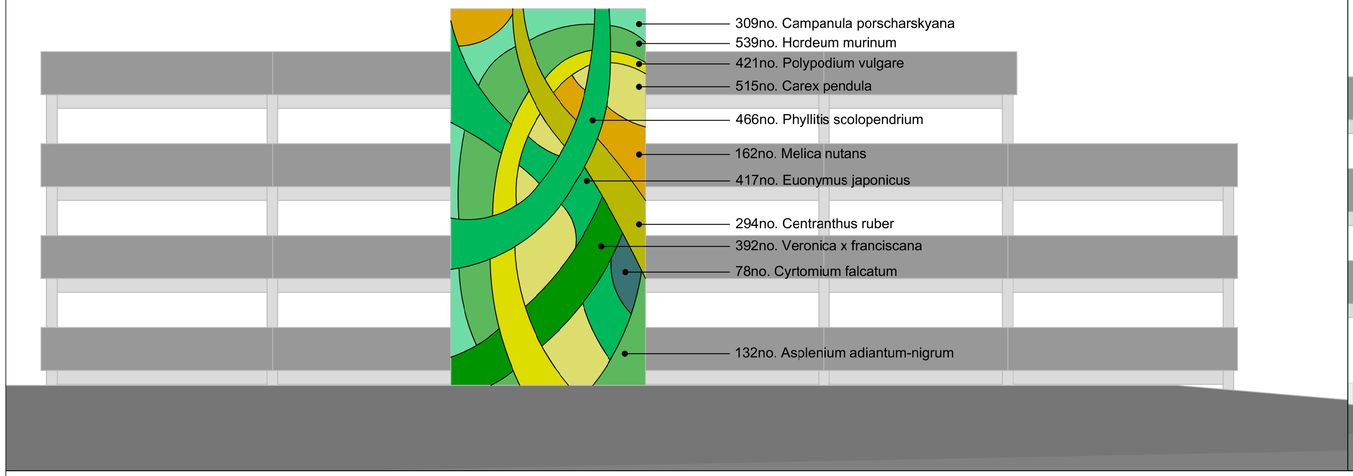


Elevation Along Parsonage Street:

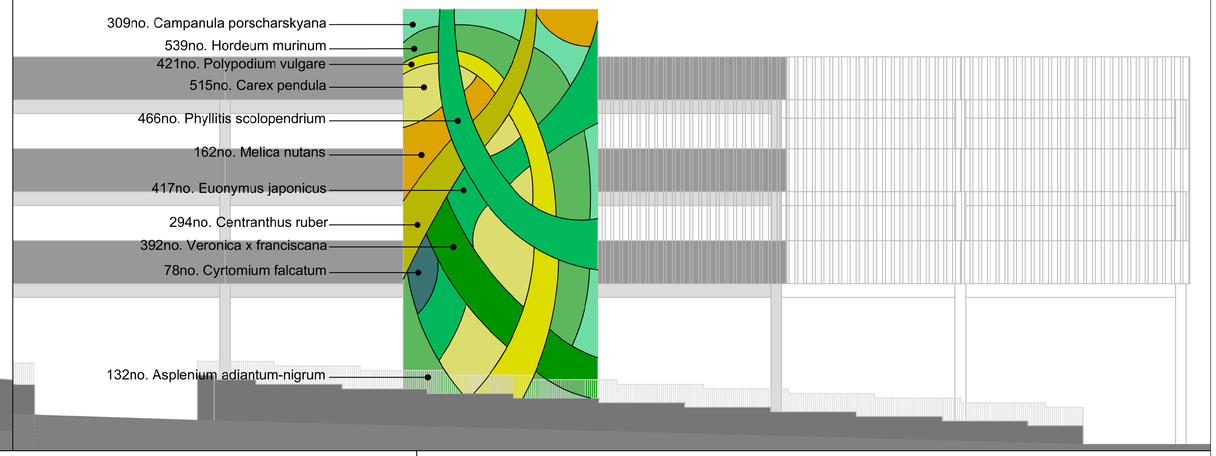

Elevation Facing Rear of Kingsgate:

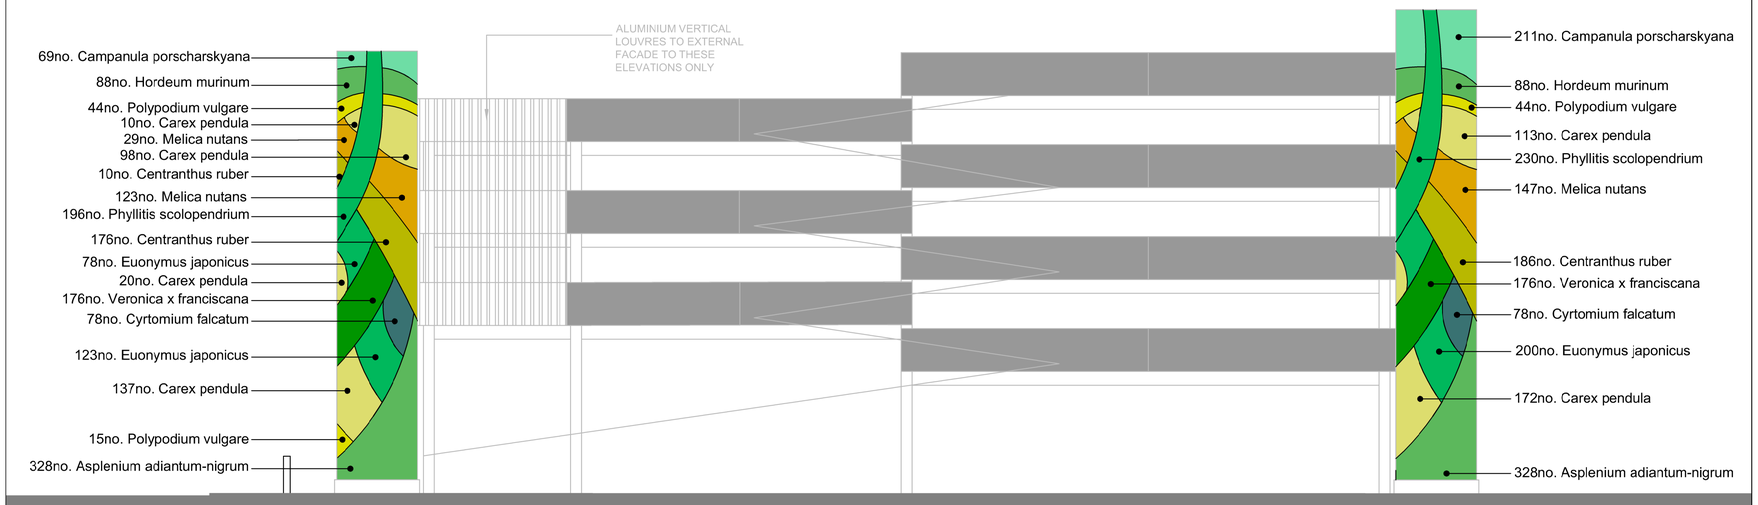

Elevation Facing Stanbridge Court:

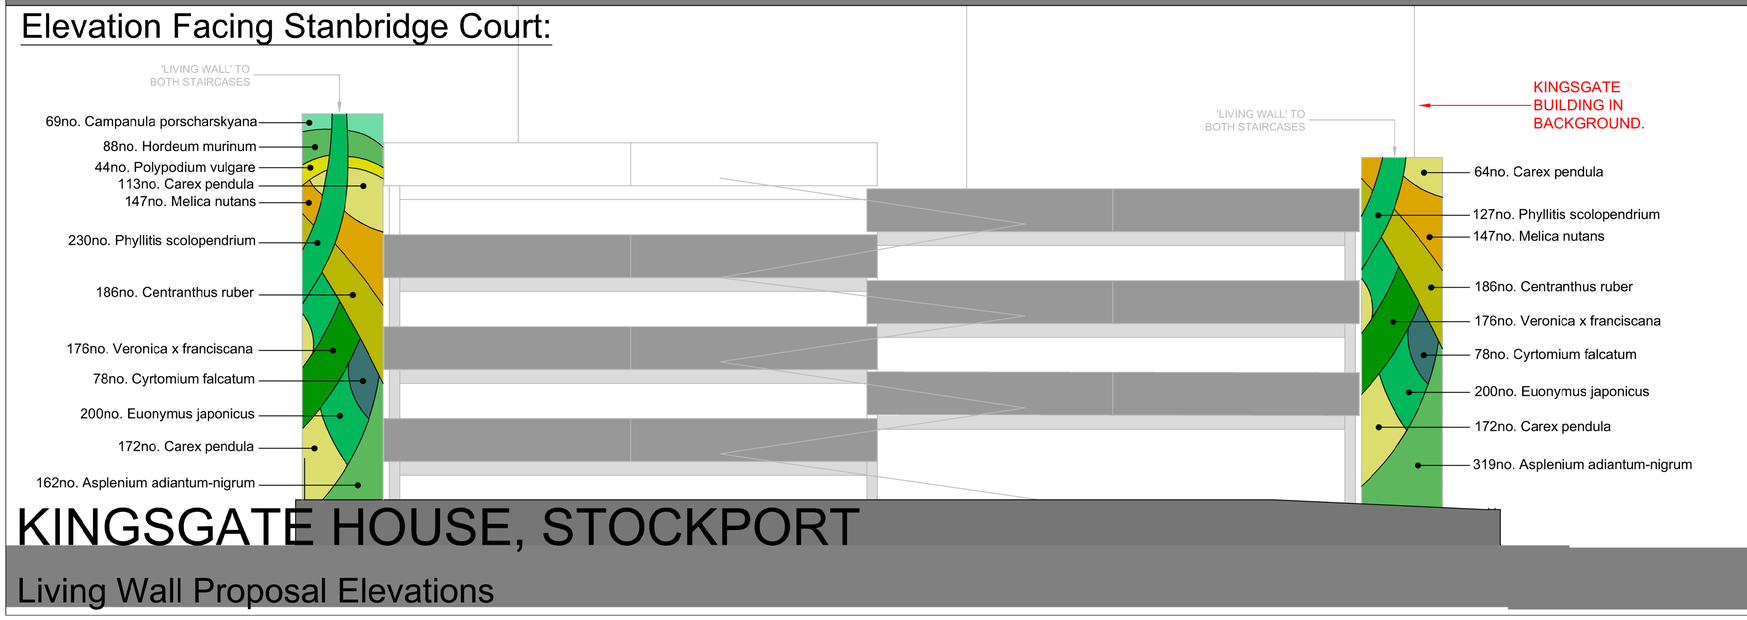

KINGSGATE HOUSE, STOCKPORT

Living Wall Proposal Elevations

PLANTING SCHEDULE:

Type	Latin Name	Common Name	Pot Size	Height (cm)	Density
Fern	*Asplenium adiantum-nigrum*	Black Oak Fern	2L	30	
Perennial	*Campanula porscharskyana*	Serbian Bellflower	2L	10	
Grass	*Carex pendula*	Pendulous Sedge	2L	50	
Perennial	*Centranthus ruber*	Red Valerian	2L	30	
Fern	*Cyrtomium falcatum*	Japanese Holly Fern	2L	30	
Shrub	*Euonymus japonicus*	Spindle Shrub	2L	30	49no. Per m^2
Grass	*Hordeum murinum*	Wall Barley	2L	30	
Grass	*Melica nutans*	Mountain Melick	2L	30	
Fern	*Phyllitis scolopendrium*	Hart's Tongue Fern	2L	30	
Fern	*Polypodium vulgare*	Common Polypody	2L	30	
Shrub	*Veronica x franciscana*	Hebe/ Shrubby Veronica	2L	30	

LANDSCAPE SPECIFICATION NOTES FOR PREPARATION AND PLANTING
(Generally to BS 4428:1989 - General Landscape Operations; excluding hardworks)

Living wall to be constructed as per the manufacturers recommendations, utilising Scotscape: Living Wall Panels (or similar approved), with planting pockets and integrated irrigation system. Panels provided in a variety of sizes to suit wall size, panel sized used for calculations is 1x1m with 49no. planting pockets per panel.

Panels fixed to a timber or steel sub-frame, secured to the buildings framework. The sub-frame should be constructed as per engineers/ manufacturers recommendations and input.

Maintenance & Management Recommendations:

- Carry out 2no visits during the growing season (summer months) to visually inspect the planting, identifying any weeds or dead plants.
- Any works to the wall, will require the use of scaffolding or 'cherry picker' plant machinery. All safety and RAMS shall be adhered to by the appointed maintenance contractor.
- Remove any dead/ dying plants and replace as necessary to maintain 95% wall coverage.
- Species not specified should be identified as weeds and should be removed, either by hand or through spot herbicide treatment.
- The irrigation system should be checked on a regular basis (annually) for any defected pipe or blockages.

REVISIONS	
A Amendments following client review.	SW 18.10.2021
B Amendments to elevation titles.	SW 26.01.2022

Project: KINGSGATE HOUSE, STOCKPORT
Title: Living Wall Proposal Elevations
Client: The Emerson Group
Date: October 2021
Scale: 1:100@A1
Drawn: SW
Drawing No.: 2312_02
Checked: DS
Revision: B
Status: Planning- Final

appletons

Landscape Institute Registered practice

©Appletons 17 Chorley Old Road, Bolton BL1 3AD. Tel: 01204 393306. Fax: 01204 388792
Web: www.appletons.uk.com Email: info@appletons.uk.com