
This map is reproduced from Ordnance Survey material with the permission of Ordnance Survey on behalf of the Controller of Her Majesty's Stationery Office © Crown copyright. Unauthorised reproduction infringes Crown copyright and may lead to prosecution or civil proceedings. Stockport Metropolitan Borough Council 100019571 2015

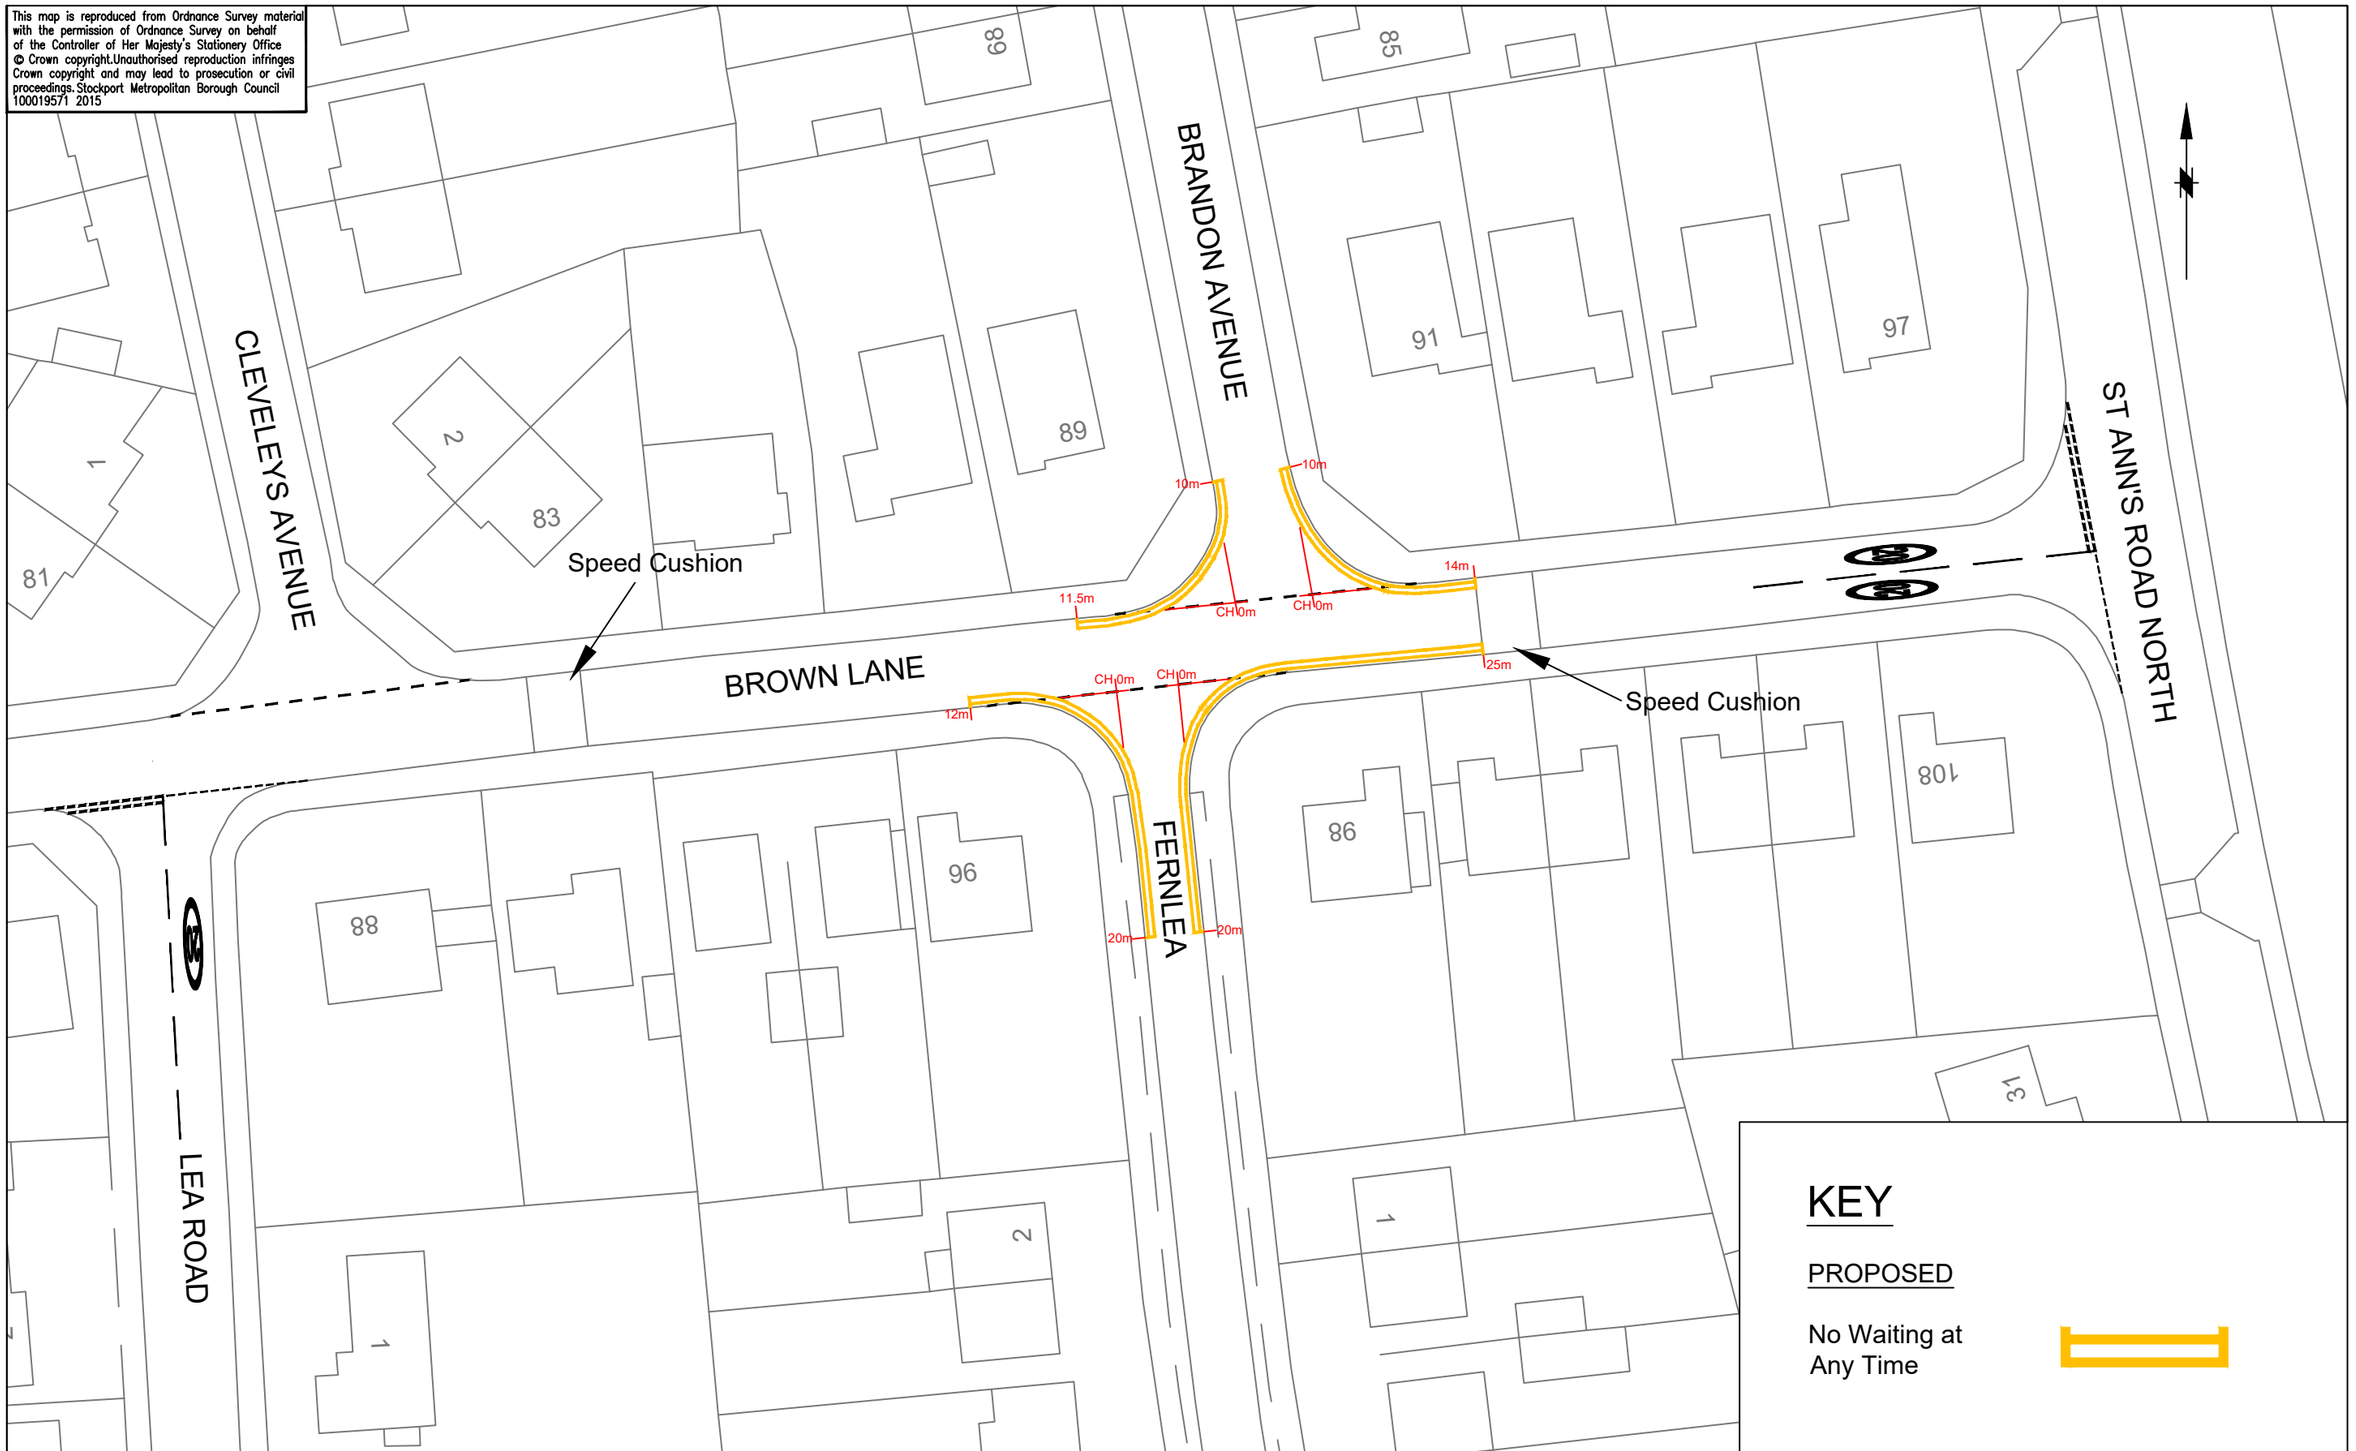

KEY

PROPOSED

No Waiting at Any Time

STOCKPORT
METROPOLITAN BOROUGH COUNCIL

STOPFORD HOUSE
STOCKPORT SK1 3XE
Tel : 0161 474
Fax : 0161

CORPORATE DIRECTORATE
PLACE

AMENDMENTS

DRAWN	CHECKED	DATE	No	AMENDMENT

JOB TITLE

Fernlea / Brown Lane, Heald Green

DRAWING TITLE

Proposed TRO - 'No Waiting at Any Time'

Filename

Drawn	Engineer	Checked	Approved
CP	NR	NR	JB
Date 04/02/21	Date 04/02/21	Date 04/02/21	Date 04/02/21

Scale 1:500

Drawing No. NM8–5071–02

Revision