
This map is reproduced from Ordnance Survey material with the permission of Ordnance Survey on behalf of the Controller of Her Majesty's Stationery Office © Crown copyright. Unauthorised reproduction infringes Crown copyright and may lead to prosecution or civil proceedings. Stockport Metropolitan Borough Council 100019571 2021

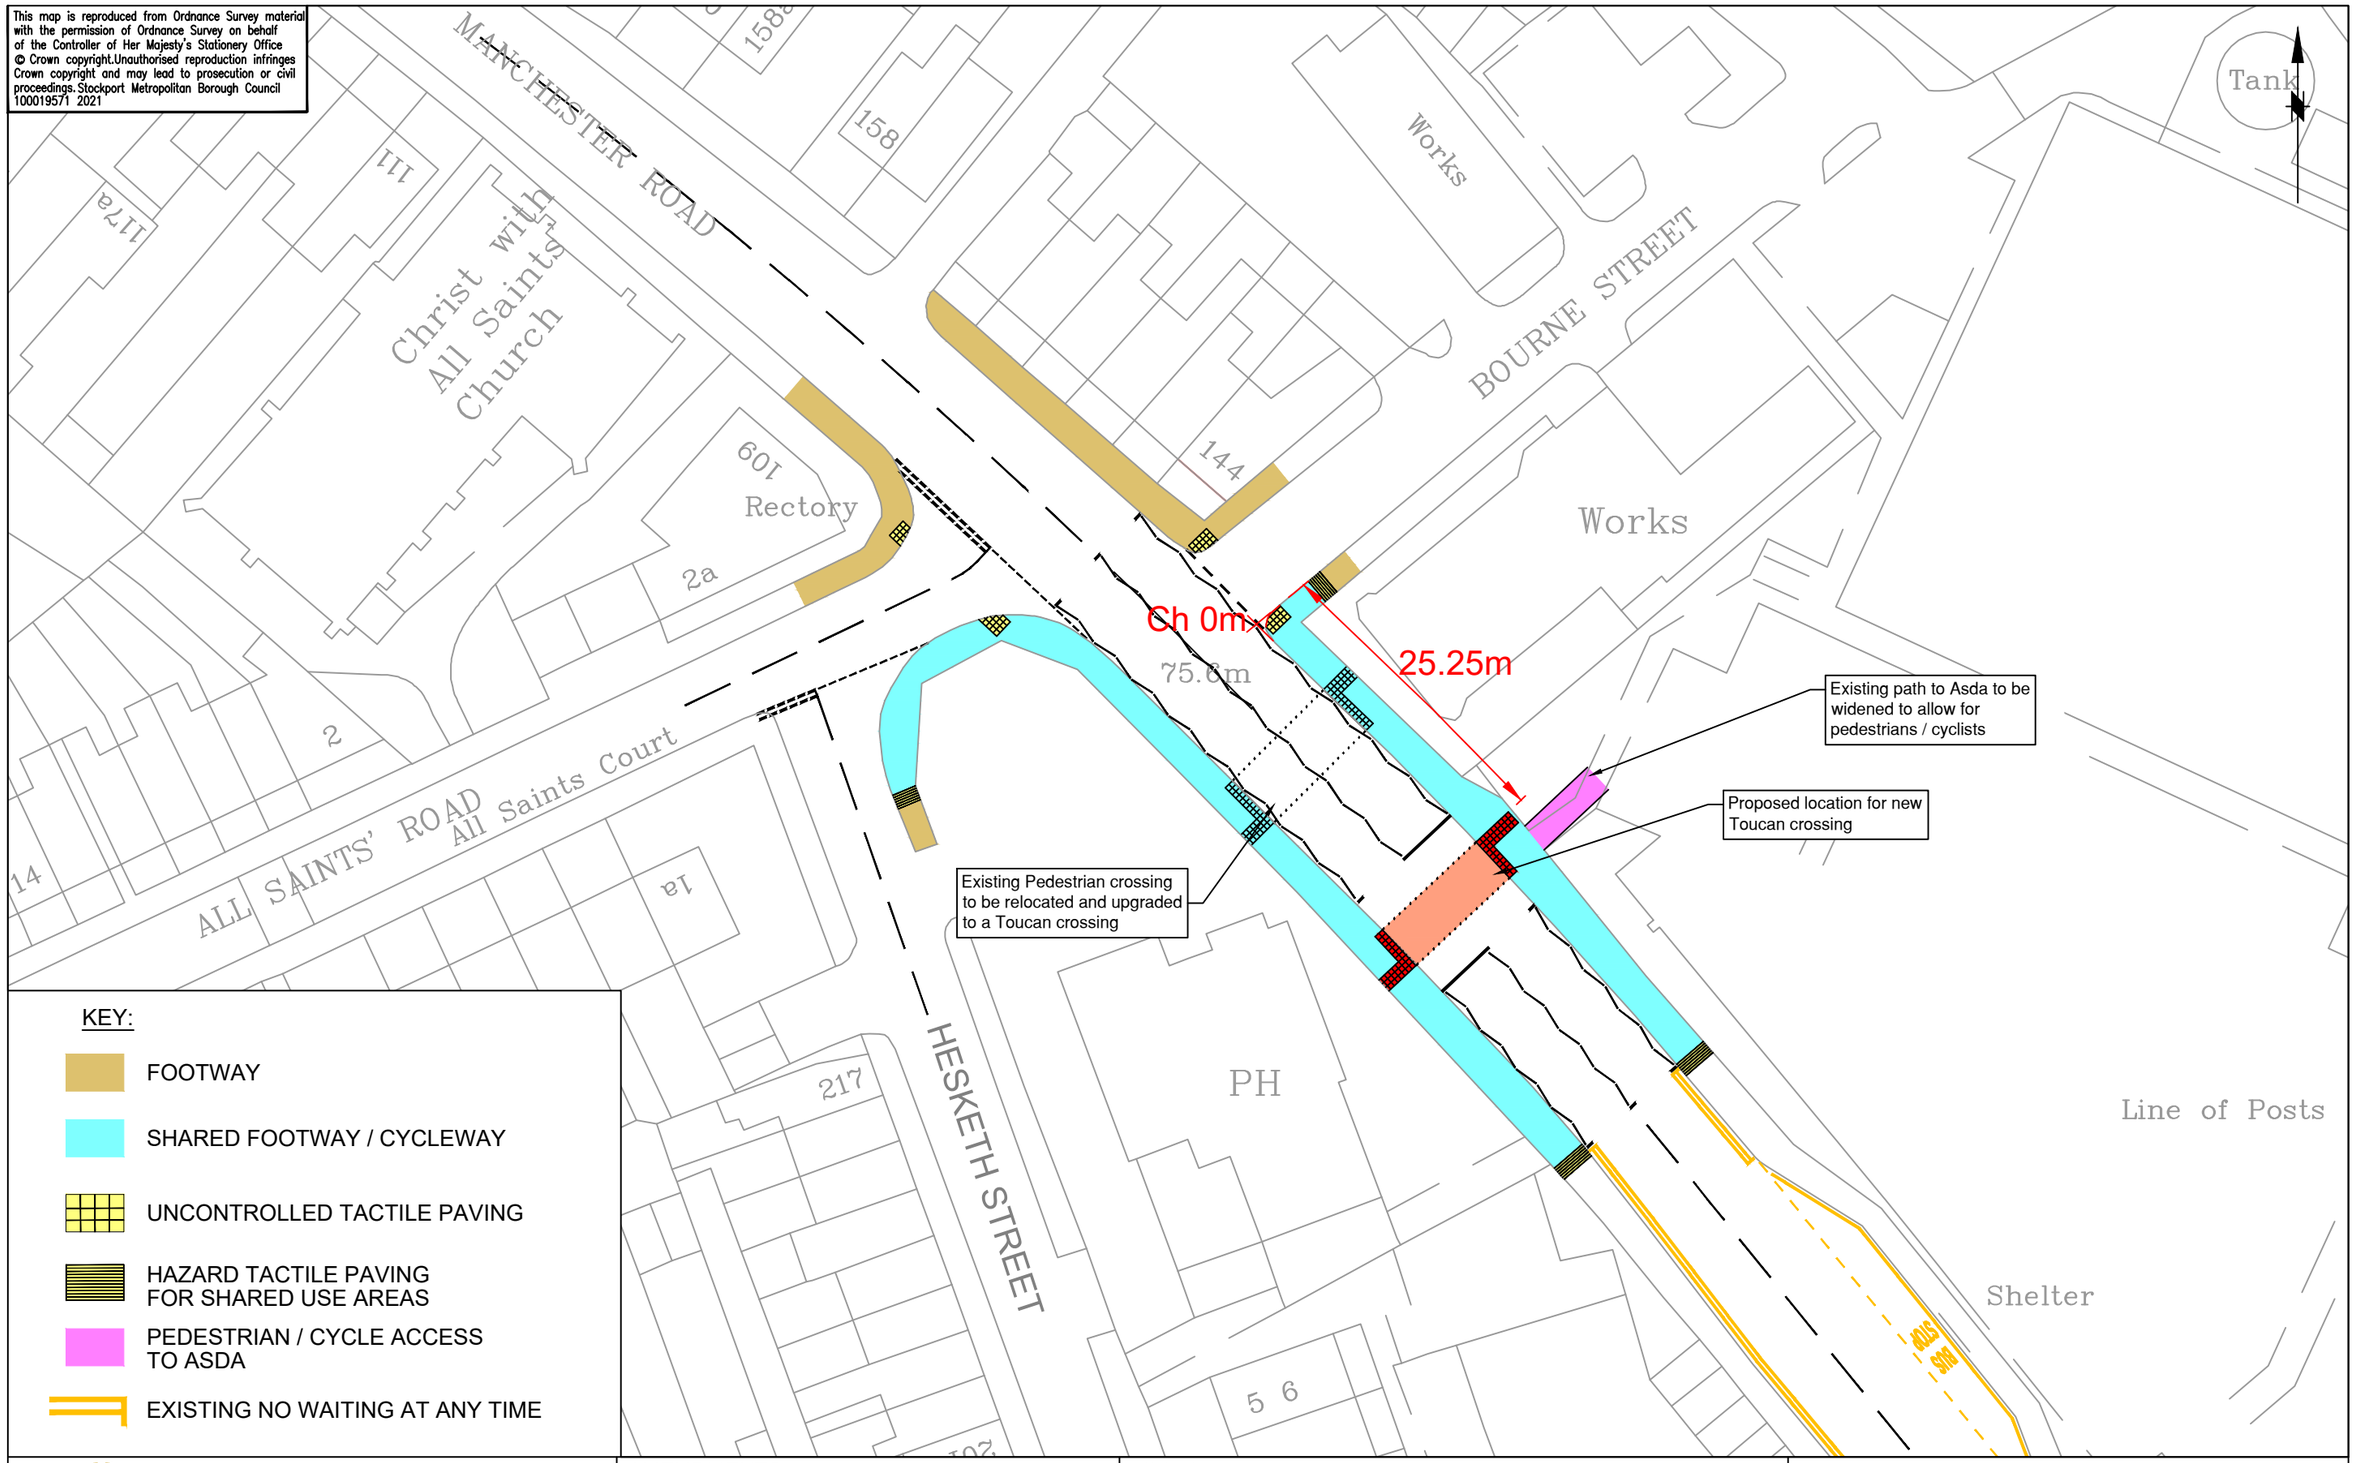

KEY:

- FOOTWAY
- SHARED FOOTWAY / CYCLEWAY
- UNCONTROLLED TACTILE PAVING
- HAZARD TACTILE PAVING FOR SHARED USE AREAS
- PEDESTRIAN / CYCLE ACCESS TO ASDA
- EXISTING NO WAITING AT ANY TIME

STOCKPORT
METROPOLITAN BOROUGH COUNCIL
HIGHWAYS AND TRANSPORTATION
STOPFORD HOUSE
STOCKPORT SK1 3XE
Tel : 0161 474

CAROLINE SIMPSON
DEPUTY CHIEF EXECUTIVE

AMENDMENTS

DRAWN	CHECKED	DATE	No	AMENDMENT
XX	XX	XX.XX.XX	A	XX

JOB TITLE

MANCHESTER ROAD / BOURNE STREET CROSSING UPGRADE (TfGM)

DRAWING TITLE

TOUCAN CROSSING LOCATION PLAN

Drawn	Engineer	Checked	Approved
CP	JG	JG	NDW
Date 21/02/22	Date 21/02/22	Date 21/02/22	Date 21/01/22

Scale 1:500

Drawing No. 7000-MANCHESTER RD-GEN-01

Revision