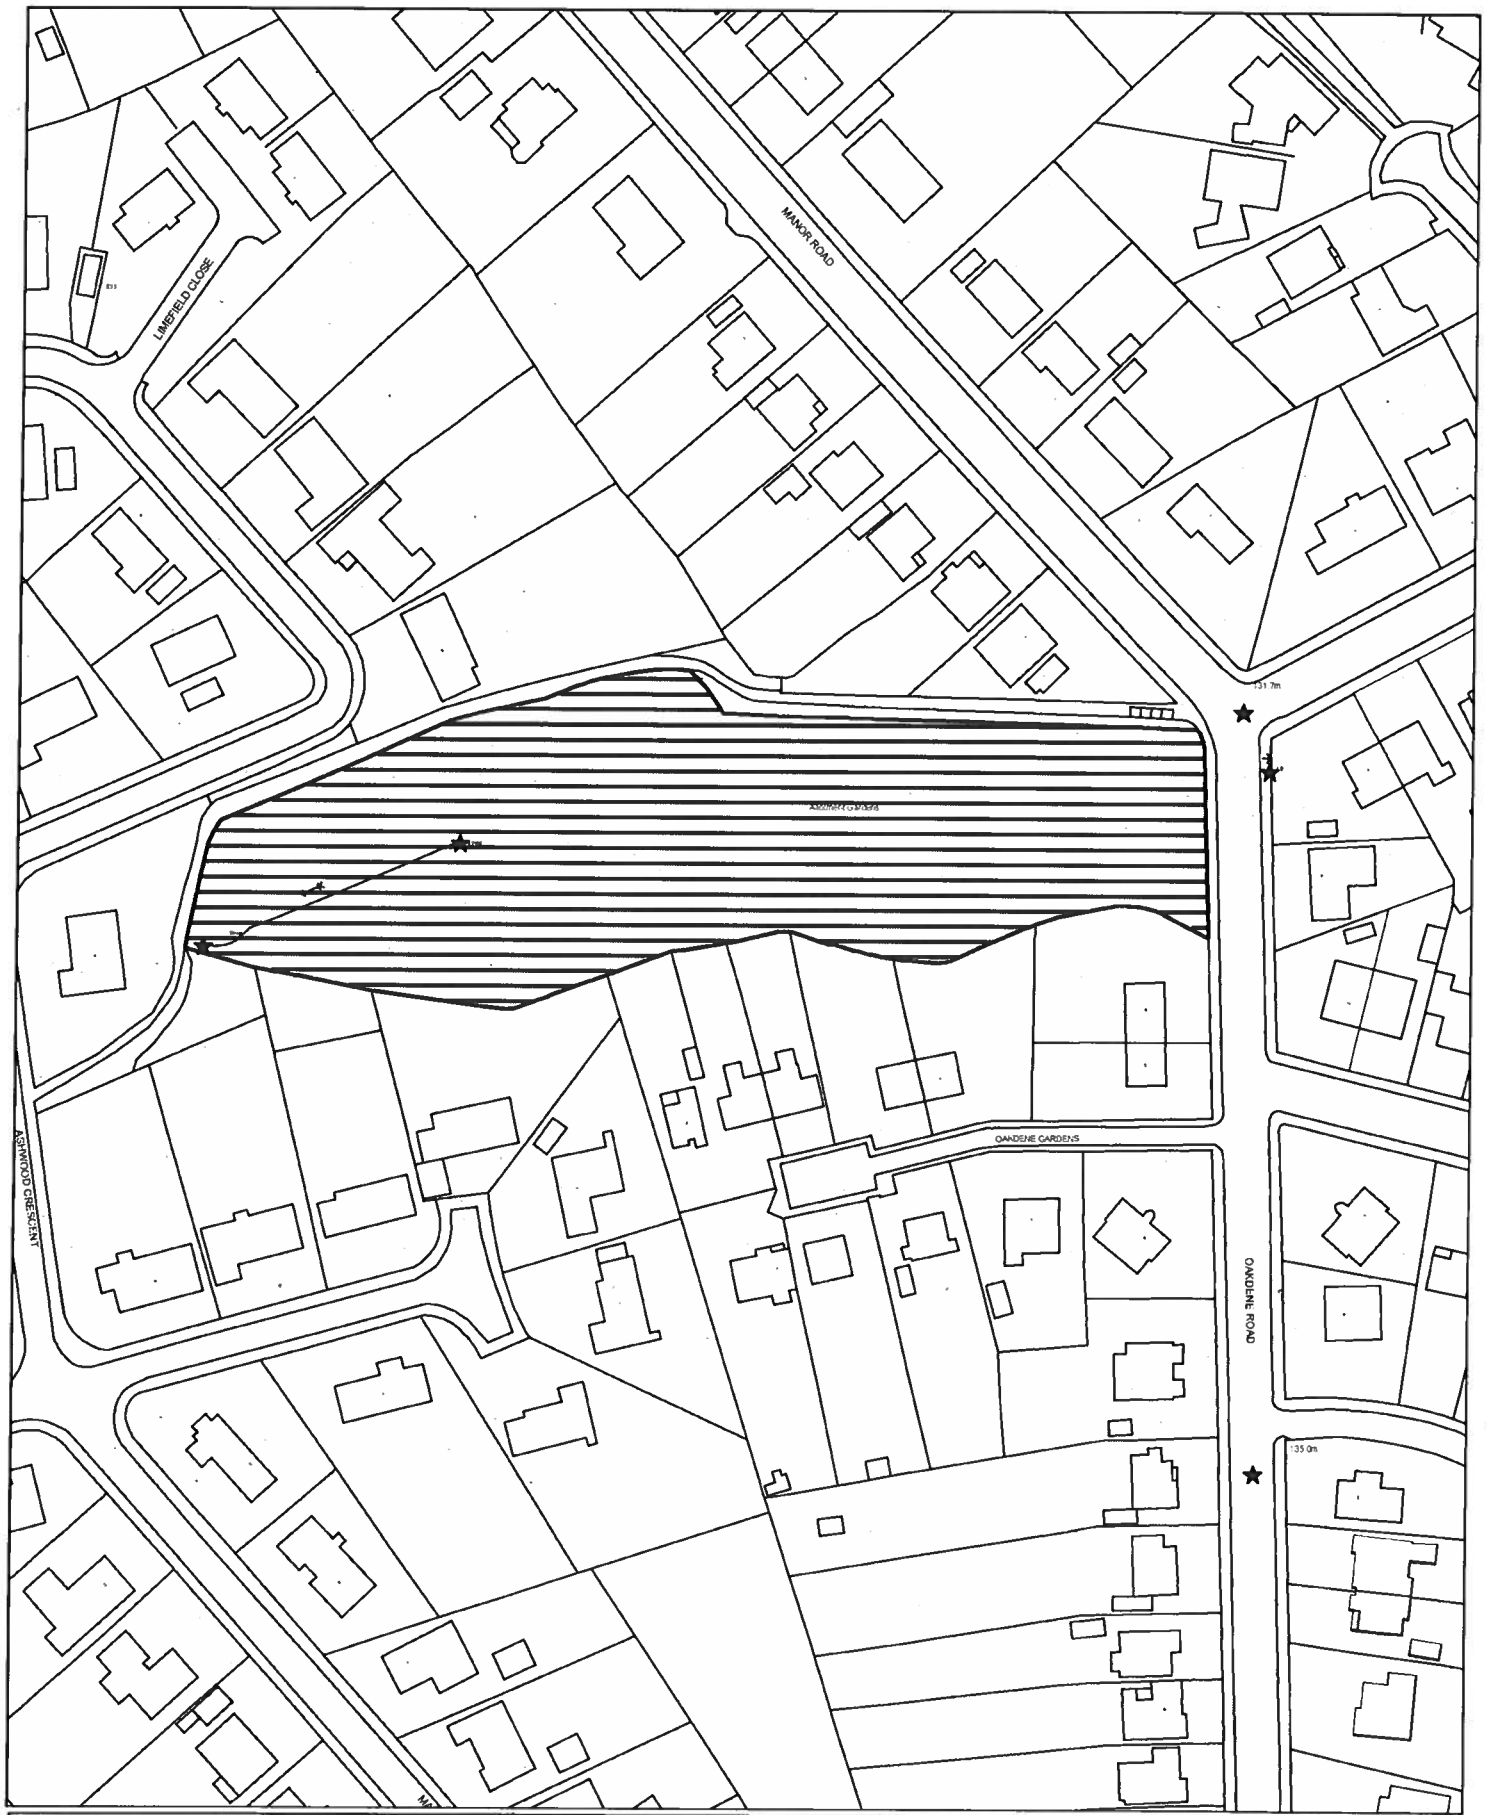


[redacted]

Property Services Stockport
Stopford House 2nd Floor
Piccadilly, Stockport, SK1 3XE

[redacted]

Tel No. 0161 217 6900

Title: Seven Stiles Allotments
Oakdene Road, Marple

Date: 19/05/2015

Scale: 1:1250

N
W E
S

Reproduced from the 2015 Ordnance Survey 1:1250 mapping with the permission of the controller of Her Majesty's Stationery Office Crown Copyright. Stockport MBC LA100019571. Unauthorised reproduction infringes Crown Copyright and may lead to prosecution or civil proceedings.