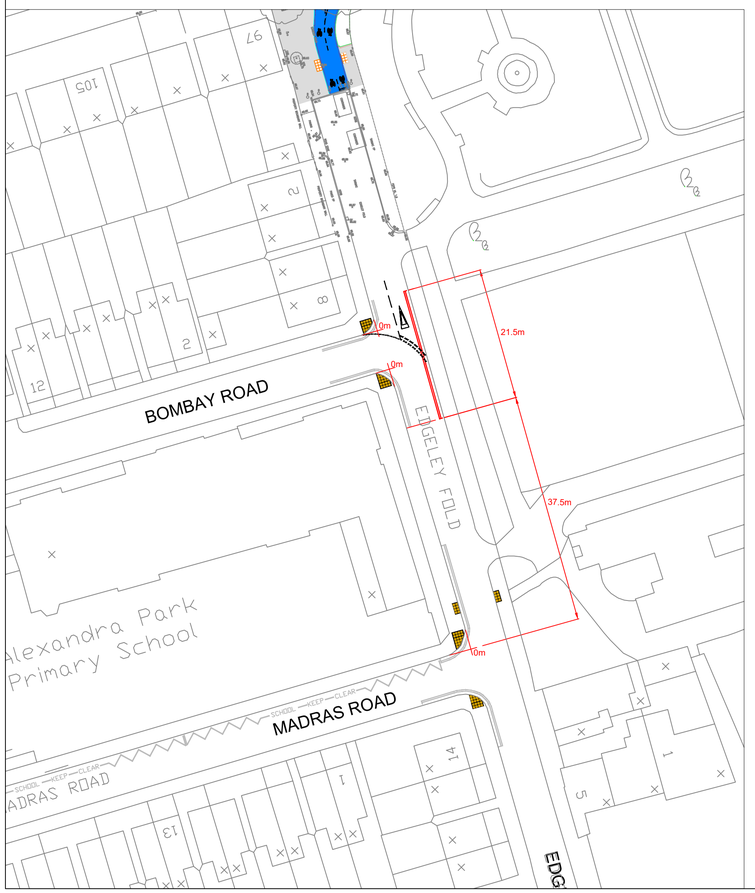

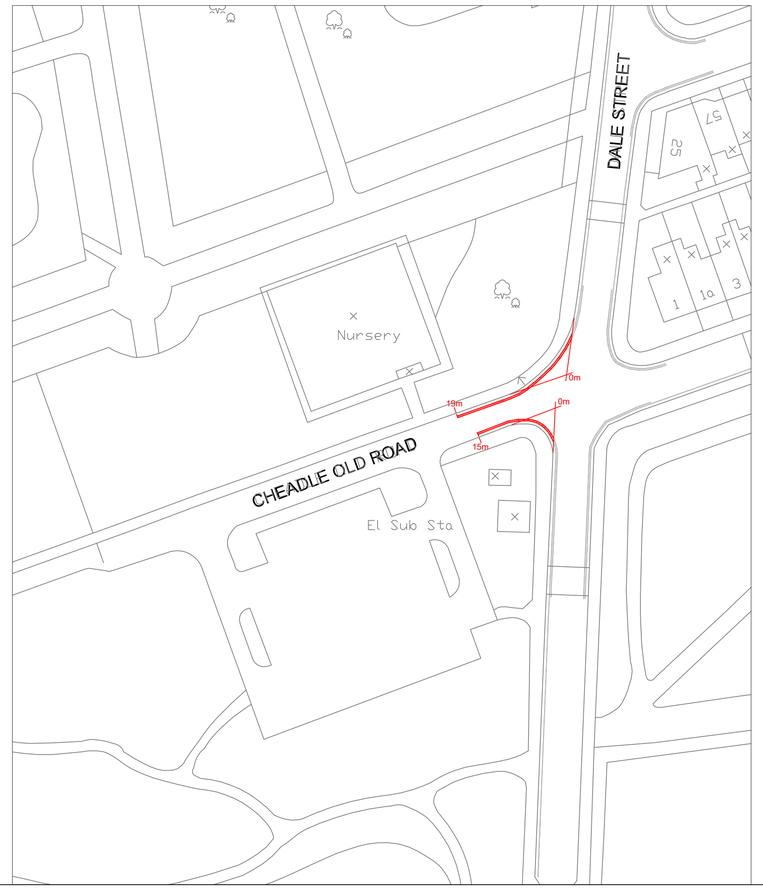

This map is reproduced from Ordnance Survey material with the permission of Ordnance Survey on behalf of the Controller of Her Majesty's Stationery Office © Crown copyright.Unauthorised reproduction infringes Crown copyright and may lead to prosecution or civil proceedings. Stockport Metropolitan Borough Council 100019571 2022

KEY

Existing parking restrictions to remain

Existing parking restrictions to be revoked

CONSULTATION

Rev.	Drawn	Checked	Date	Revision Details

AMENDMENTS

STOCKPORT METROPOLITAN BOROUGH COUNCIL
HIGHWAYS AND TRANSPORTATION
STOPFORD HOUSE
STOCKPORT SK1 3XE
352525

SERVICES TO PLACE

Job Title

MCF BEE NETWORK CROSSINGS
EDGELEY RD / EDGELEY FOLD / DALE STREET

Drawing Title

TRO REVOCATIONS

Drawn	Engineer	Checked	Approved
CP	CP	TB	NDW
Date 27/05/22	Date 27/05/22	Date 31/05/22	Date 31/05/22
Size A1	Scale 1:500		

Drawing No. F_0295D_1200_TRO_001

Revision