# Block Plan 20 Fullerton

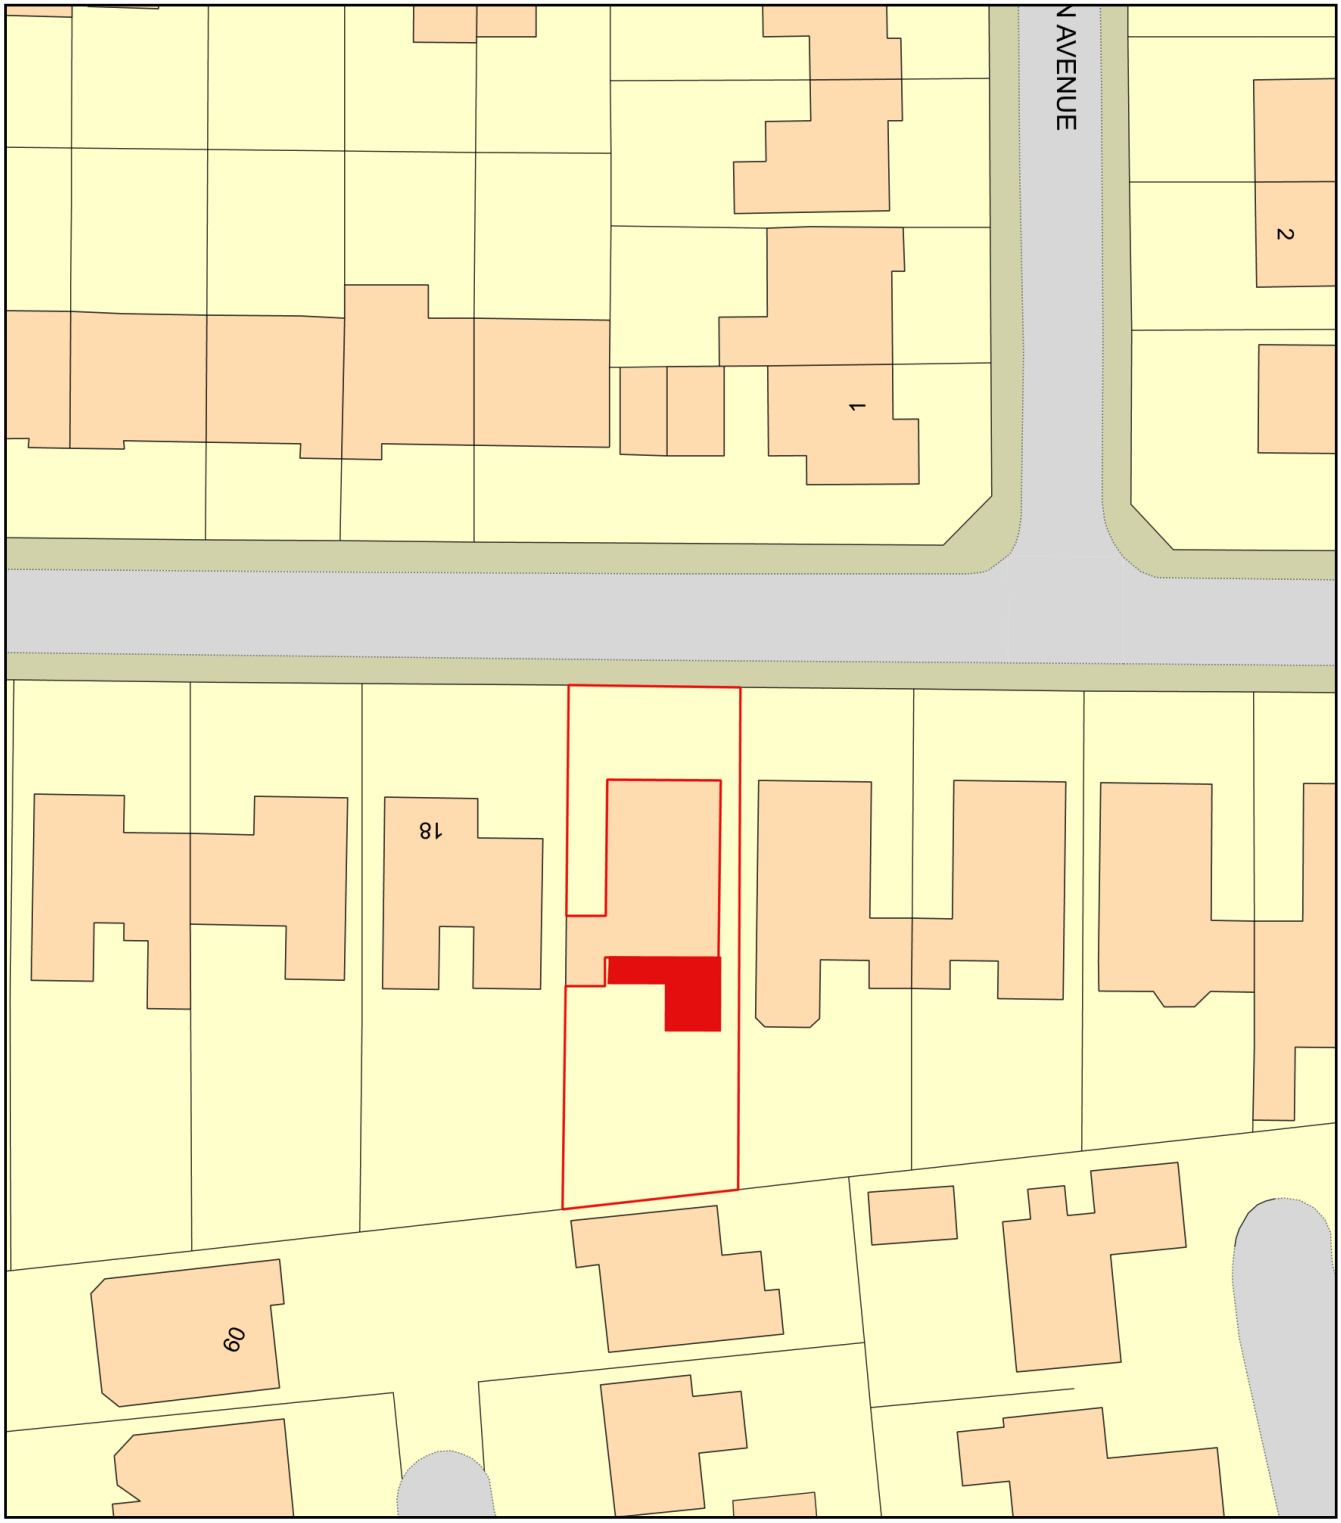


0 20
Metres

N

ReQuestaPlan

Plan Produced for: CAS Extensions Ltd

Date Produced: 20 Apr 2023

Plan Reference Number: TQRQM23110083246024

Scale: 1:500 @ A4

© Crown copyright and database rights 2023 OS 100042766

EXISTING SCALE 1:200 (A4)
20 FULLERTON ROAD

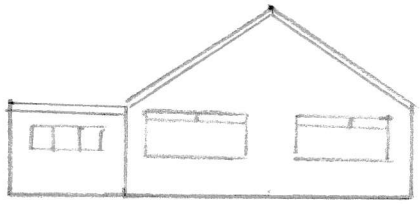

REAR ELEVATION

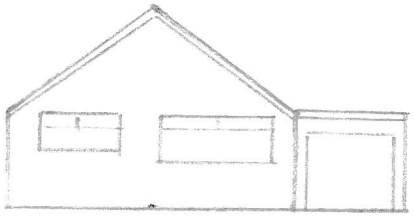

FRONT ELEVATION

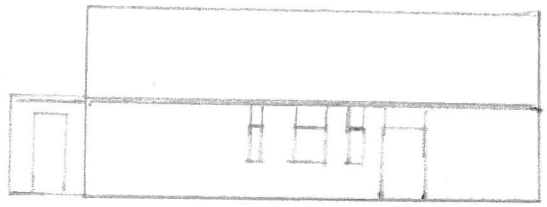

EAST ELEVATION

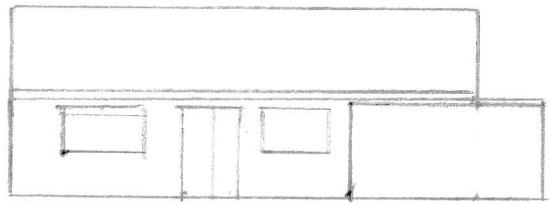

WEST ELEVATION

# EXISTING ELEVATIONS
# 20 FULLERTON RD

SCALE 1:100 (A4)

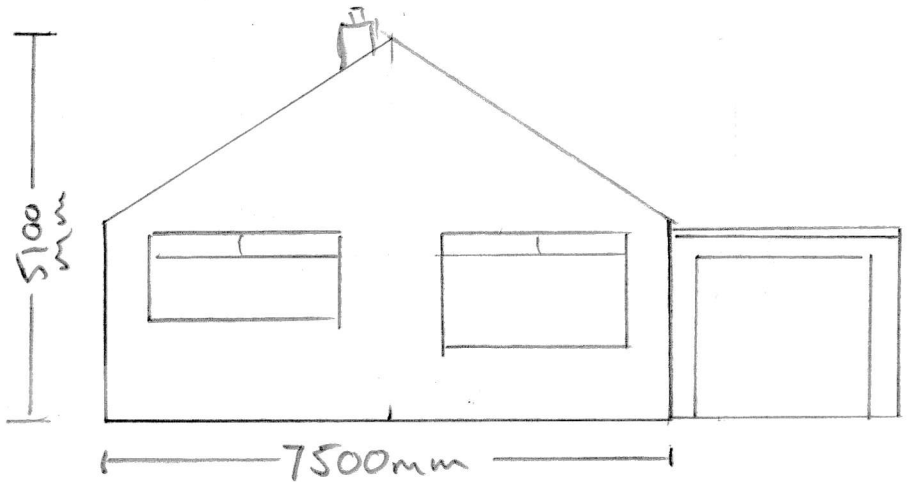


FRONT ELEVATION

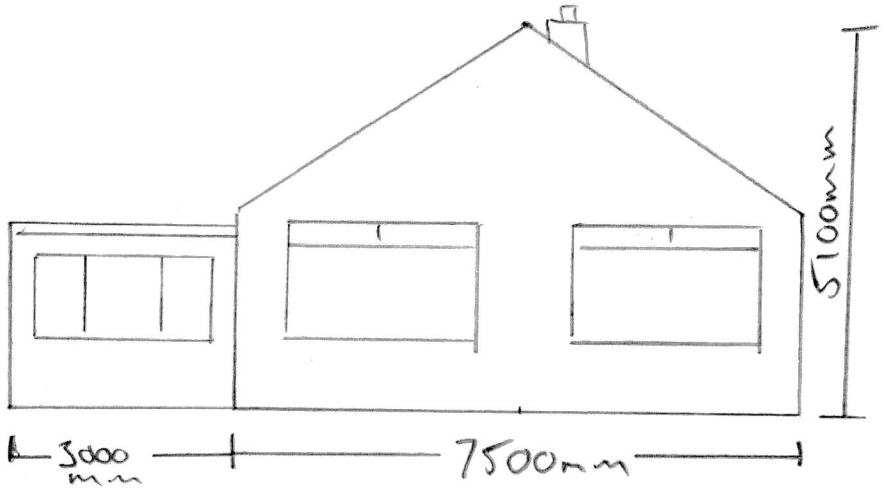


REAR ELEVATION

EXISTING ELEVATIONS SCALE 1:100 (A4)

20 FULLERTON ROAD

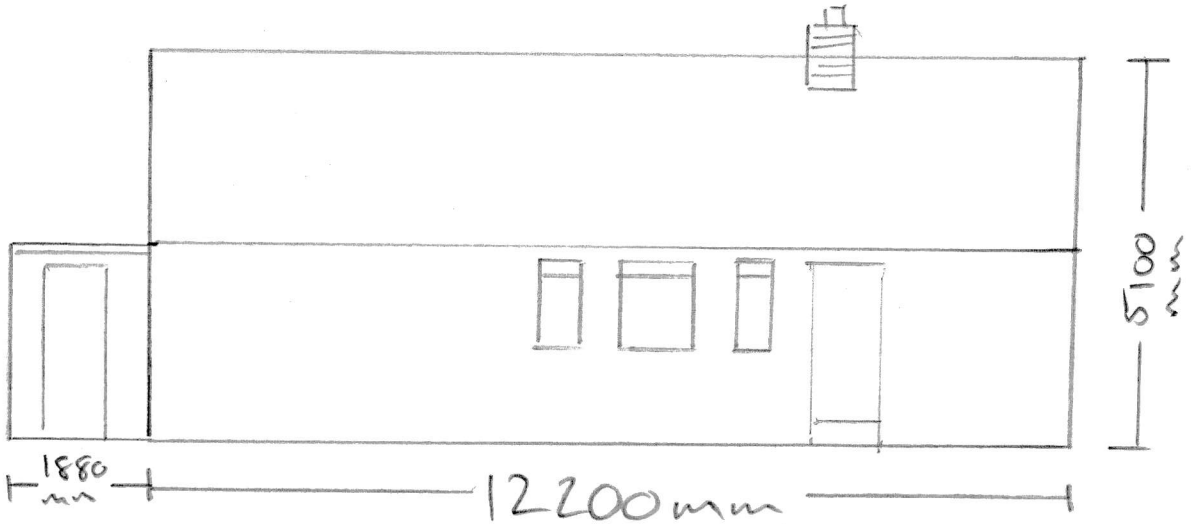


EAST ELEVATION

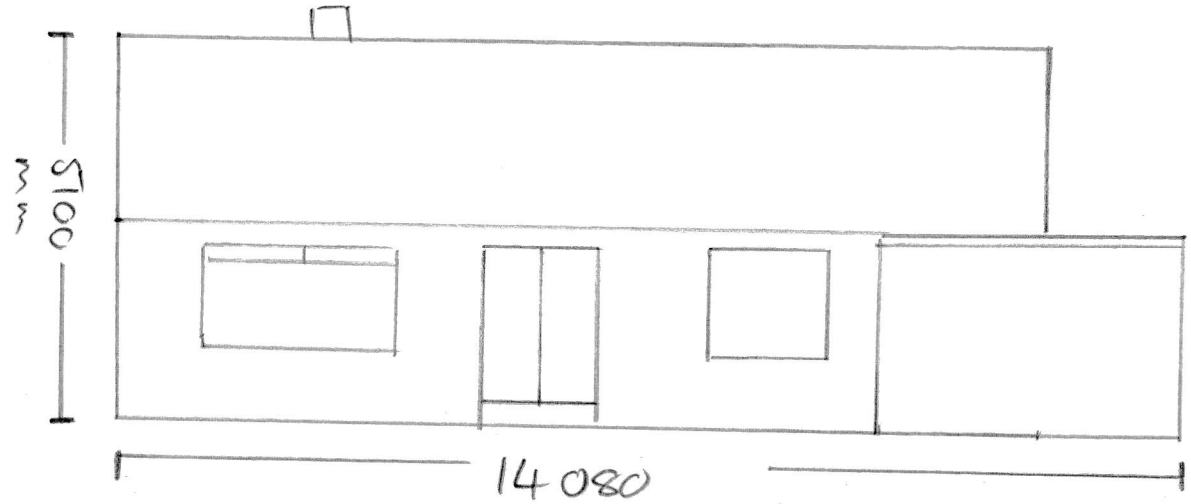


WEST ELEVATION

# EXISTING FLOORPLAN
# 20 FULLERTON RD

SCALE 1:100
(A4)

20 Fullerton

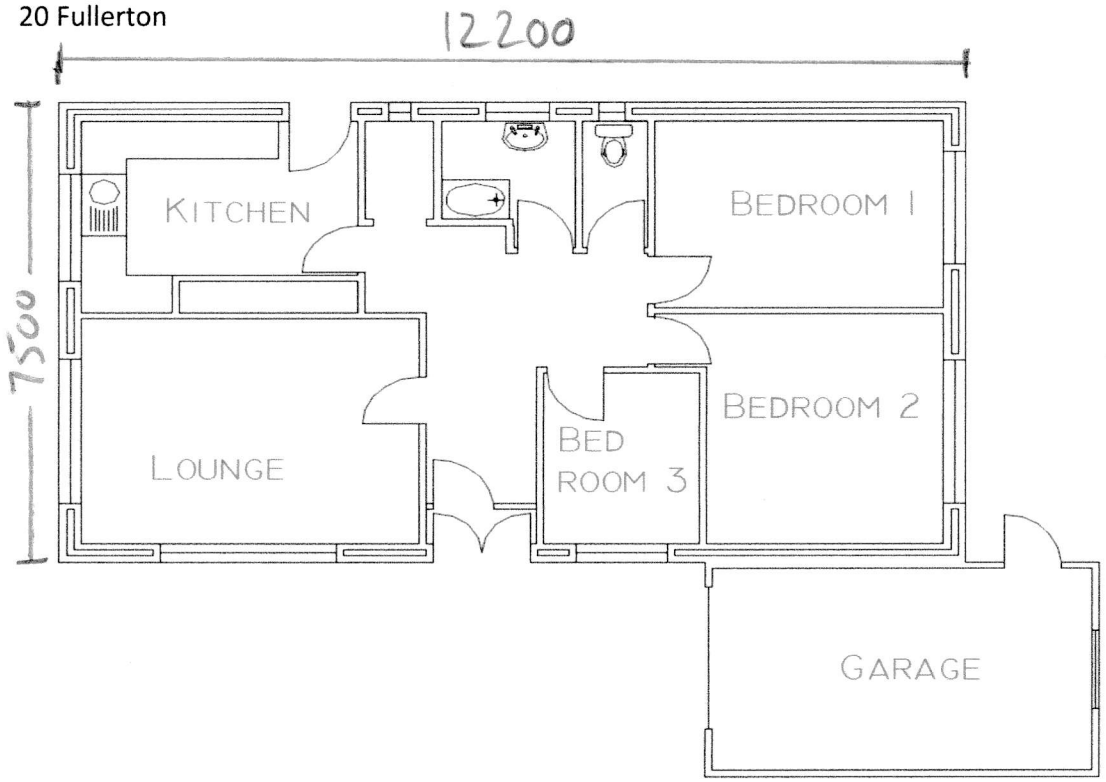

PROPOSED SCALE 1:200 (A4)

20 FULLERTON ROAD

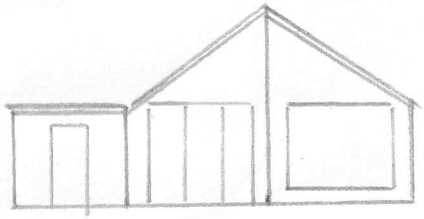

REAR ELEVATION

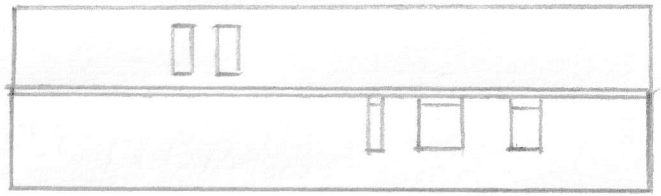

EAST ELEVATION

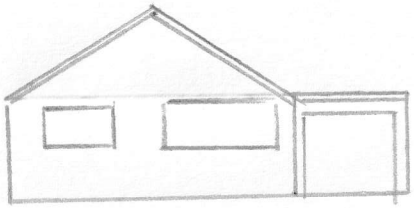

FRONT ELEVATION

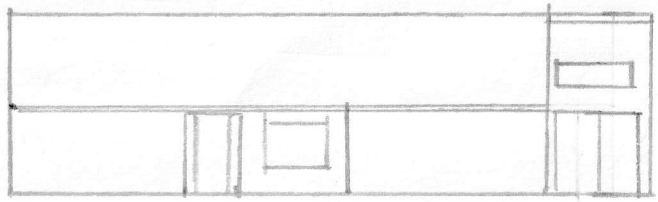

WEST ELEVATION

PROPOSED ELEVATIONS SCALE 1:100 (A4)
20 FULLERTON RD

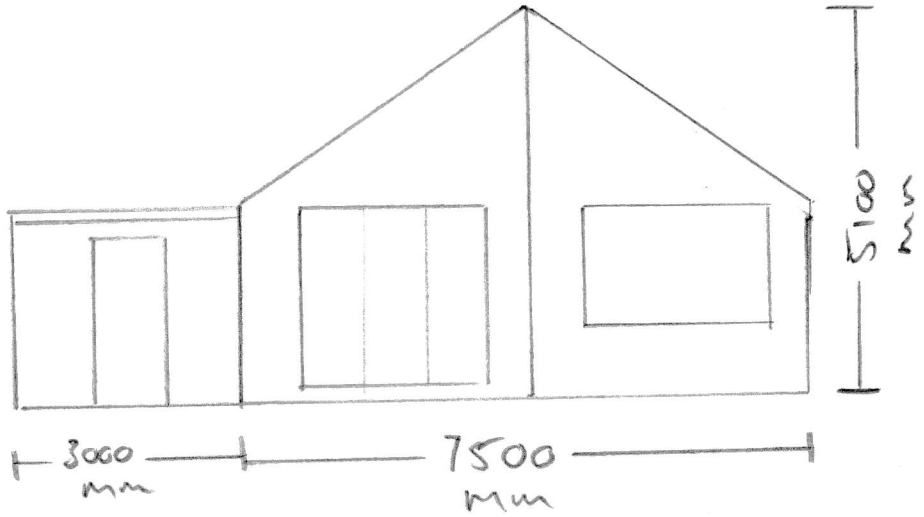


REAR ELEVATION

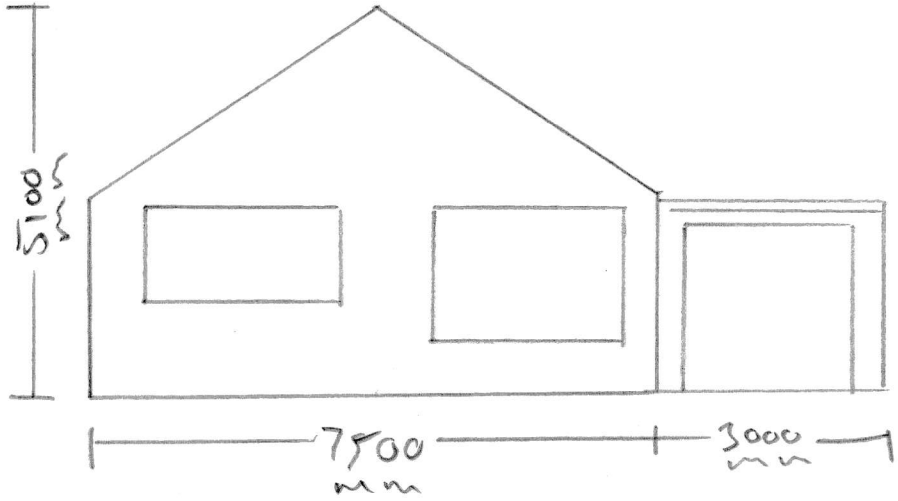


FRONT ELEVATION

PROPOSED ELEVATIONS SCALE 1:100 (A4)
20 FULLERTON RD

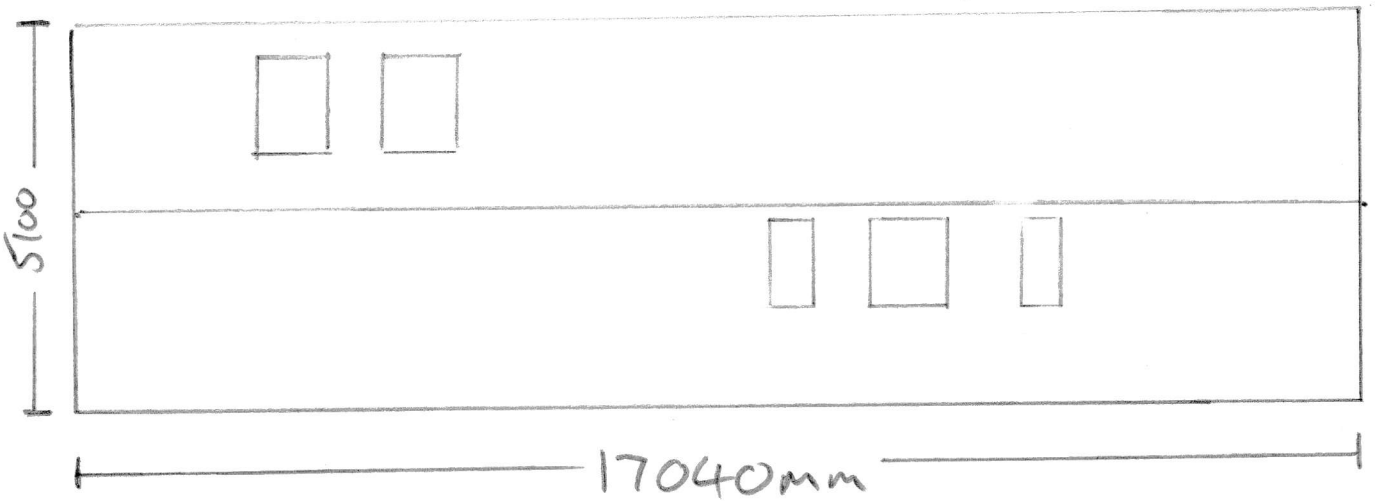


EAST ELEVATION

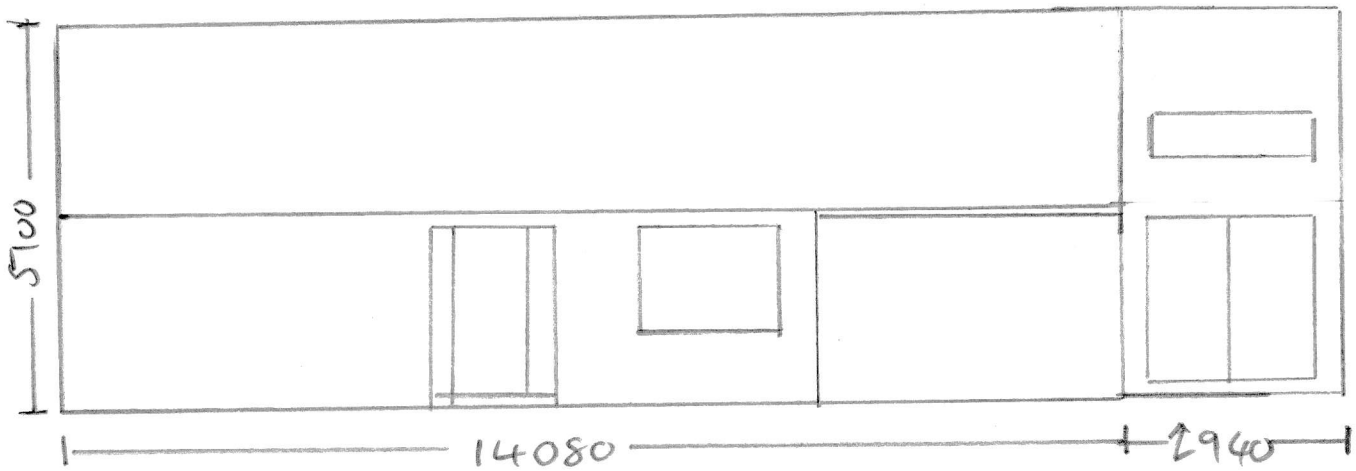


WEST ELEVATION

PROPOSED FLOORPLAN SCALE 1:100 (A4)
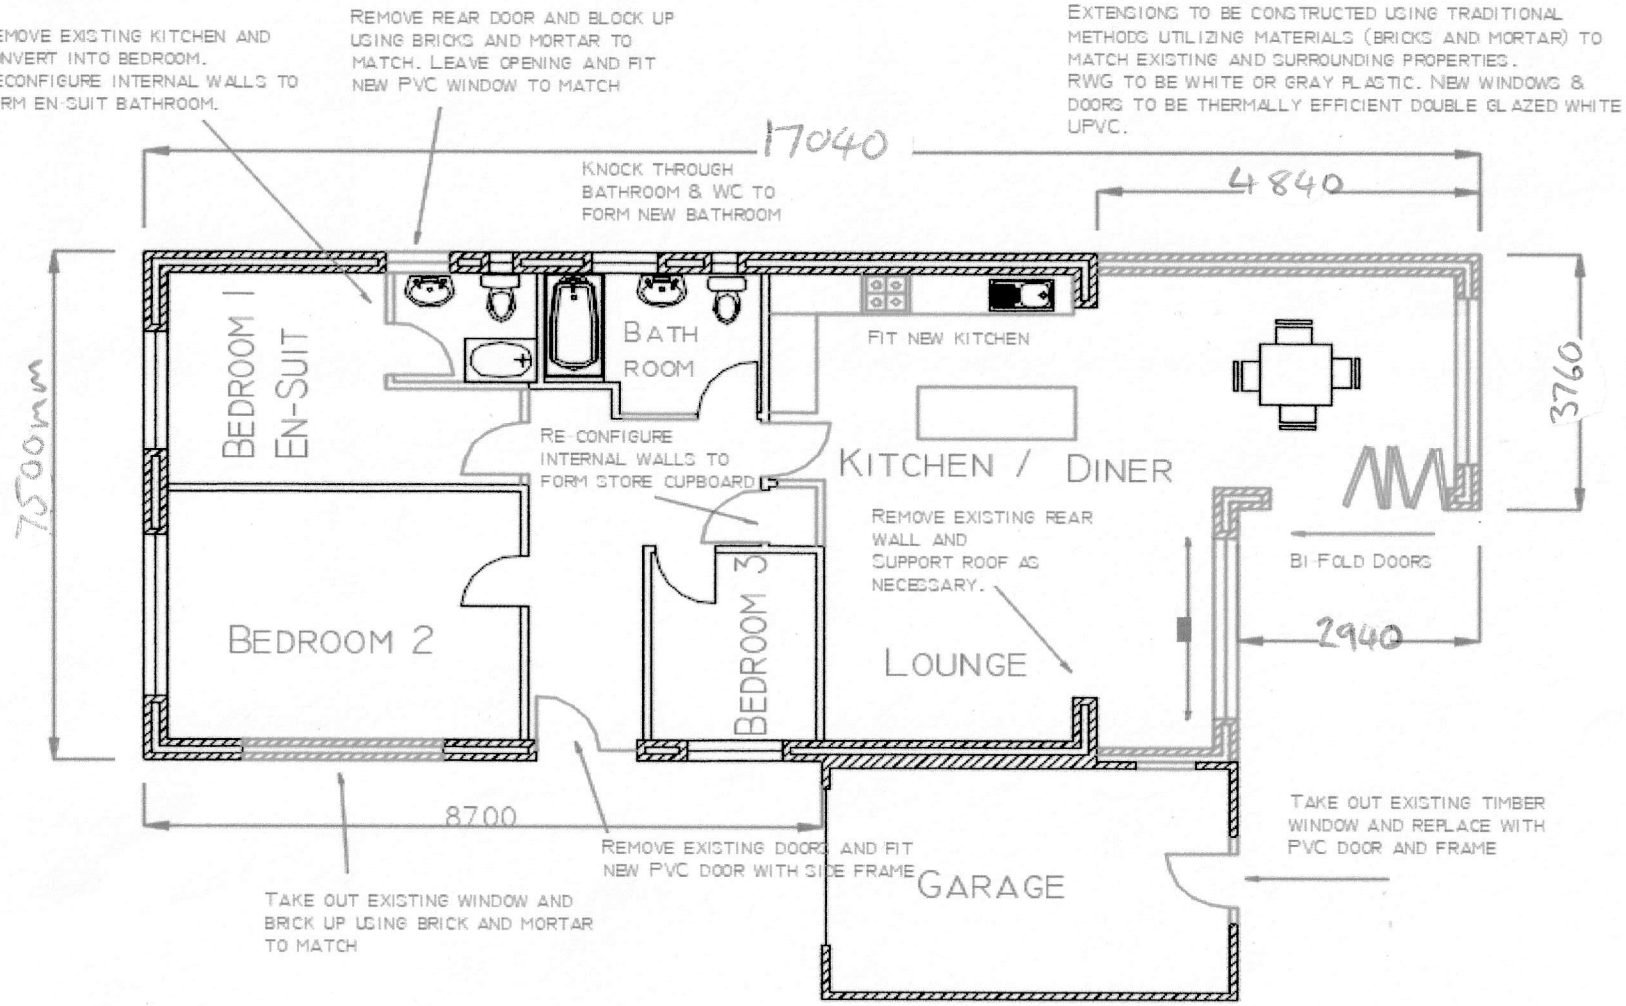
20 Fullerton