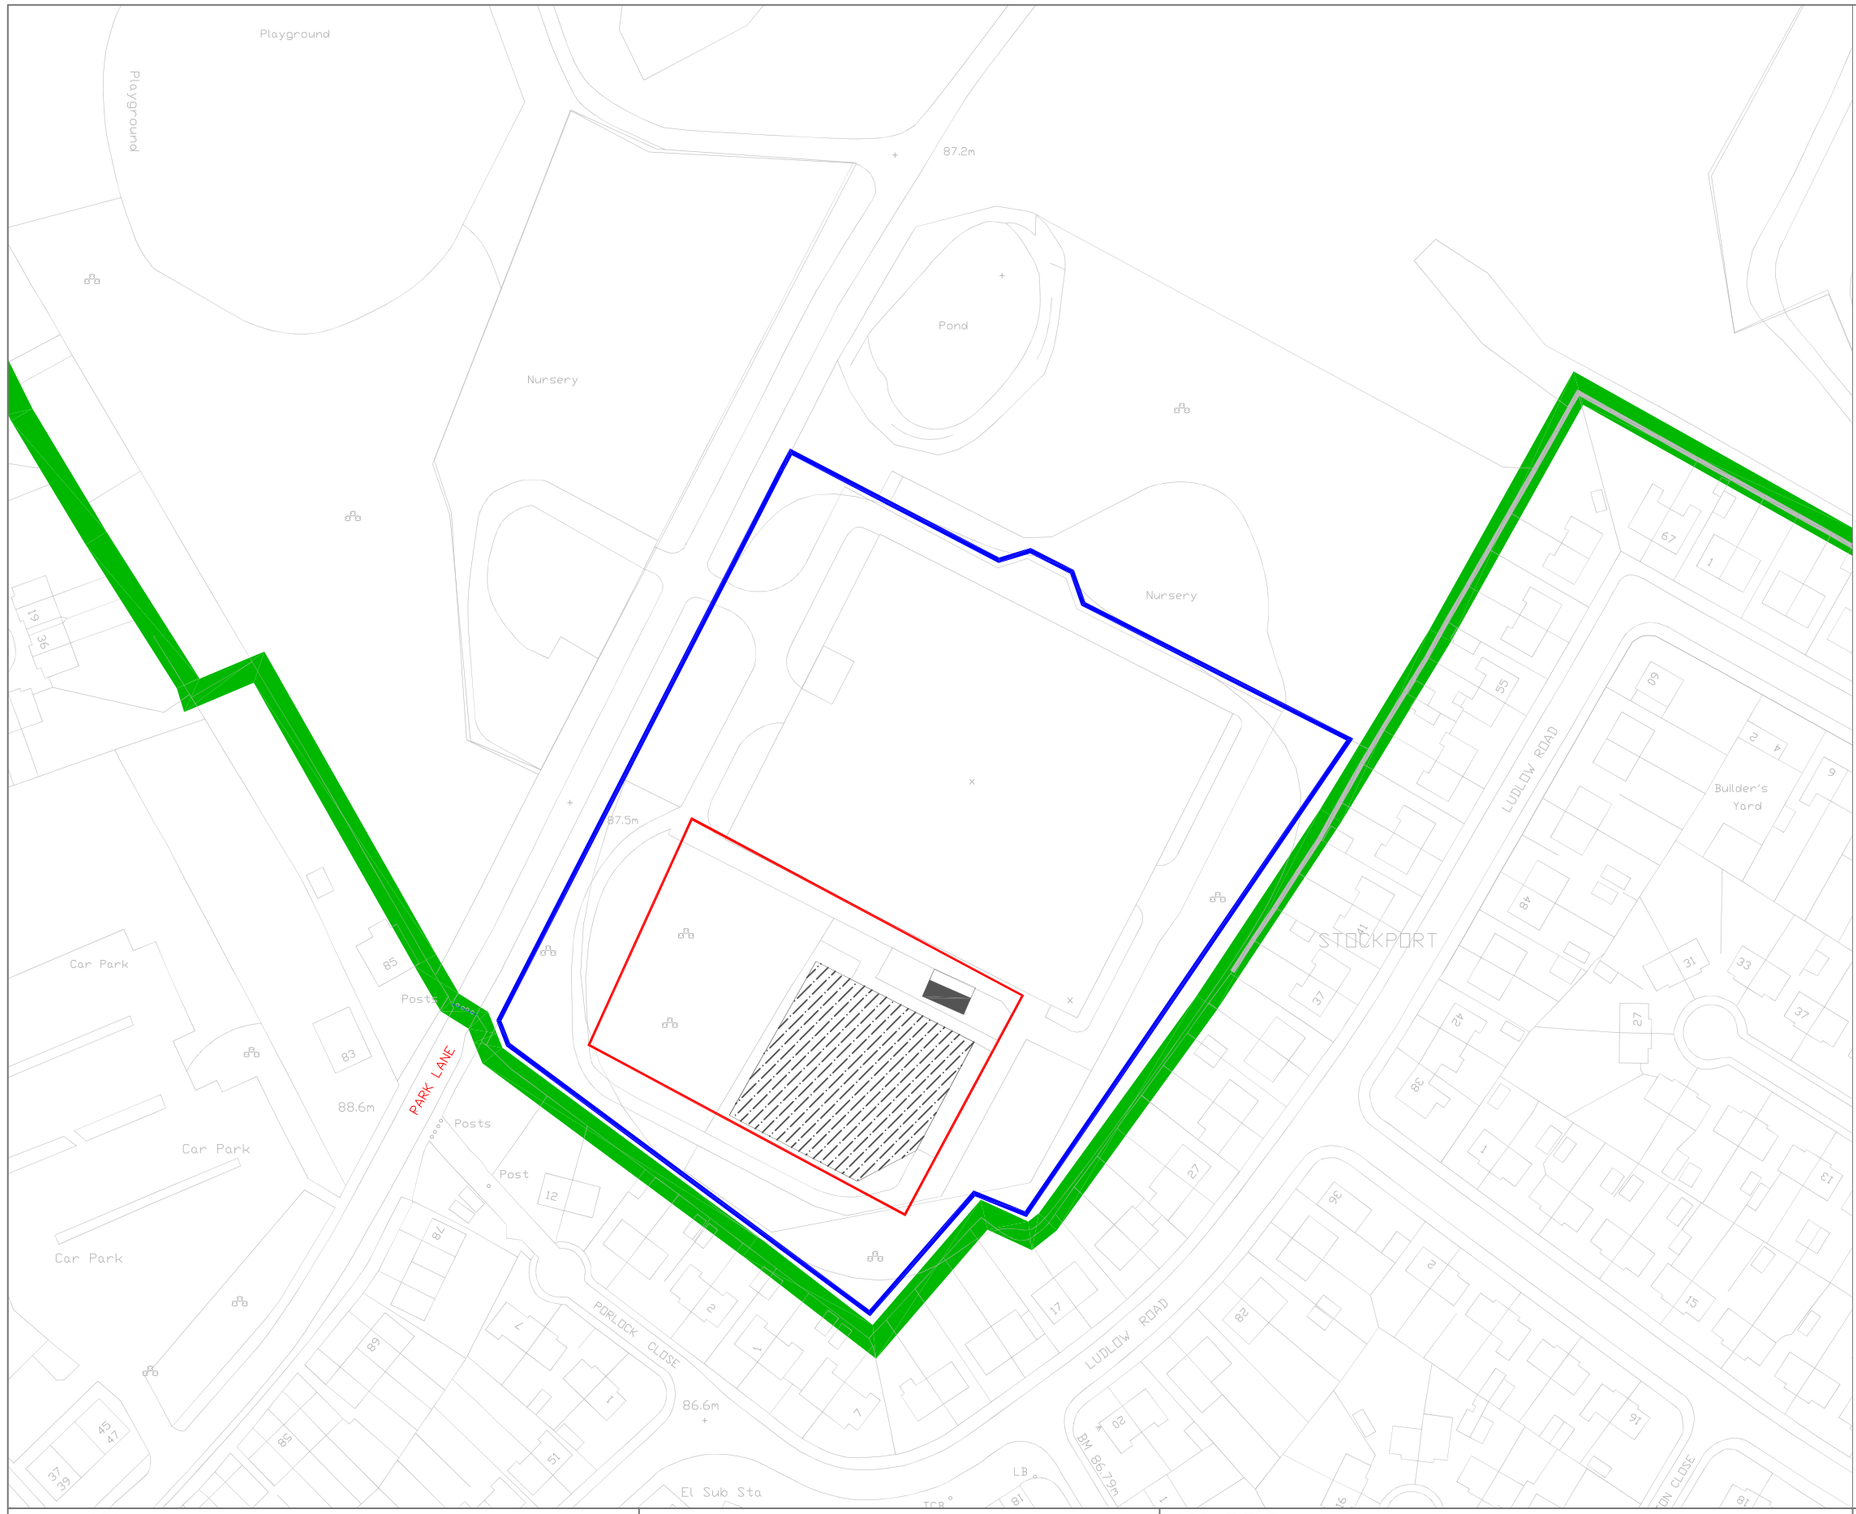

Application site

Area under applicants control (lease)

Woodbank Memorial Park boundary

Proposed packing shed 9.2m x 3.6m

Existing polytunnels

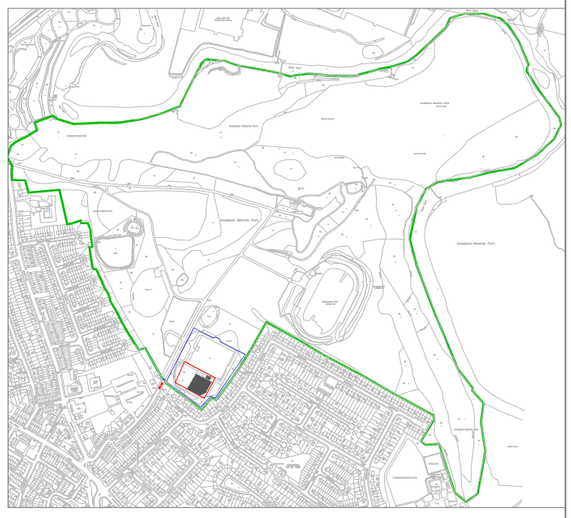

STOCKPORT
METROPOLITAN BOROUGH COUNCIL

JOB TITLE

WOODBANK_FARM_START

DRAWING TITLE

DC087427_LOCATION_PLAN

Filename			
Drawn: RB	Engineer	Checked	Approved
Date: MARCH_2023	Date	Date	Date
Scale: 1/1250@A3			
Drawing No.: FS001			Revision