This map is reproduced from Ordnance Survey material with the permission of Ordnance Survey on behalf of the Controller of Her Majesty's Stationery Office © Crown copyright. Unauthorised reproduction infringes Crown copyright and may lead to prosecution or civil proceedings. Stockport Metropolitan Borough Council 100019571 2022

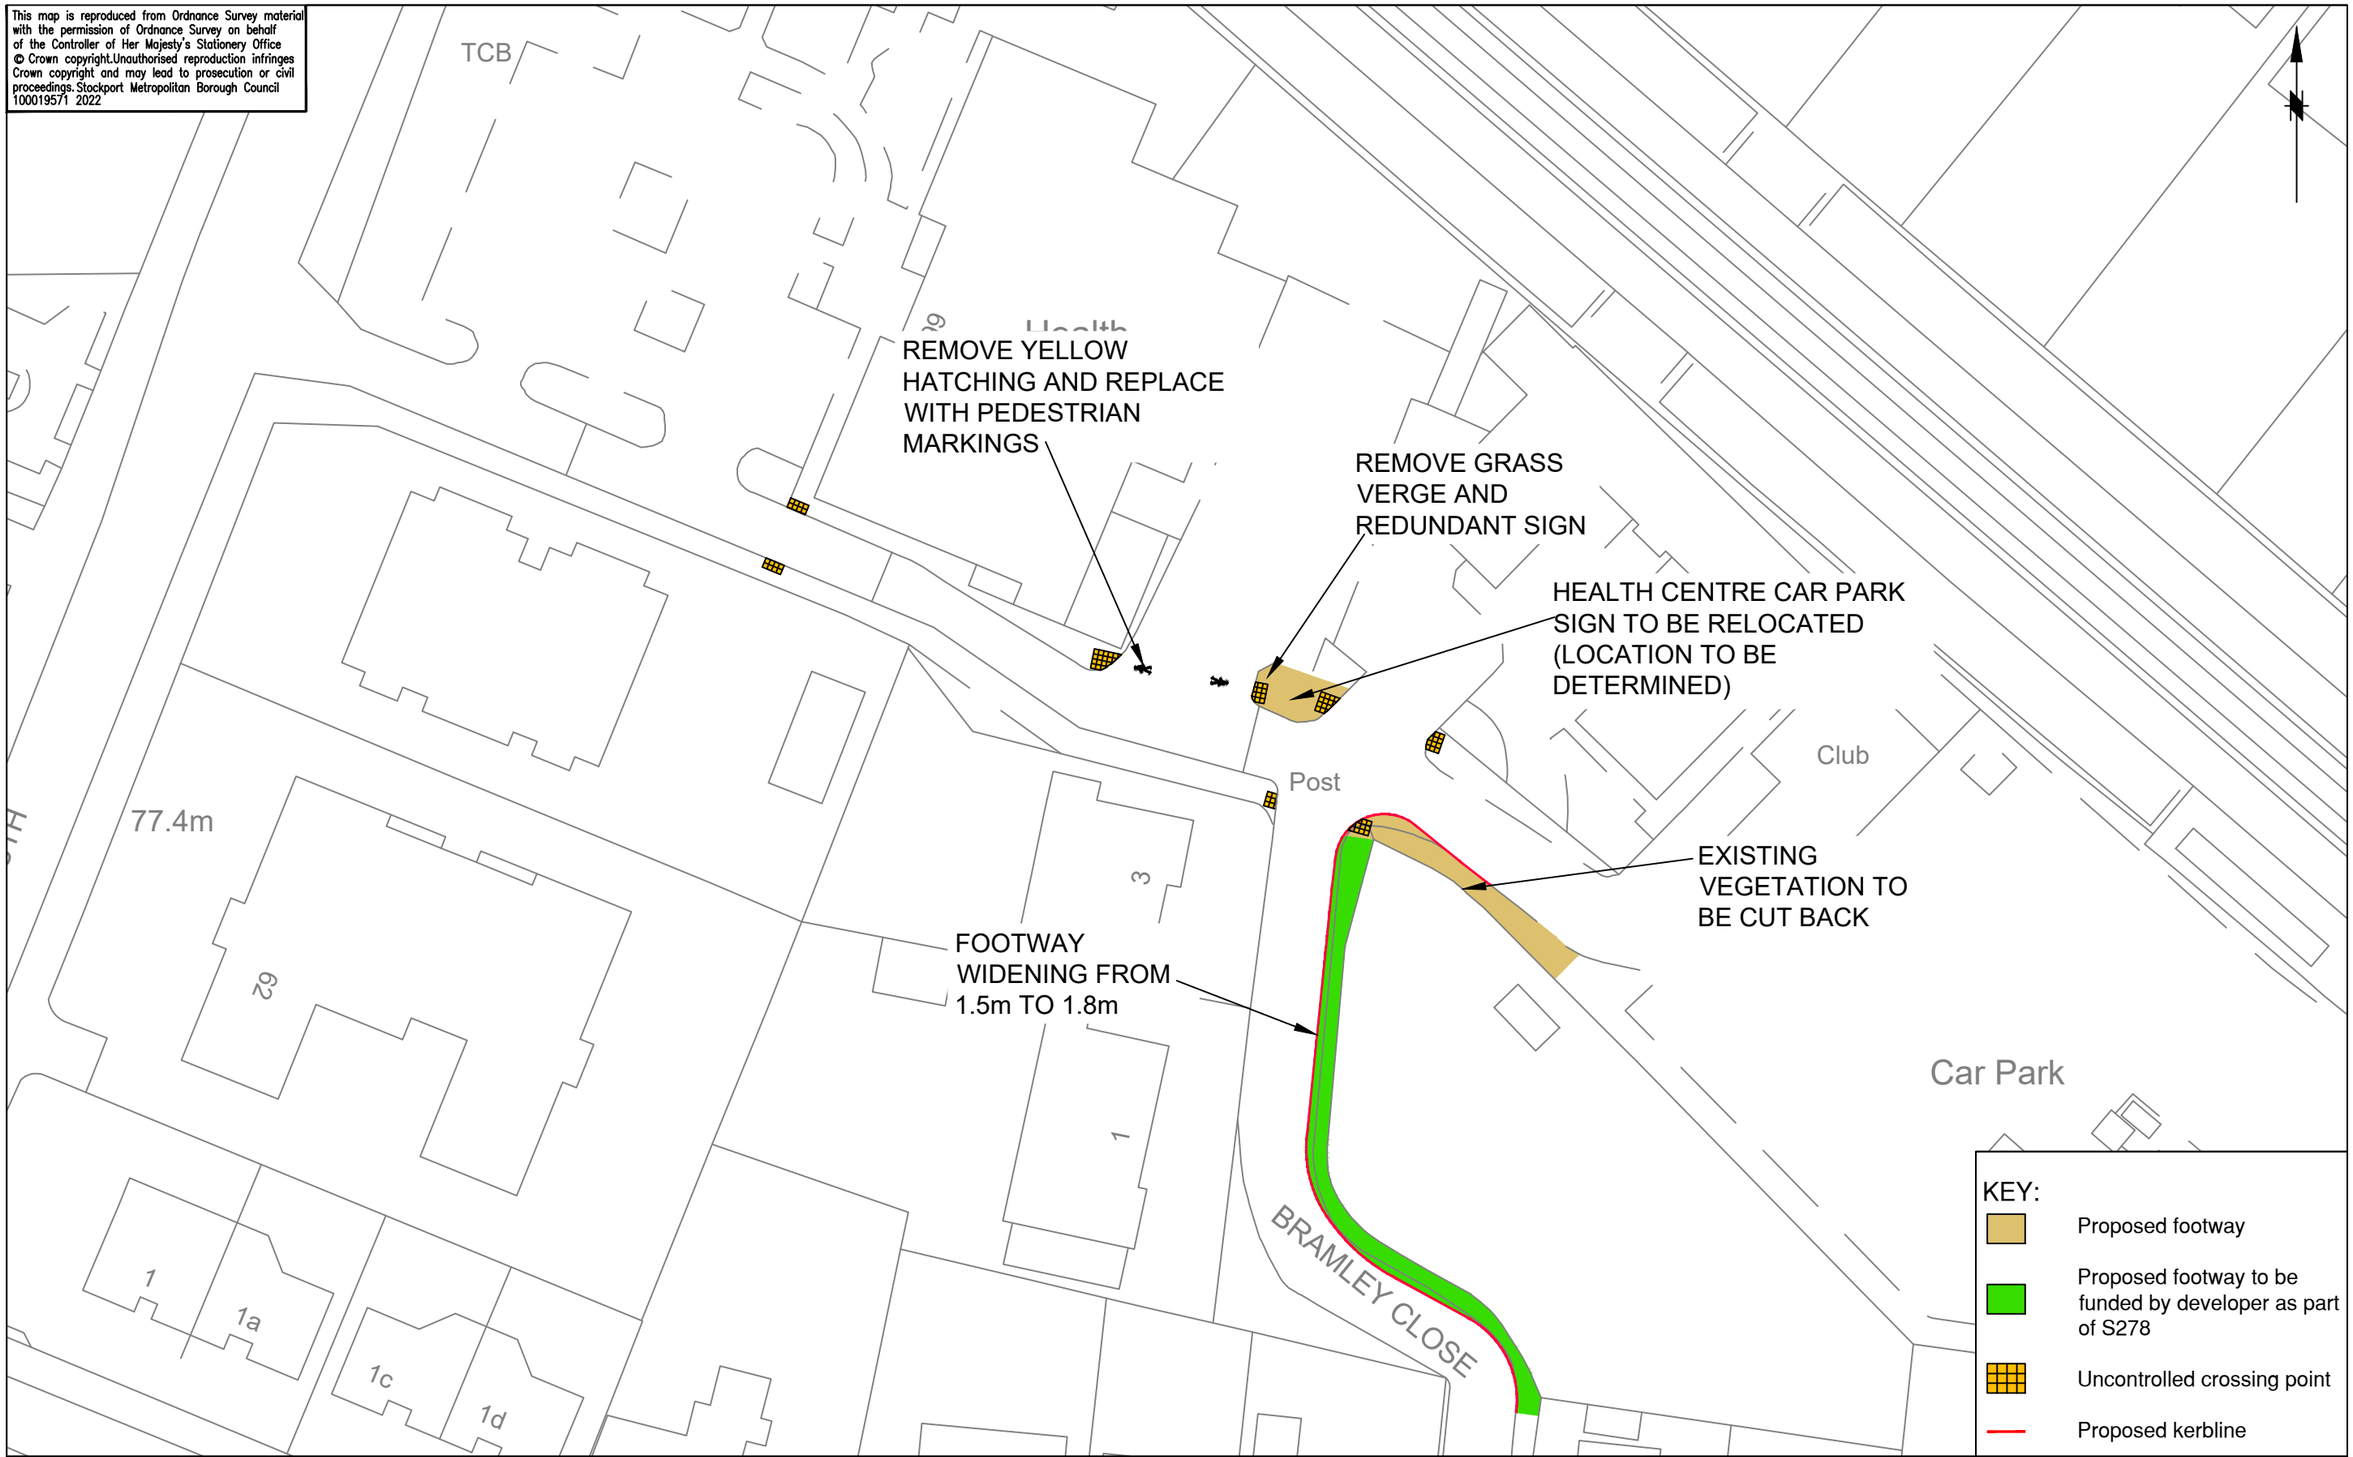


STOCKPORT
METROPOLITAN BOROUGH COUNCIL

HIGHWAYS AND TRANSPORTATION
STOPFORD HOUSE
STOCKPORT SK1 3XE
Tel : 0161 474

MARK GLYNN
DIRECTOR OF PLACE MANAGEMENT

AMENDMENTS

| DRAWN | CHECKED | DATE | No | AMENDMENT |
|---|---|---|---|---|
| | | | | |

JOB TITLE

BRAMLEY CLOSE, BRAMHALL

DRAWING TITLE

FOOTWAY DETAILS - OPTION 1

| Drawn | Engineer | Checked | Approved |
|---|---|---|---|
| RPO | NR | NR | EPS |
| Date 14/02/24 | Date | Date | Date |

Scale 1:250

Drawing No. NM1 / BRAMLEY CLOSE / 01

Revision