

EXISTING SITE LOCATION PLAN 1:1250

N

NOTES

- Design & drawings are copyright of Hive Architects Studio Ltd. and written permission must be obtained before duplication
- Do not scale from drawing or derive dimensions from digital forms
- All dimensions are to be checked before commencing work or placing orders
- Any discrepancy found between information herein and that given elsewhere or found on site shall be reported in writing to the architect immediately

Rev	Date	By	Note

Hive Architects Studio Ltd.
16 Westfield Drive
Knutsford
WA16 0BN
T: 01565 640982
E: info@hivearchitects.co.uk
Registered in England: 07931988

Project	Residential Development for Live In Developments at: 6 Kings Close, Bramhall, Stockport, SK7 3BN
Project Ref	052-01
Drawing Title	Existing Site Location Plan
Drawing no.	01
Scale	STATED @ A3
Date	06/10/14
Drawn	RM
Stage	Feasibility
Revision	



PROPOSED SITE LAYOUT PLAN 1 : 200

NOTES

- Design & drawings are copyright of Hive Architects Studio Ltd. and written permission must be obtained before duplication
- Do not scale from drawing or derive dimensions from digital forms
- All dimensions are to be checked before commencing work or placing orders
- Any discrepancy found between information herein and that given elsewhere or found on site shall be reported in writing to the architect immediately


Rev	Date	By	Note
I	31.1.20	DE	Garden hedge added
H	31.1.20	RM	Turning area updated
G	30.1.20	JC	Hatch amended
F	29.1.20	JC	Update as per comments
E	06.1.20	RM	Scheme redesigned
D	3.09.19	RM	New scheme
C	9.10.18	RM	Plot 2 bin store clarified
B	4.10.18	RM	Bin stores added
A	1.8.18	RM	Scheme & dwg nos revised

Hive Architects Studio Ltd.
Beck House, 77a King Street,
Knutsford, WA16 6DX
T: 01565 748050
E:hello@hivearchitects.co.uk
W: www.hivearchitects.co.uk
Registered in England: 07931988

Project	Residential Development at: 6 Kings Close, Bramhall, Stockport, SK7 3BN
Project Ref	052-01
Drawing Title	Proposed Site Layout Plan
Drawing no.	10
Scale	STATED @ A1
Date	25/08/17
Drawn	RM
Stage	Planning
Revision	I


NOTES

- Design & drawings are copyright of Hive Architects Studio Ltd. and written permission must be obtained before duplication
- Do not scale from drawing or derive dimensions from digital forms
- All dimensions are to be checked before commencing work or placing orders
- Any discrepancy found between information herein and that given elsewhere or found on site shall be reported in writing to the architect immediately

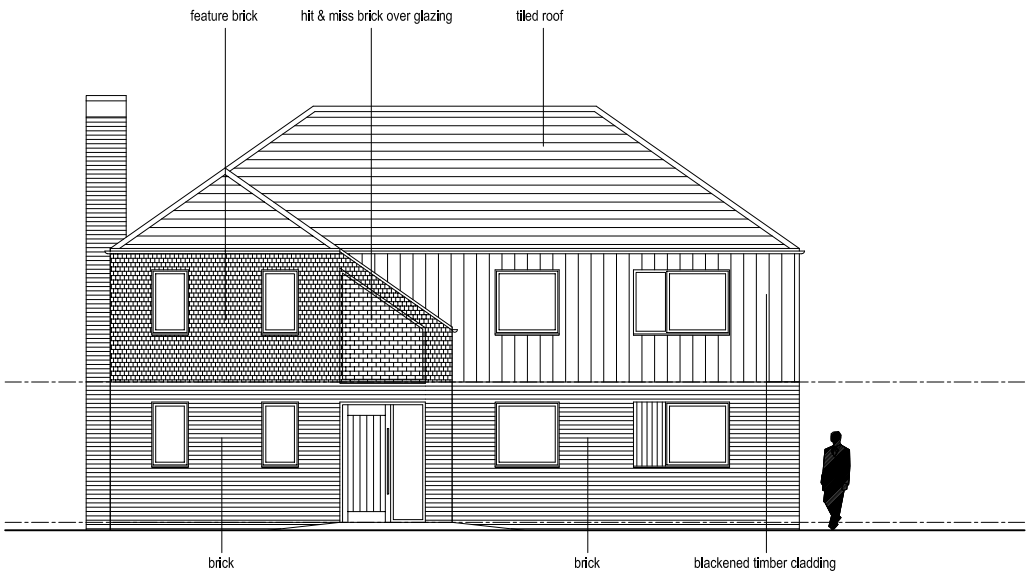


PROPOSED FRONT ELEVATION 1 : 50
HOUSE TYPE 1




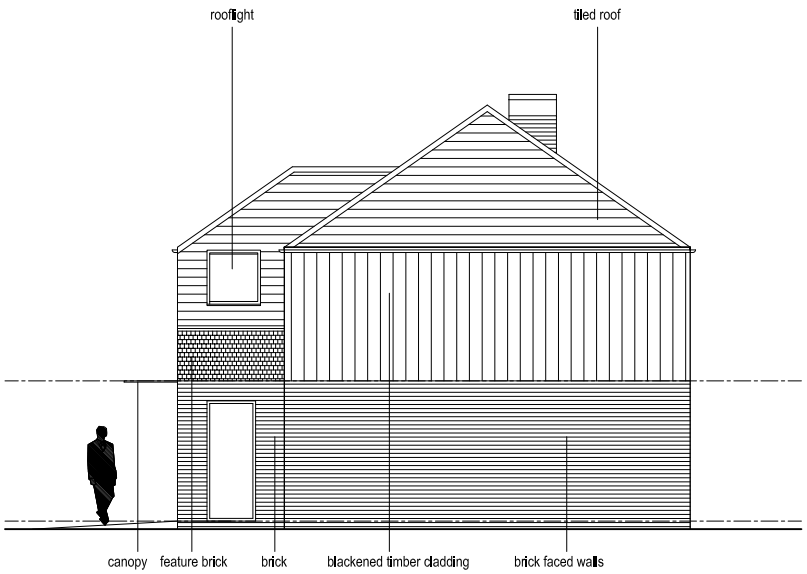

PROPOSED NORTH SIDE ELEVATION 1 : 50
HOUSE TYPE 1

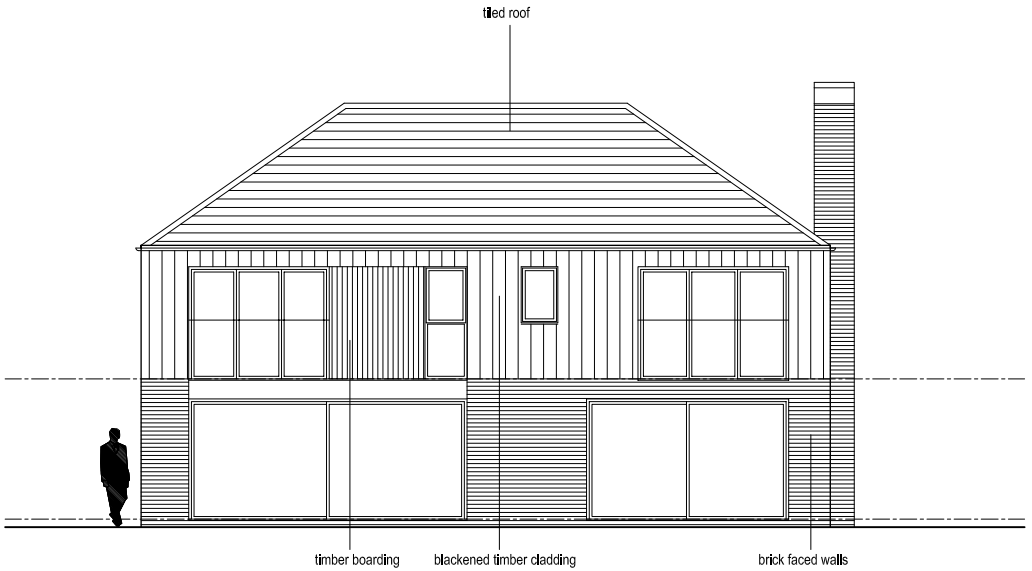

PROPOSED REAR ELEVATION 1 : 50
HOUSE TYPE 1

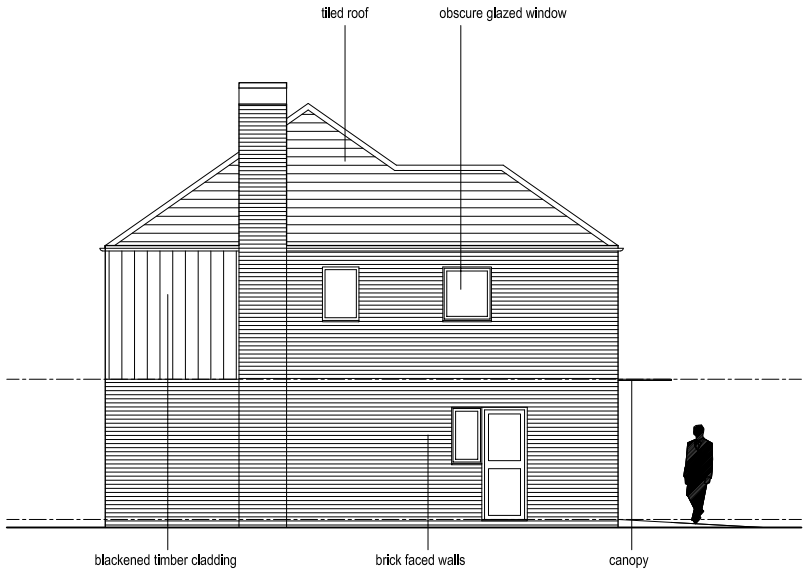

PROPOSED SOUTH SIDE ELEVATION 1 : 50
HOUSE TYPE 1

Rev	Date	By	Note
E	29.1.20	JC	Update as per comments
D	09.1.20	VG	Labels amended
C	06.1.20	VG	Scheme redesigned
B	10.9.19	RM	New scheme
A	1.8.18	RM	Scheme & dwg nos revised


Hive Architects Studio Ltd.
Beck House, 77a King Street,
Knutsford, WA16 6DX
T: 01565 748050
E:hello@hivearchitects.co.uk
W: www.hivearchitects.co.uk
Registered in England: 07931988

Project	Residential Development at: 6 Kings Close, Bramhall, Stockport, SK7 3BN
Project Ref	052-01
Drawing Title	Proposed House Type 1 Elevations
Drawing no.	13
Scale	STATED @ A1
Date	25/08/17
Drawn	RM
Stage	Planning
Revision	E


NOTES

- Design & drawings are copyright of Hive Architects Studio Ltd. and written permission must be obtained before duplication
- Do not scale from drawing or derive dimensions from digital forms
- All dimensions are to be checked before commencing work or placing orders
- Any discrepancy found between information herein and that given elsewhere or found on site shall be reported in writing to the architect immediately

0 1 2 3 4 5m

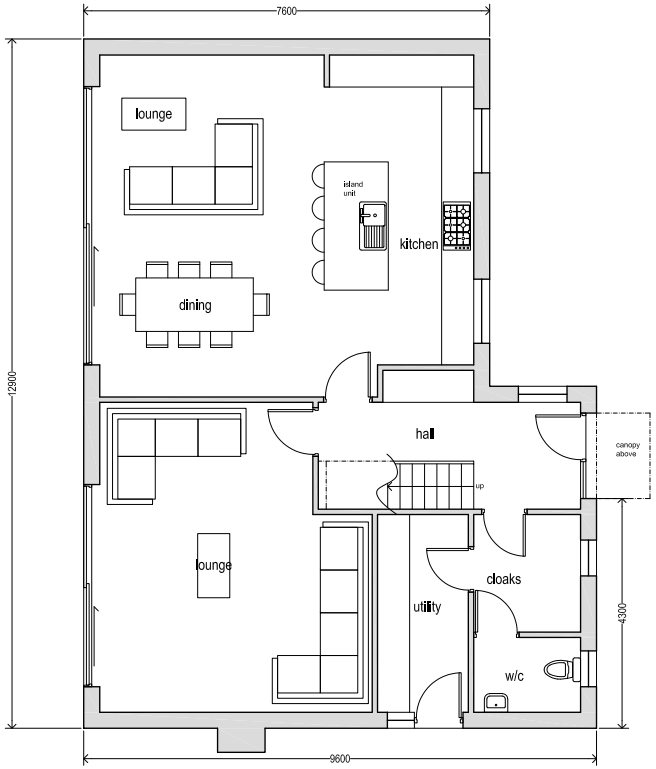

PROPOSED GROUND FLOOR PLAN 1 : 50
HOUSE TYPE 1

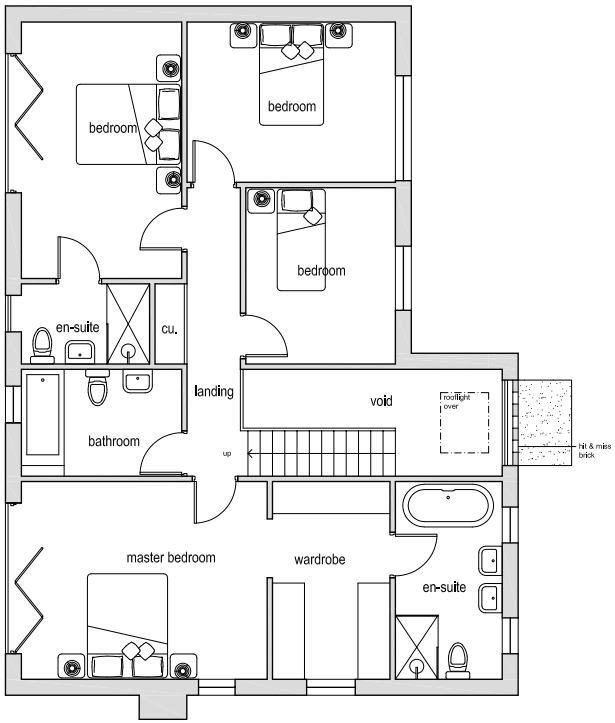

PROPOSED FIRST FLOOR PLAN 1 : 50
HOUSE TYPE 1


Rev	Date	By	Note
D	29.1.20	JC	Update as per comments
C	06.1.20	VG	Scheme redesigned
B	10.9.19	RM	New scheme
A	1.8.18	RM	Scheme & dwg nos revised

Hive Architects Studio Ltd.
Beck House, 77a King Street,
Knutsford, WA16 6DX
T: 01565 748050
E:hello@hivearchitects.co.uk
W: www.hivearchitects.co.uk
Registered in England: 07931988

Project	Residential Development at: 6 Kings Close, Bramhall, Stockport, SK7 3BN
Project Ref	052-01
Drawing Title	Proposed House Floor Plans
Drawing no.	11
Scale	STATED @ A1
Date	25/08/17
Drawn	RM
Stage	Planning
Revision	D


NOTES

- Design & drawings are copyright of Hive Architects Studio Ltd. and written permission must be obtained before duplication
- Do not scale from drawing or derive dimensions from digital forms
- All dimensions are to be checked before commencing work or placing orders
- Any discrepancy found between information herein and that given elsewhere or found on site shall be reported in writing to the architect immediately

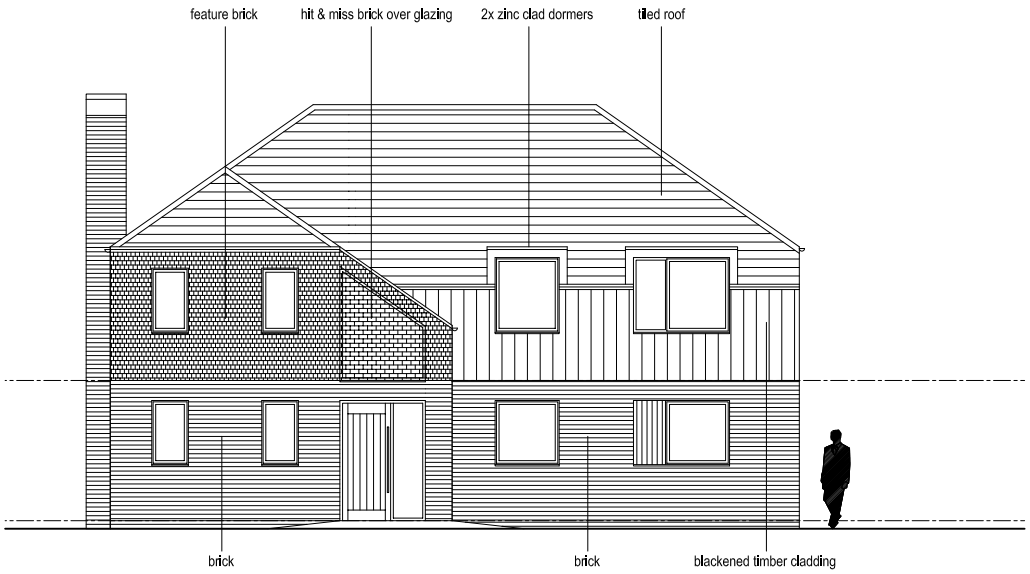


PROPOSED FRONT ELEVATION 1 : 50
HOUSE TYPE 2




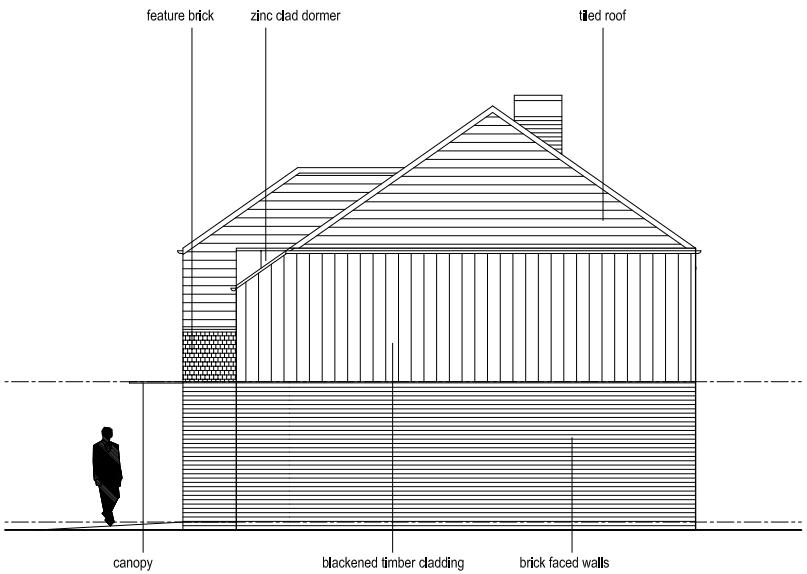

PROPOSED WEST SIDE ELEVATION 1 : 50
HOUSE TYPE 2

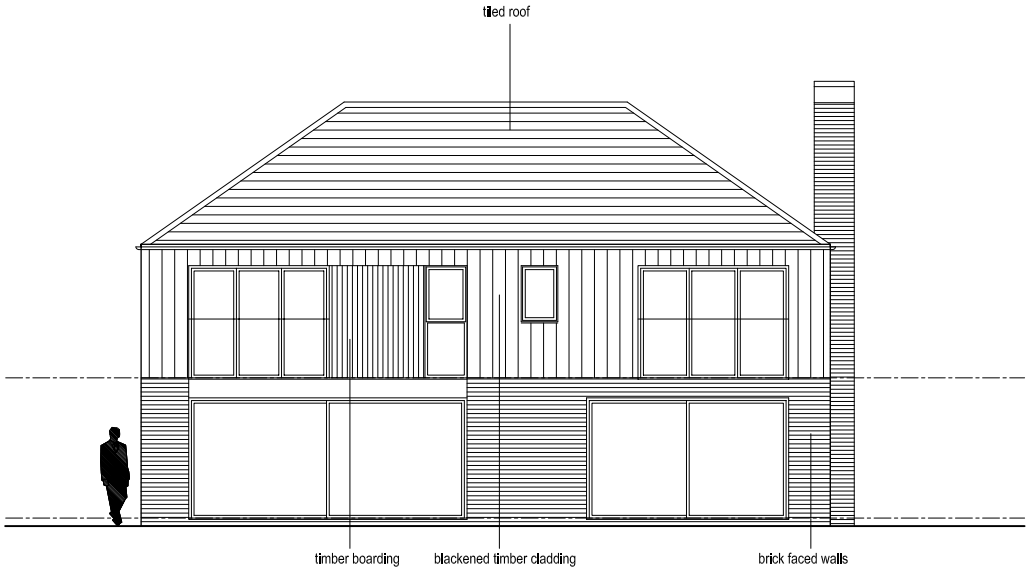

PROPOSED REAR ELEVATION 1 : 50
HOUSE TYPE 2

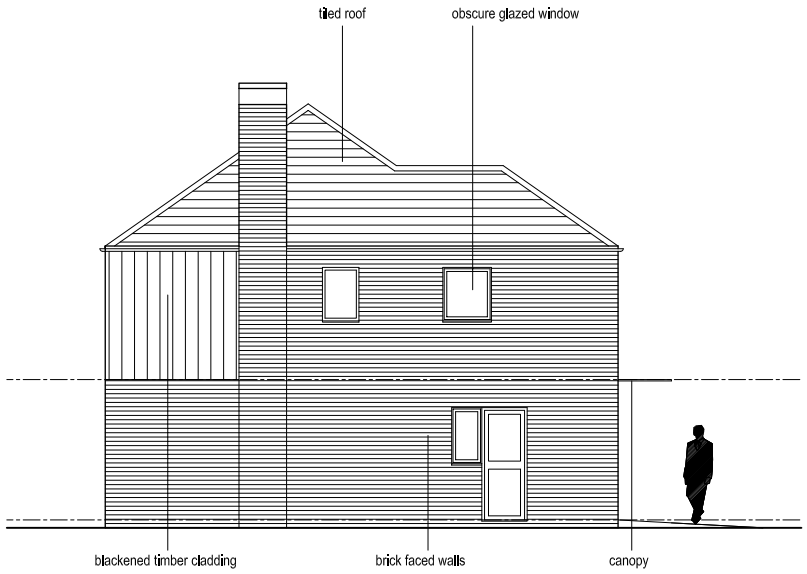

PROPOSED EAST SIDE ELEVATION 1 : 50
HOUSE TYPE 2

Rev	Date	By	Note
B	29.1.20	JC	Update as per comments
A	09.1.20	VG	Labels amended


Hive Architects Studio Ltd.
Beck House, 77a King Street,
Knutsford, WA16 6DX
T: 01565 748050
E:hello@hivearchitects.co.uk
W: www.hivearchitects.co.uk
Registered in England: 07931988

Project	Residential Development at: 6 Kings Close, Bramhall, Stockport, SK7 3BN
Project Ref	052-01
Drawing Title	Proposed House Type 2 Elevations
Drawing no.	14
Scale	STATED @ A1
Date	25/08/17
Drawn	RM
Stage	Planning
Revision	B


NOTES

- Design & drawings are copyright of Hive Architects Studio Ltd. and written permission must be obtained before duplication
- Do not scale from drawing or derive dimensions from digital forms
- All dimensions are to be checked before commencing work or placing orders
- Any discrepancy found between information herein and that given elsewhere or found on site shall be reported in writing to the architect immediately

0 1 2 3 4 5m

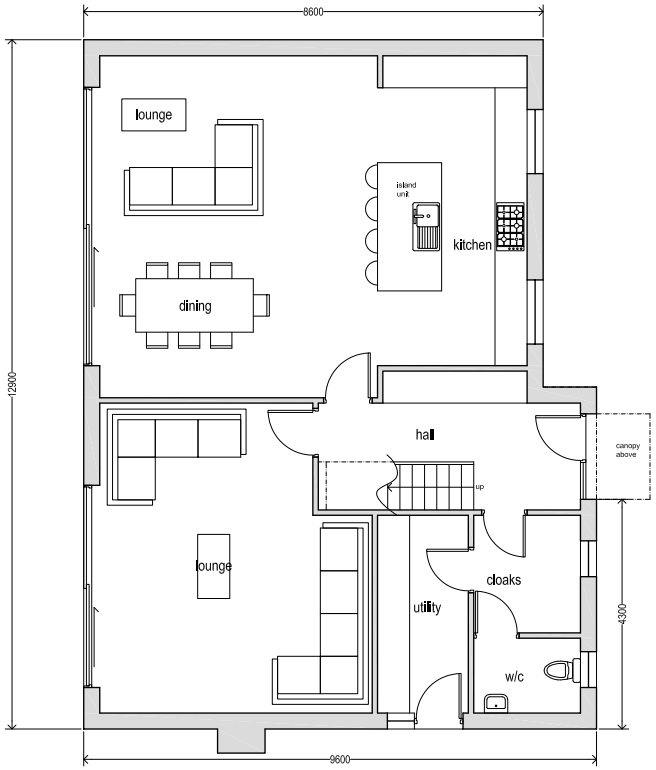

PROPOSED GROUND FLOOR PLAN 1 : 50
HOUSE TYPE 2

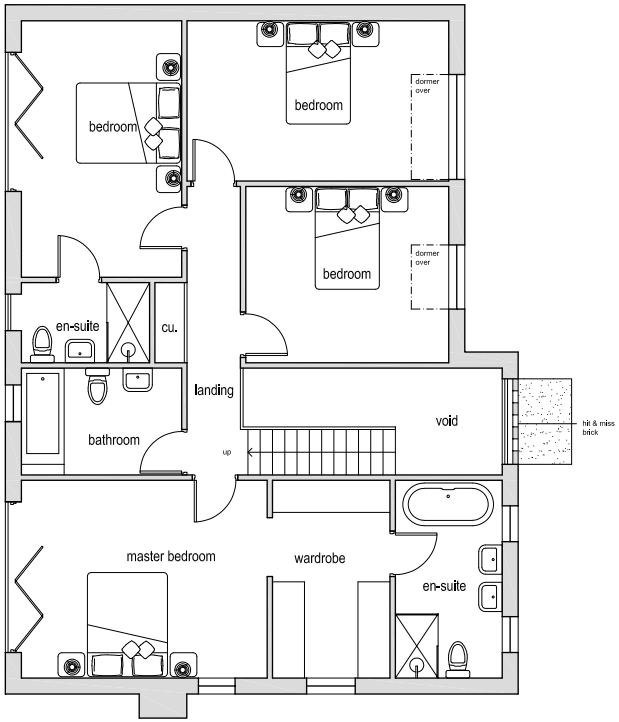

PROPOSED FIRST FLOOR PLAN 1 : 50
HOUSE TYPE 2

Rev	Date	By	Note
A	29.1.20	JC	Update as per comments

Hive Architects Studio Ltd.
Beck House, 77a Kling Street,
Knutsford, WA16 6DX
T: 01565 748050
E:hello@hivearchitects.co.uk
W: www.hivearchitects.co.uk
Registered in England: 07931988

Project	Residential Development at: 6 Kings Close, Bramhall, Stockport, SK7 3BN
Project Ref	052-01
Drawing Title	Proposed House Floor Plans
Drawing no.	12
Scale	STATED @ A1
Date	25/08/17
Drawn	RM
Stage	Planning
Revision	A












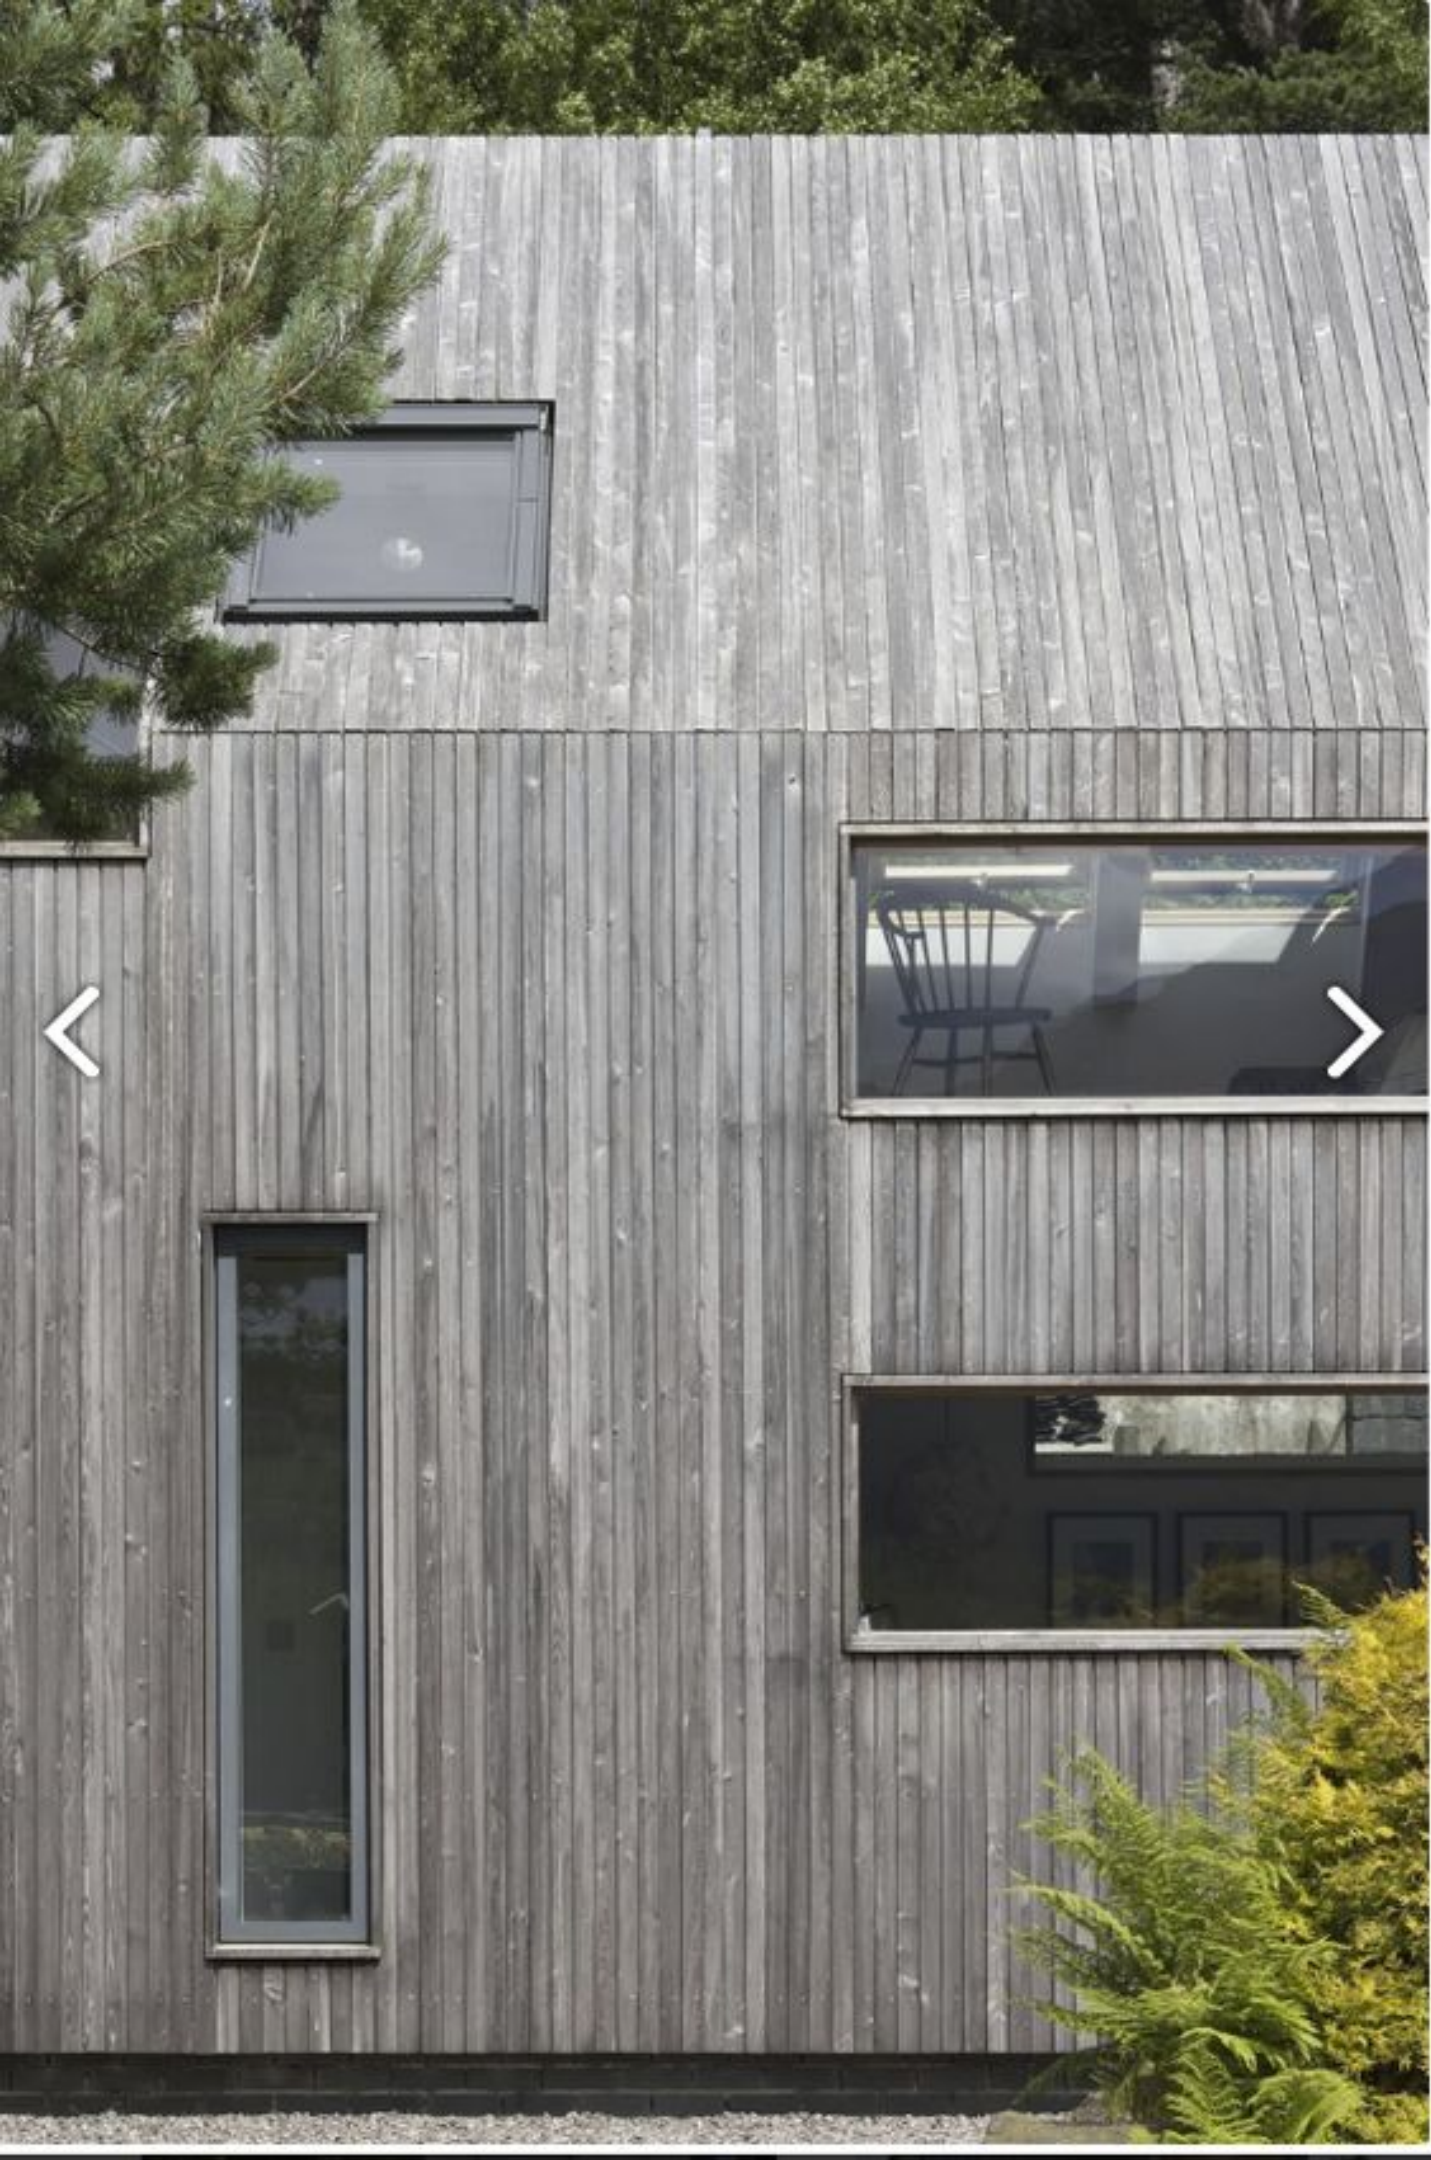

SILA A/B® RW014 cladding - Contemporary farmhouse, Lochaber | Paper Igloo Architecture & Design









PROPOSED SITE LAYOUT PLAN 1 : 500