



TPK12 - Site Plan
1:500

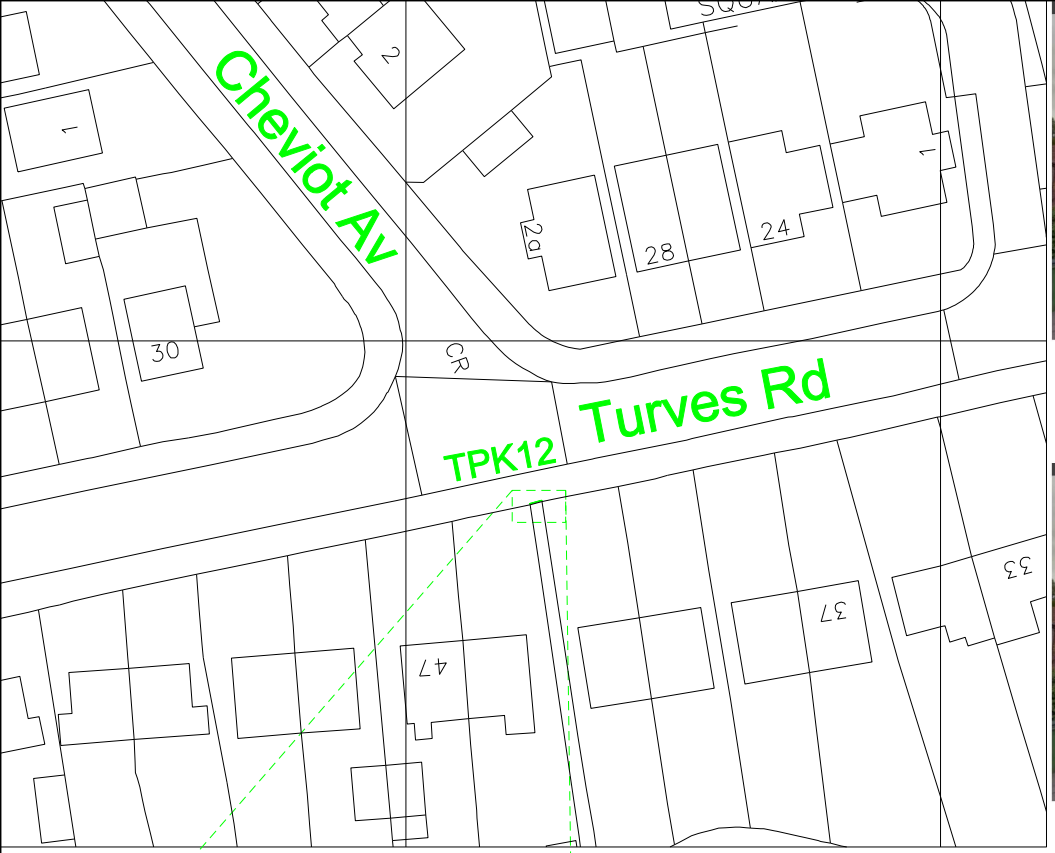


TPK12 - Plan
1:50

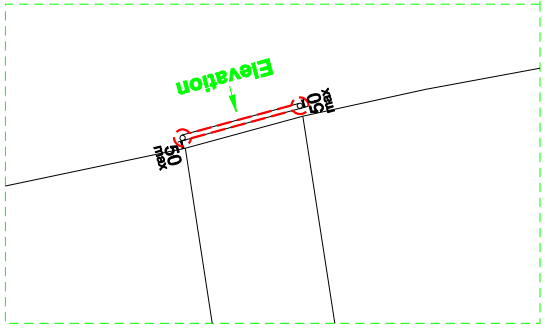


TPK12 - Existing



TPK12 - Proposed

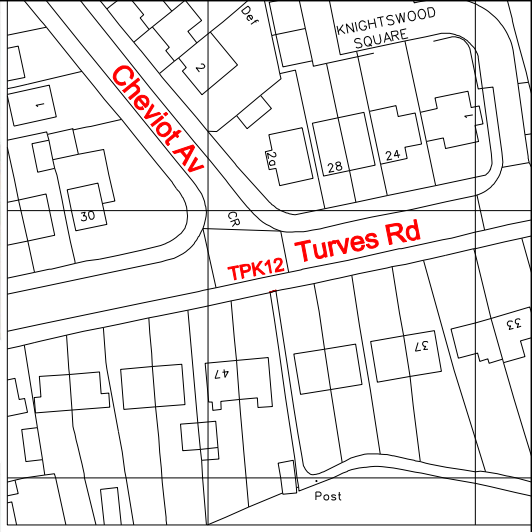

TPK12 - Location Plan
1:1000

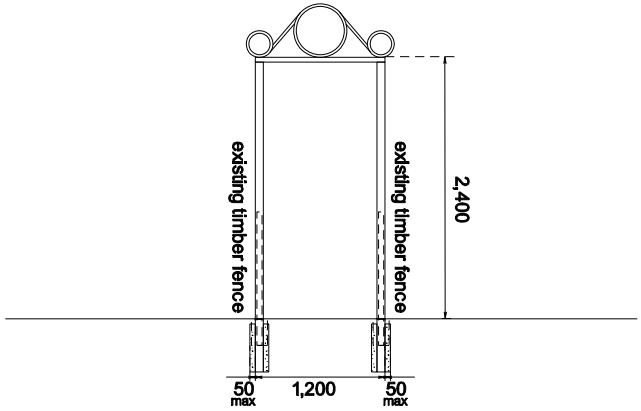

TPK12 - Elevation
1:50

1:1000 10,000

1:500 10,000

N

TPK12

TPK between 43 - 45 Turves Road
2400mm High by 75mm Dia -
Galvanised Steel posts
and wrought iron scrollwork atop
with Black Powder Coating

Cheadle and Gatley Eruv Committee

Erection of street furniture in 33 locations, including steel poles, clear nylon wire, arches and posts in association with an Eruv


TPK12

SCALE @ A3 NTS
DATE May 2017
PLANNING


© COPYRIGHT
The copyright in this drawing is vested in Yeshurun HC and no licence or assignment of any kind has been, or is, granted to any third party whether by provision of copies or originals of the drawings or otherwise unless otherwise agreed in writing.

DO NOT SCALE FROM THIS DRAWING
The contractor shall check and verify all dimensions on site and report any discrepancies in writing to Yeshurun HC before proceeding with work.

FOR ELECTRONIC DATA ISSUE
Electronic data / drawings are issued as "read only" and should not be interrogated for measurement. All dimensions and levels should be read, only from those values stated in text, on the drawing.

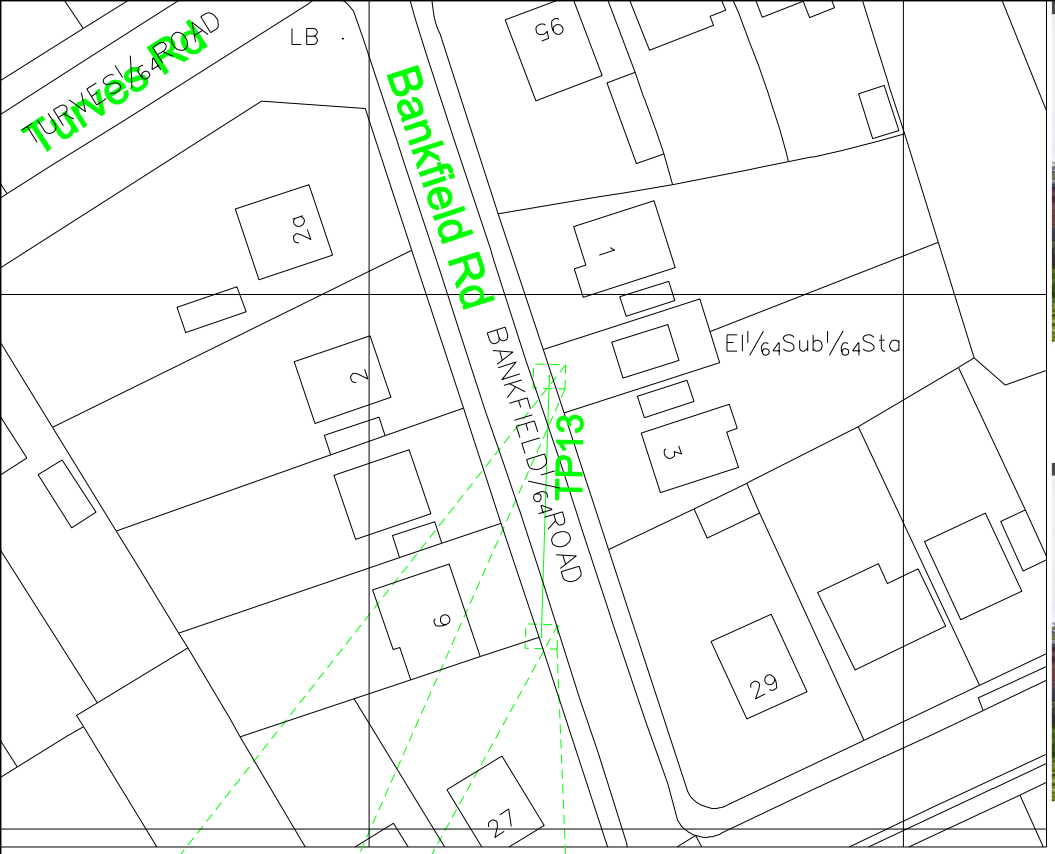

TP13 - Site Plan
1:500

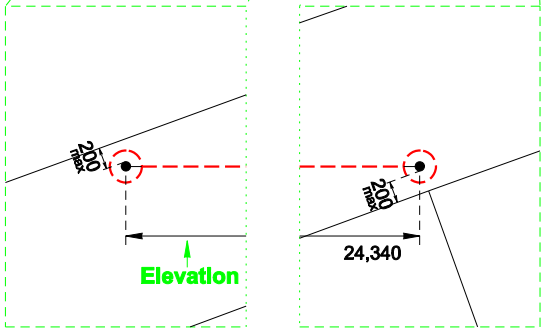


TP13 - Plan
1:50




TP13 - Existing




TP13 - Proposed

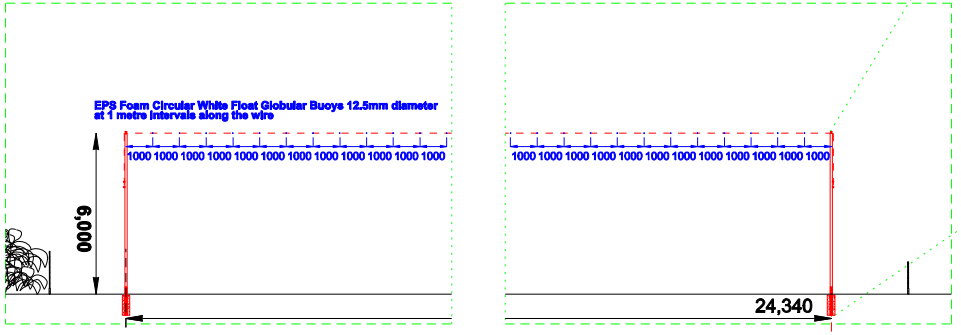

TP13 - Elevation
1:200

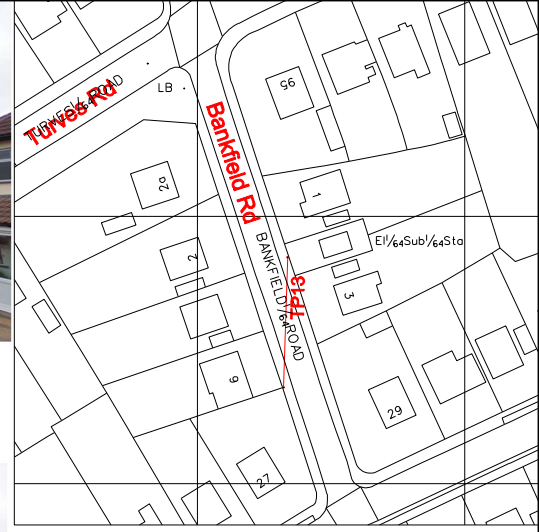

TP13 - Location Plan 1:1000

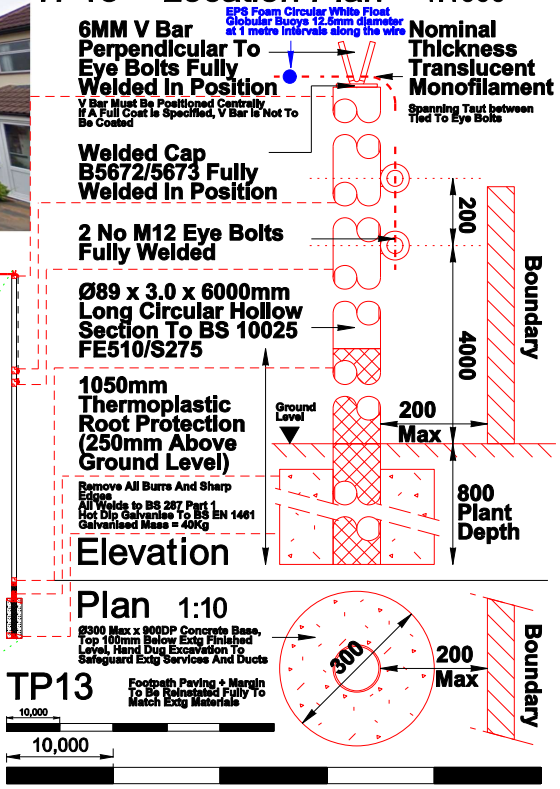


2 x 6m
89mm Dia - Galvanised steel post with wire Across Bankfield Road.

Cheadle and Gatley Eruv Committee

Erection of street furniture in 33 locations, including steel poles, clear nylon wire, arches and posts in association with an Eruv

TP13

SCALE @ A3 NTS DATE May 2017 PLANNING	© COPYRIGHT The copyright in this drawing is vested in Yeshurun HC and no licence or assignment of any kind has been, or is, granted to any third party whether by provision of copies or originals of the drawings or otherwise unless otherwise agreed in writing.	DO NOT SCALE FROM THIS DRAWING The contractor shall check and verify all dimensions on site and report any discrepancies in writing to Yeshurun HC before proceeding with work.	FOR ELECTRONIC DATA ISSUE Electronic data / drawings are issued as "read only" and should not be interrogated for measurment. All dimensions and levels should be read, only from those values stated in text, on the drawing.

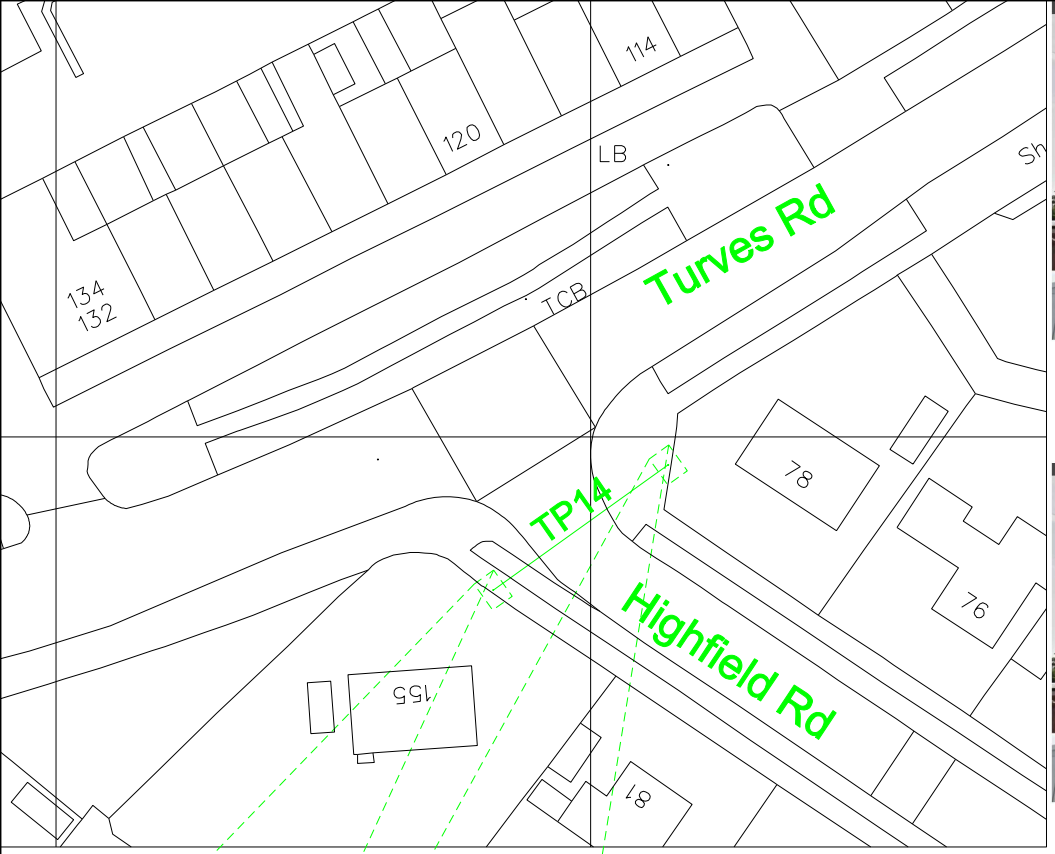


TP14 - Site Plan
1:500




TP14 - Existing




TP14 - Proposed

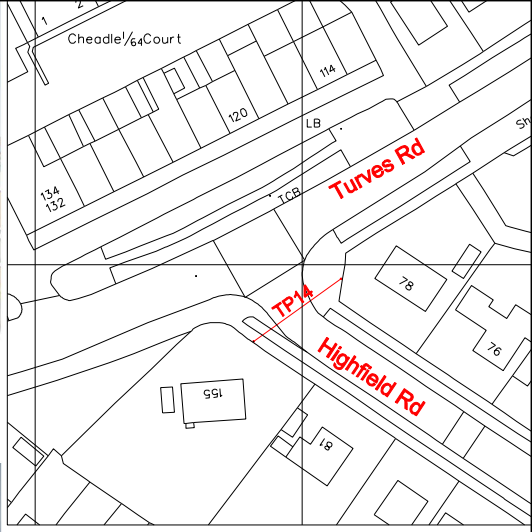


TP14 - Location Plan 1:1000

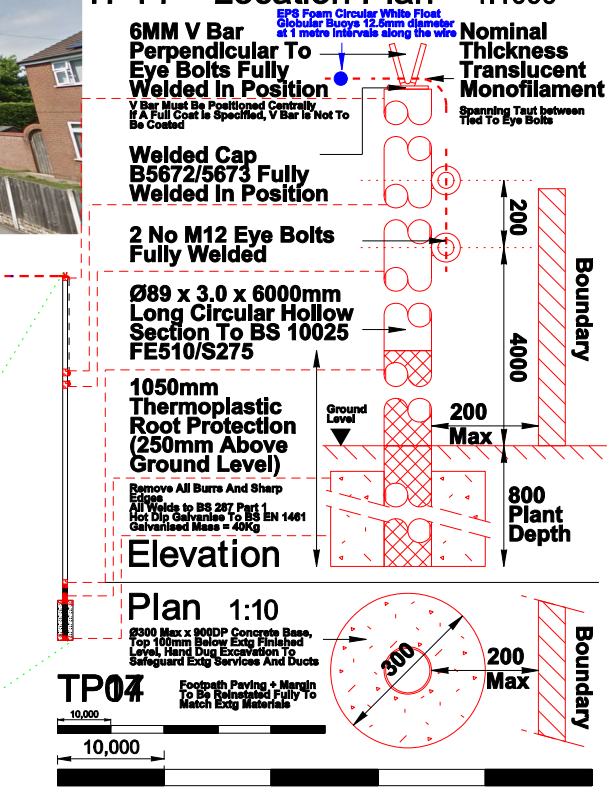


TP07

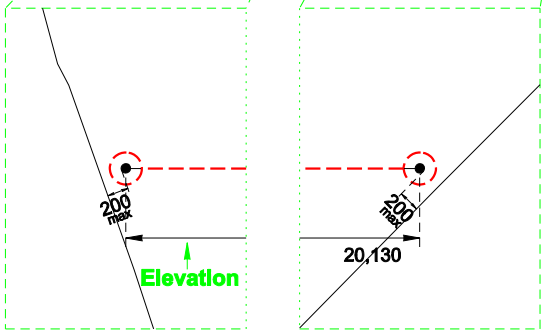

TP14 - Plan
1:50

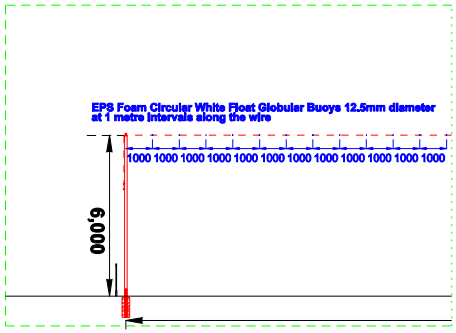

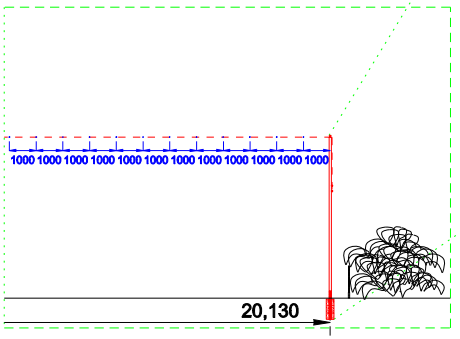

TP14 - Elevation
1:200

2 x 6m
89mm Dia - Galvanised steel post with wire Across Highfield Road.


N

Cheadle and Gatley Eruv Committee


Erection of street furniture in 33 locations, including steel poles, clear nylon wire, arches and posts in association with an Eruv

TP14


SCALE @ A3 NTS DATE May 2017 PLANNING	© COPYRIGHT The copyright in this drawing is vested in Yeshurun HC and no licence or assignment of any kind has been, or is, granted to any third party whether by provision of copies or originals of the drawings or otherwise unless otherwise agreed in writing.	DO NOT SCALE FROM THIS DRAWING The contractor shall check and verify all dimensions on site and report any discrepancies in writing to Yeshurun HC before proceeding with work.	FOR ELECTRONIC DATA ISSUE Electronic data / drawings are issued as "read only" and should not be interrogated for measurement. All dimensions and levels should be read, only from those values stated in text, on the drawing.

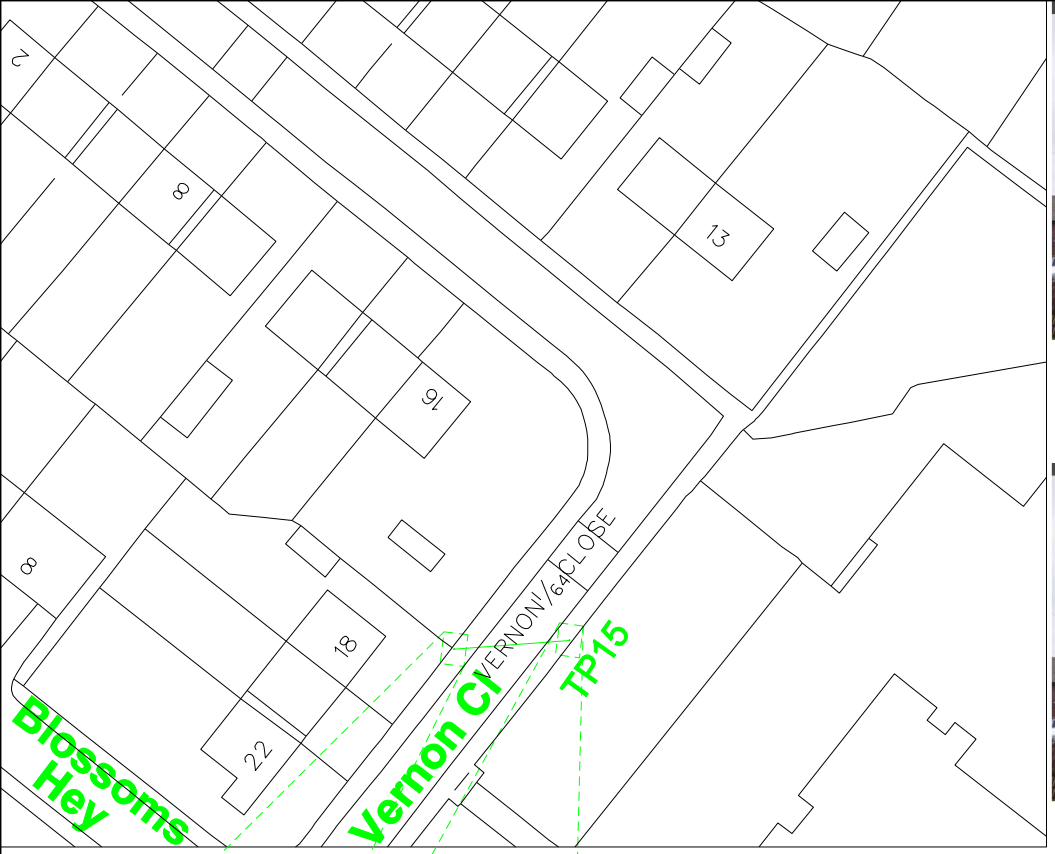

TP15 - Site Plan
1:500

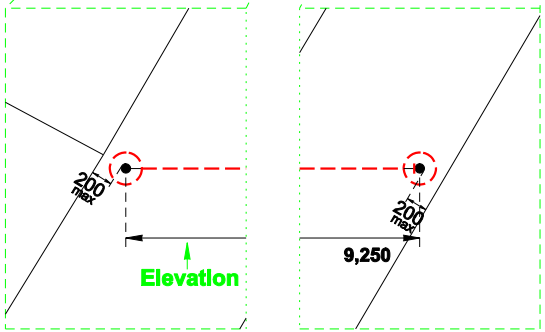

TP15 - Plan
1:50

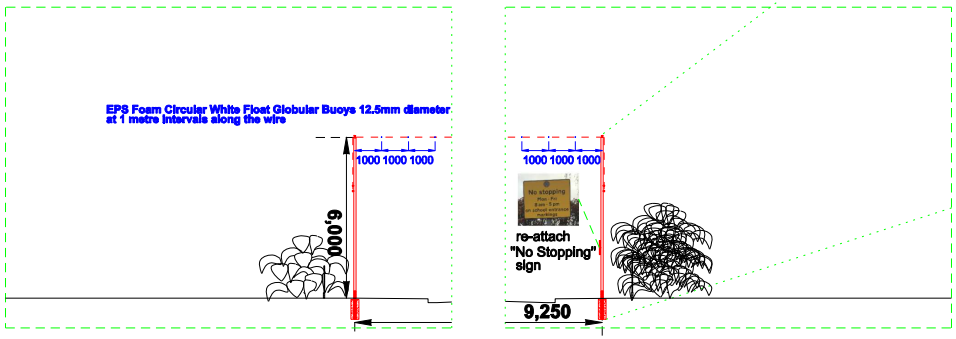


TP15 - Elevation
1:200




TP15 - Existing



TP15 - Proposed

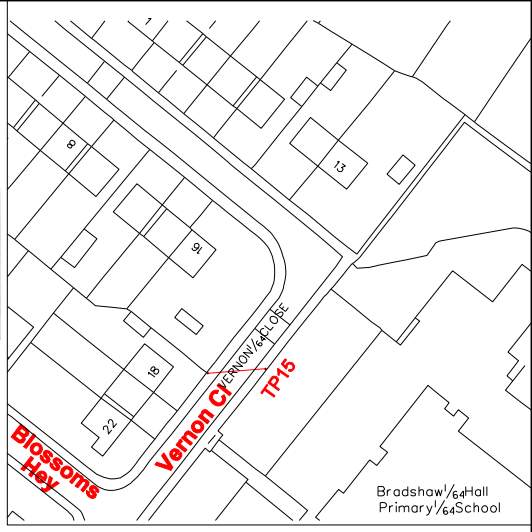

TP15 - Location Plan 1:1000

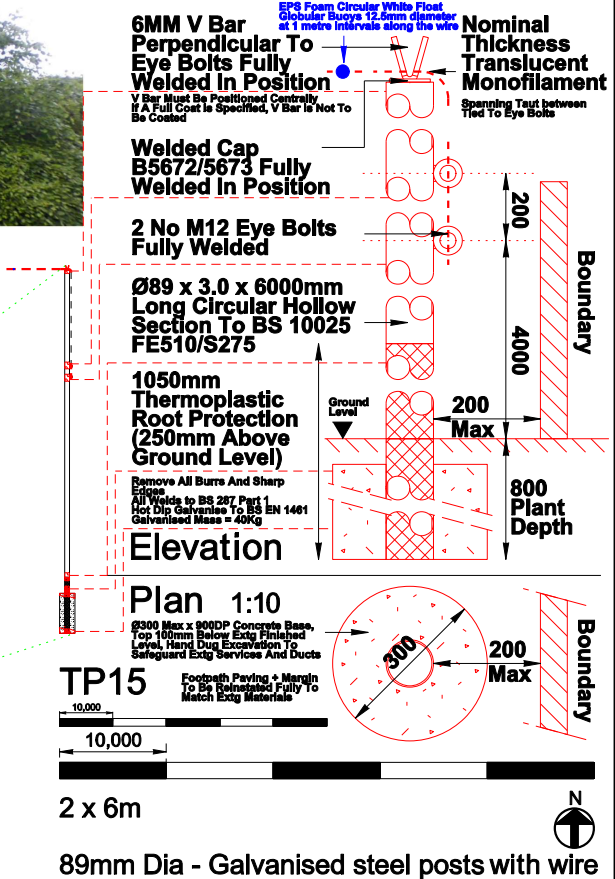

2 x 6m

N


89mm Dia - Galvanised steel posts with wire Across Vernon Cl. Replace "No Stopping" sign with new 6m column then re-attach sign

Cheadle and Gatley Eruv Committee

Erection of street furniture in 33 locations, including steel poles, clear nylon wire, arches and posts in association with an Eruv

TP15

SCALE @ A3 NTS DATE May 2017 PLANNING	© COPYRIGHT The copyright in this drawing is vested in Yeshurun HC and no licence or assignment of any kind has been, or is, granted to any third party whether by provision of copies or originals of the drawings or otherwise unless otherwise agreed in writing.	DO NOT SCALE FROM THIS DRAWING The contractor shall check and verify all dimensions on site and report any discrepancies in writing to Yeshurun HC before proceeding with work.	FOR ELECTRONIC DATA ISSUE Electronic data / drawings are issued as "read only" and should not be interrogated for measurment. All dimensions and levels should be read, only from those values stated in text, on the drawing.

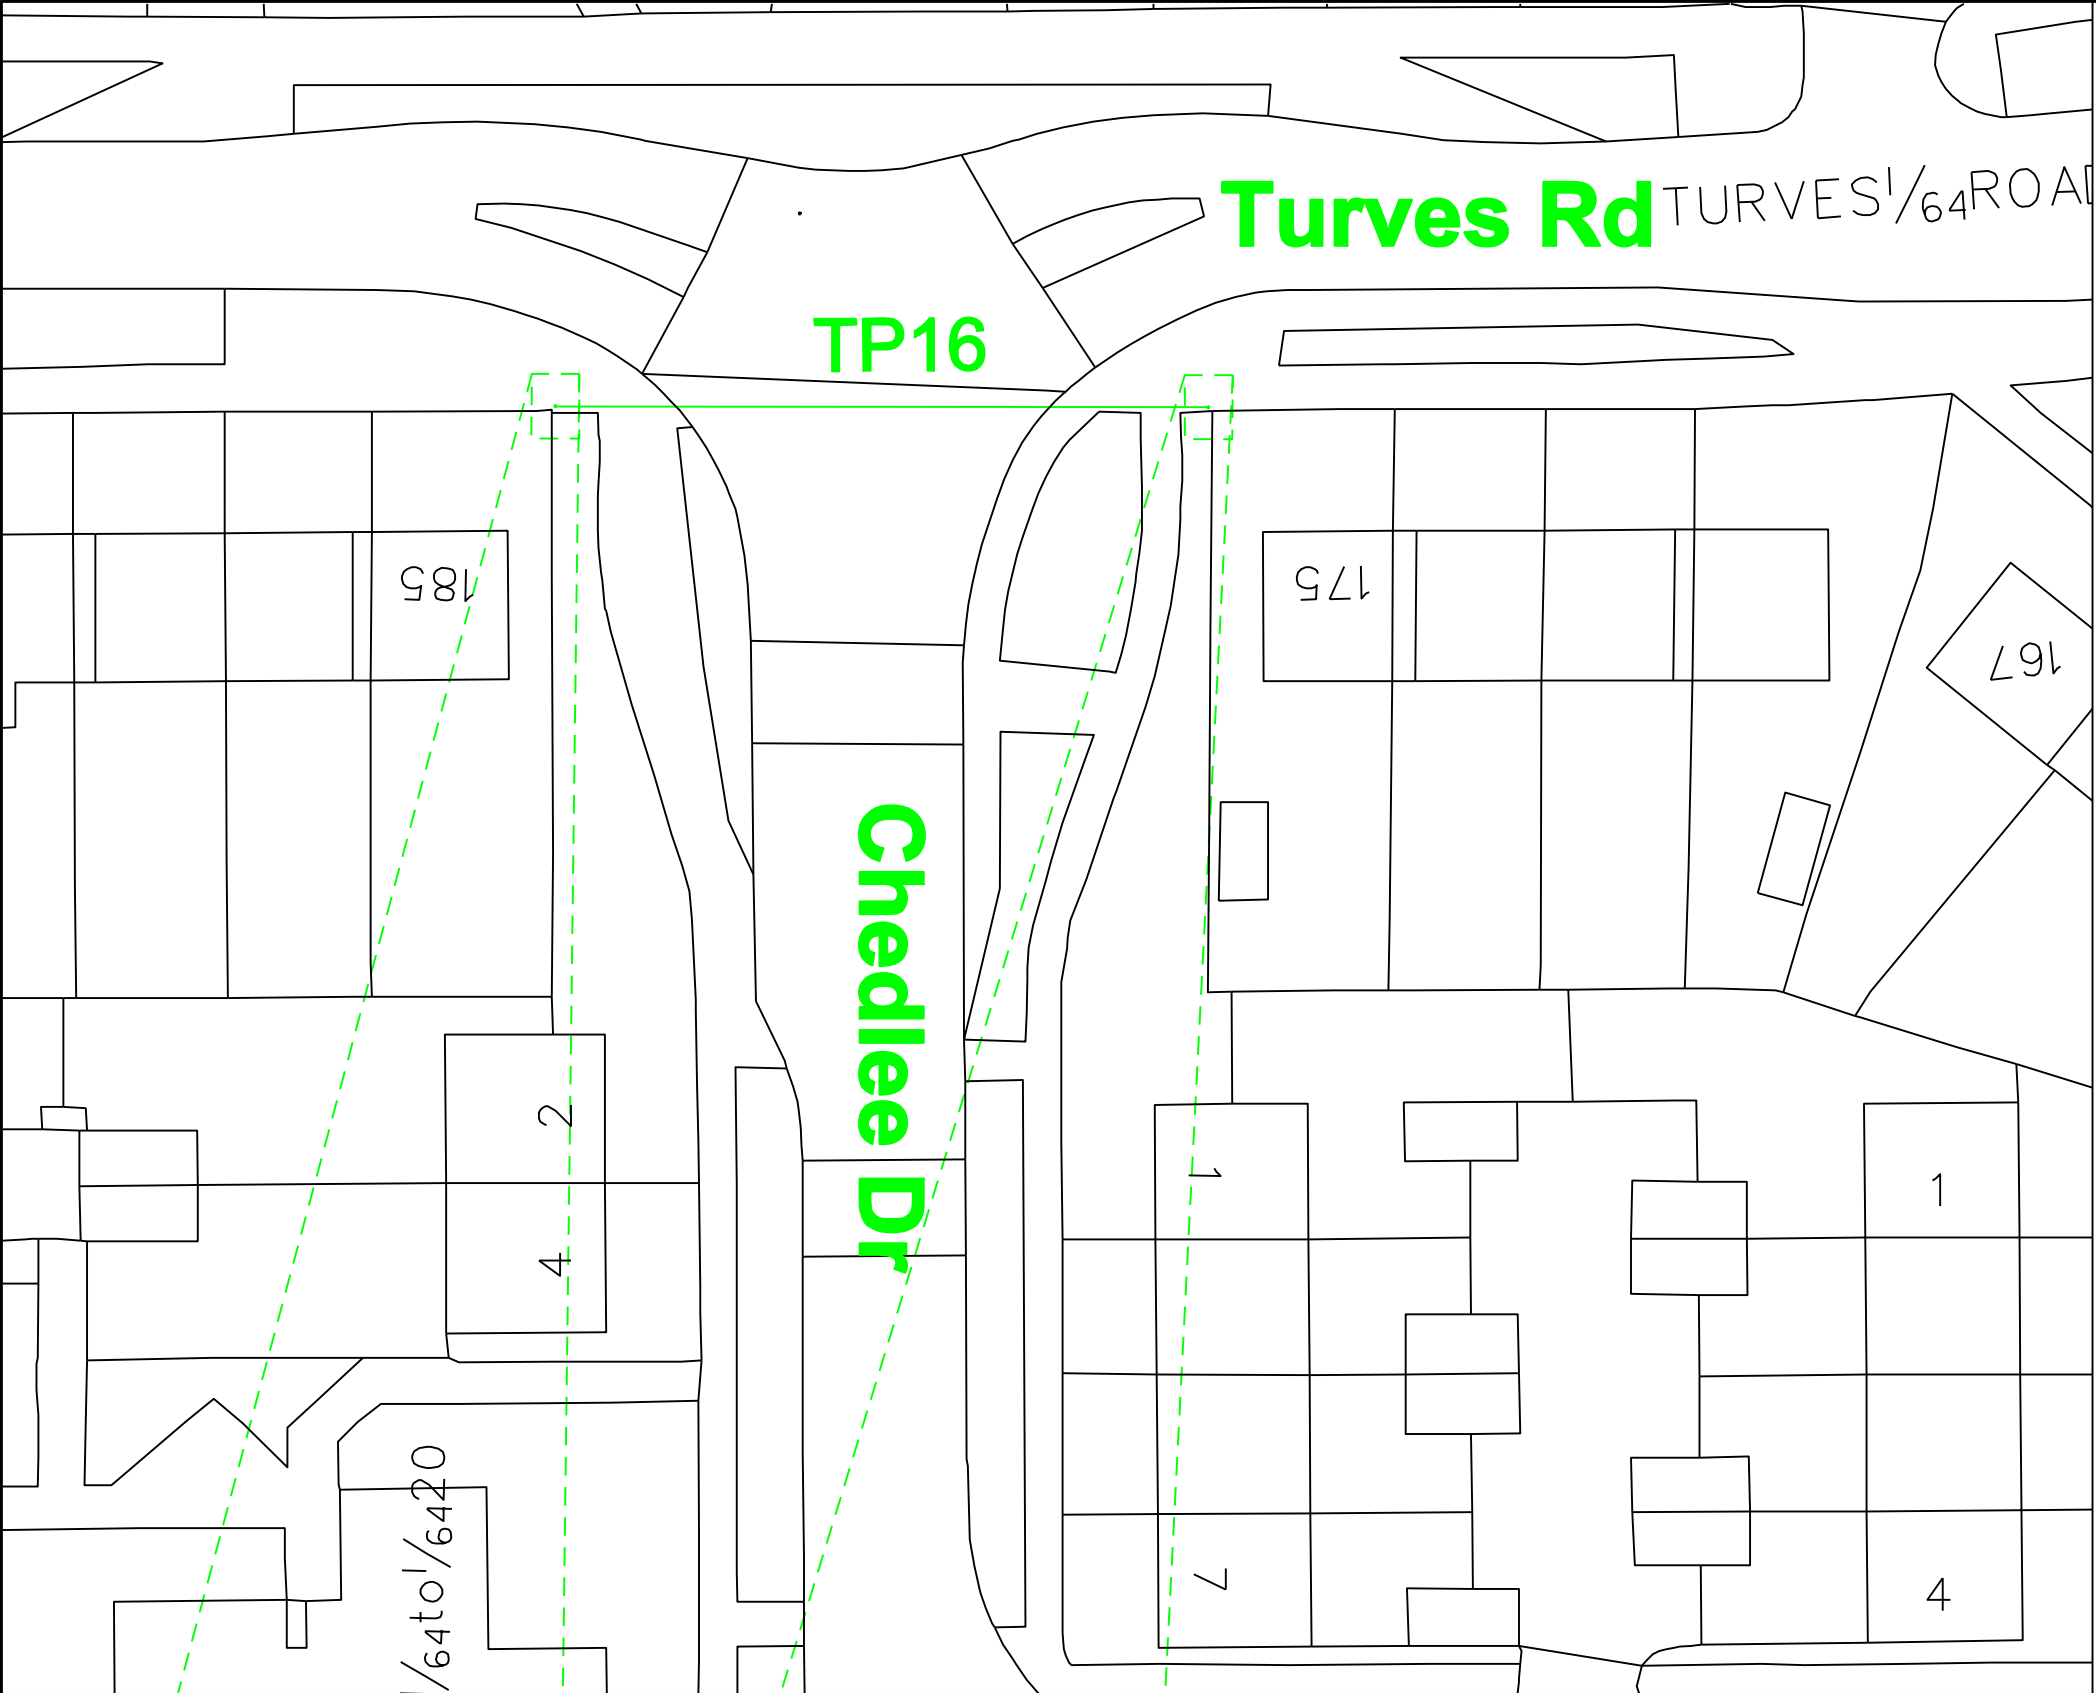


TP16 - Site Plan
1:500




TP16 - Existing



TP16 - Proposed

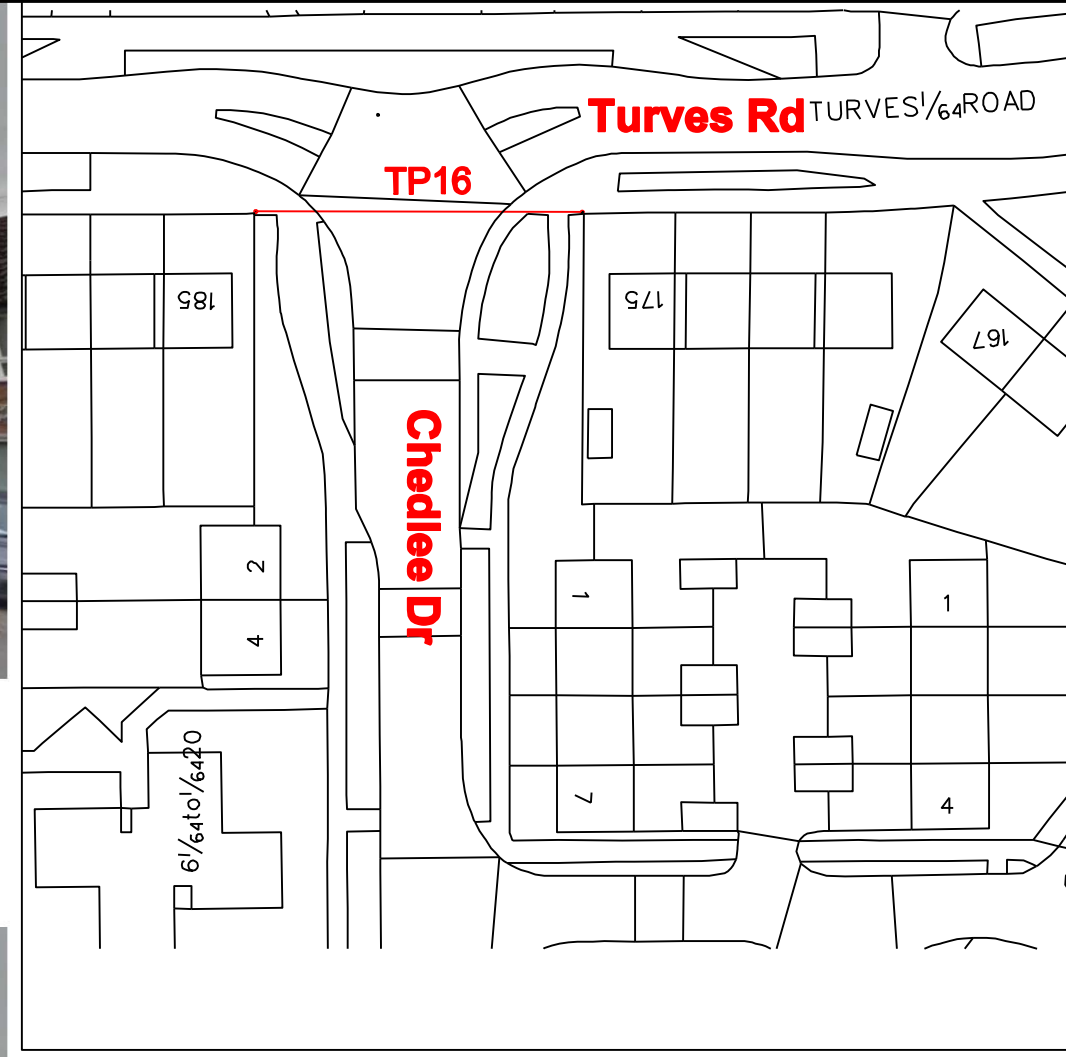


TP16 - Location Plan 1:1000

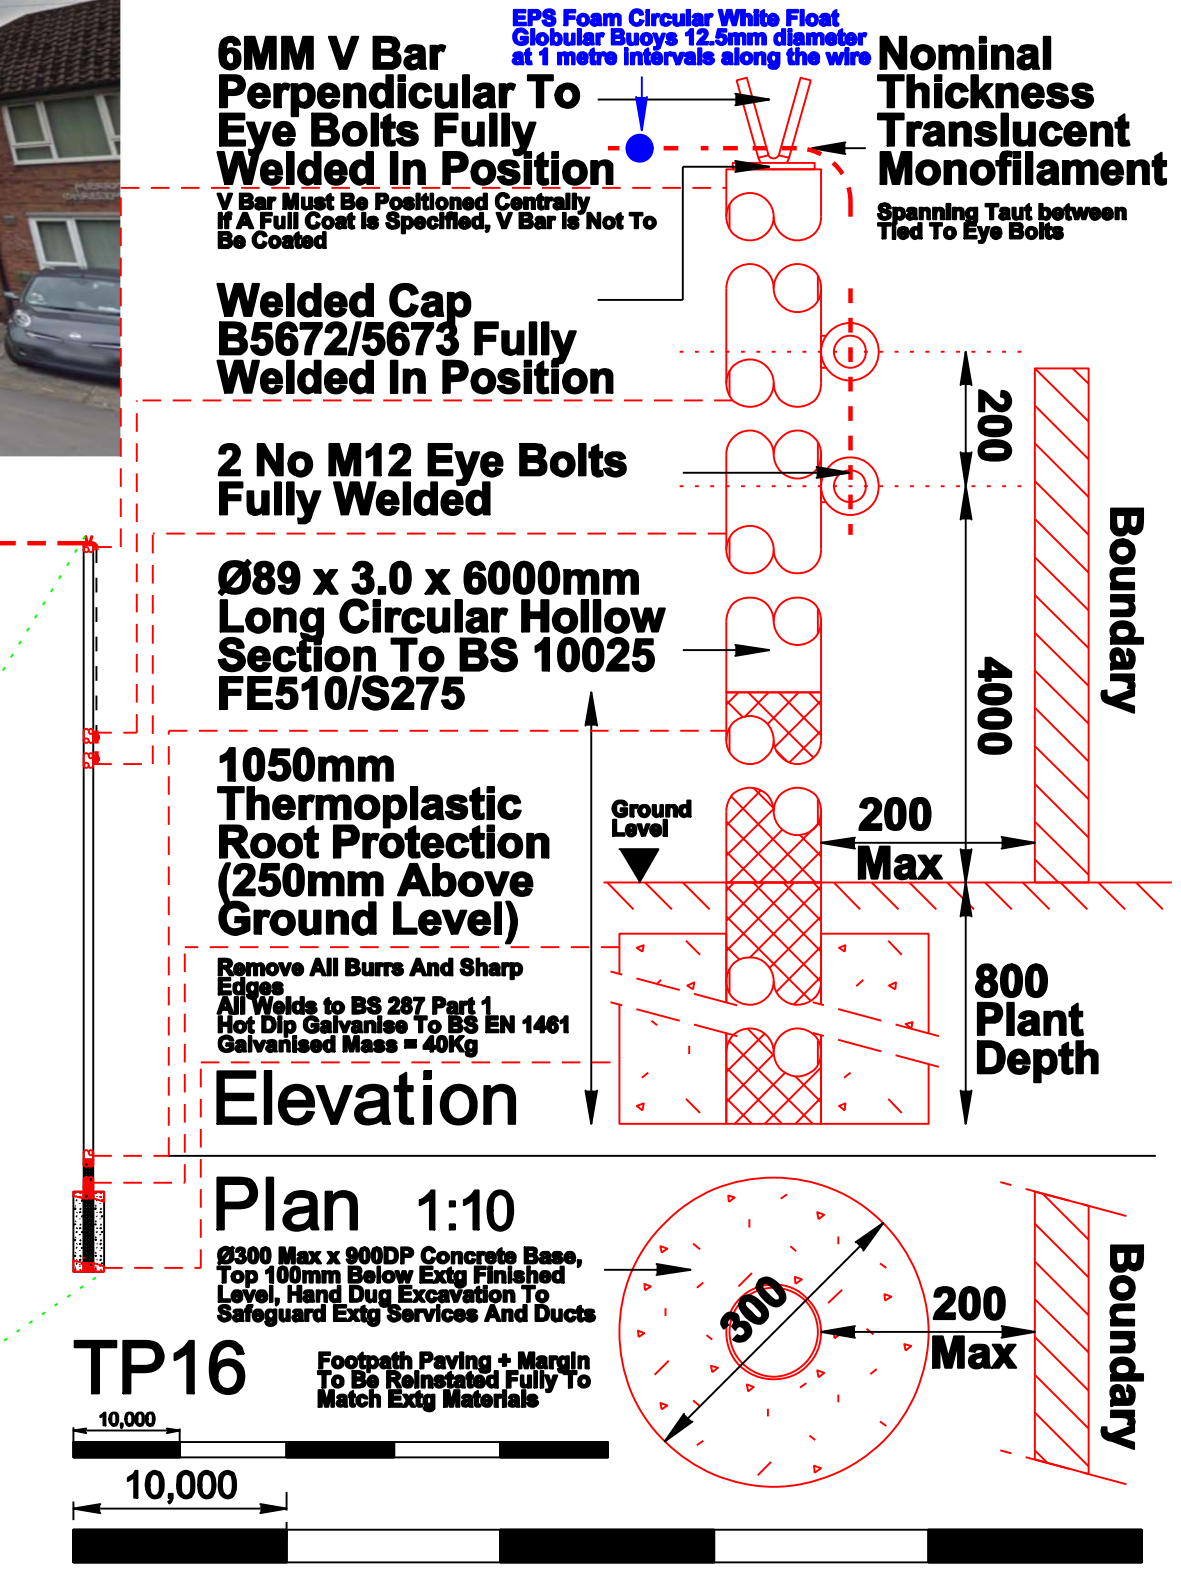


2 x 6m

89mm Dia - Galvanised steel post

with wire Across Chedlee Drive

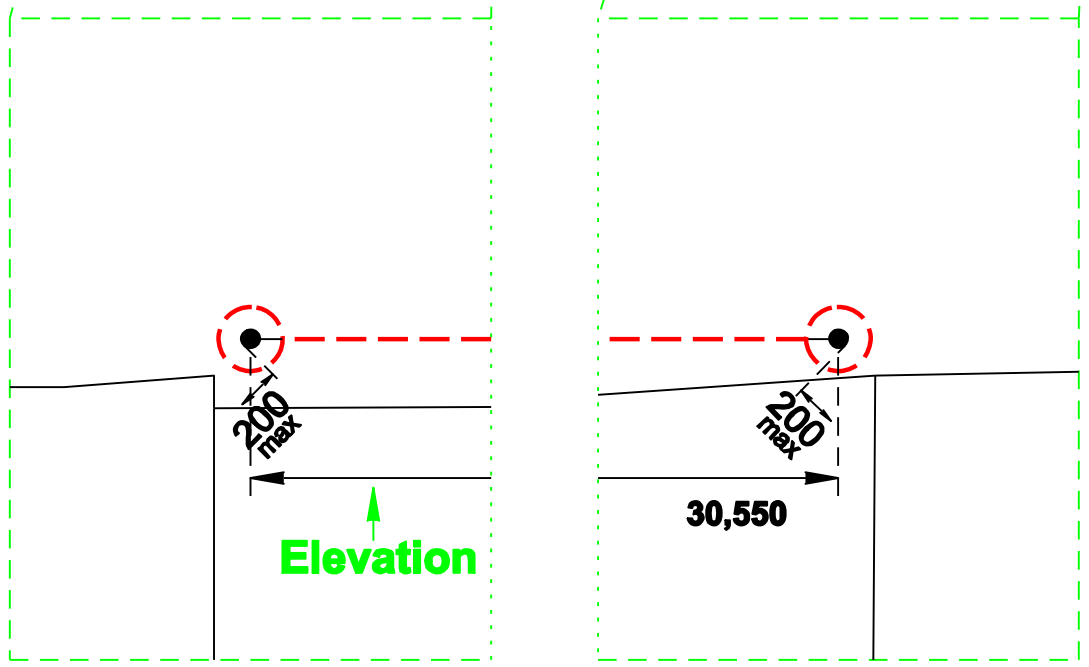

TP16 - Plan
1:50

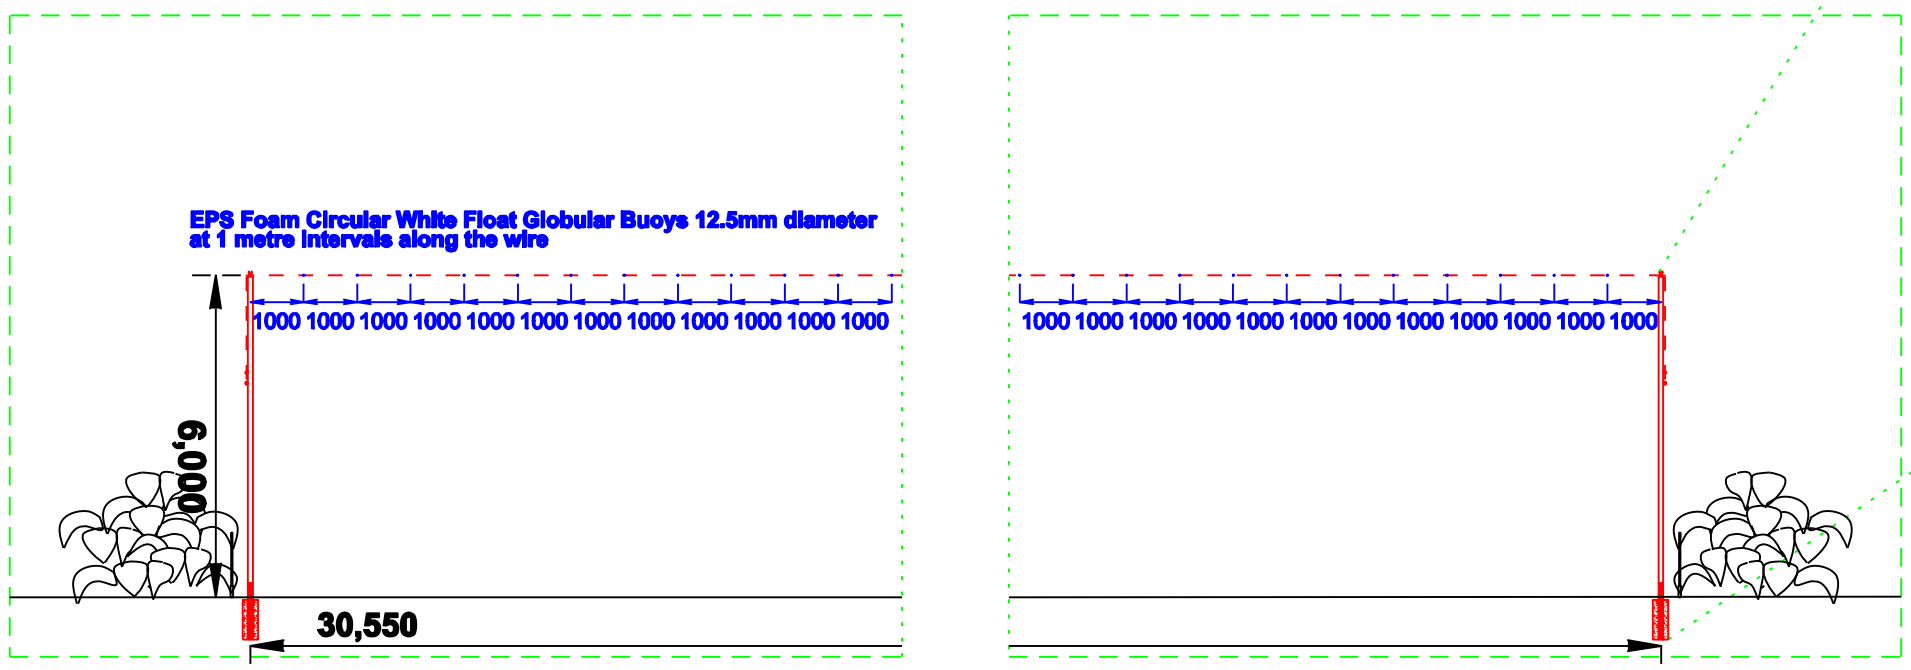

TP16 - Elevation
1:200

Cheadle and Gatley Eruv Committee

Erection of street furniture in 33 locations, including steel poles, clear nylon wire, arches and posts in association with an Eruv


TP16

SCALE @ A3	NTS
DATE	May 2017
PLANNING	

© COPYRIGHT
The copyright in this drawing is vested in Yeshurun HC and no licence or assignment of any kind has been, or is, granted to any third party whether by provision of copies or originals of the drawings or otherwise unless otherwise agreed in writing.

DO NOT SCALE FROM THIS DRAWING
The contractor shall check and verify all dimensions on site and report any discrepancies in writing to Yeshurun HC before proceeding with work.

FOR ELECTRONIC DATA ISSUE
Electronic data / drawings are issued as "read only" and should not be interrogated for measurement. All dimensions and levels should be read, only from those values stated in text, on the drawing.

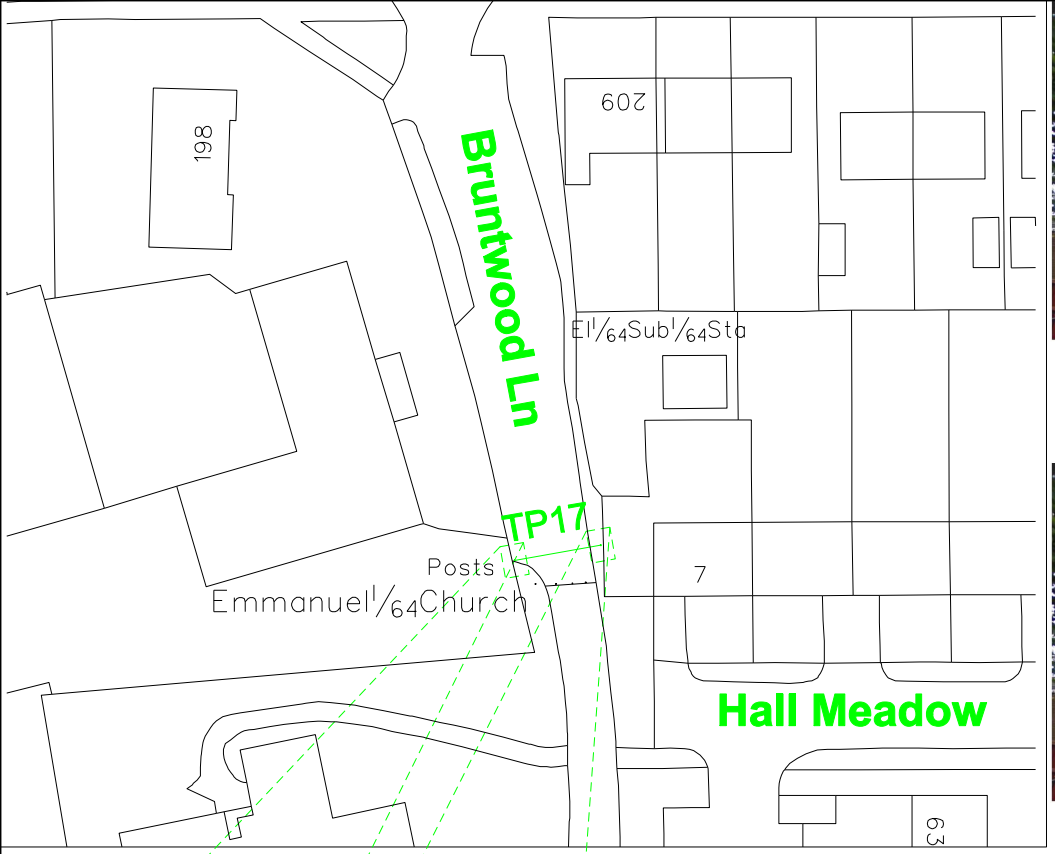


TP17 - Site Plan
1:500




TP17 - Existing




TP17 - Proposed

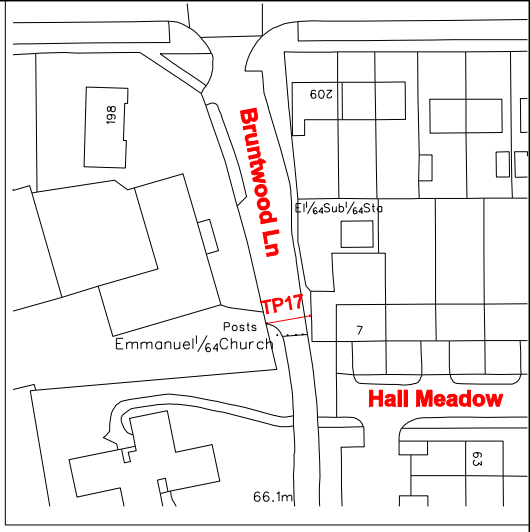


TP17 - Location Plan 1:1000

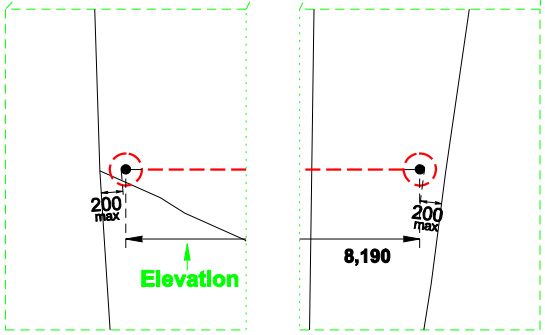


TP17 - Plan
1:50

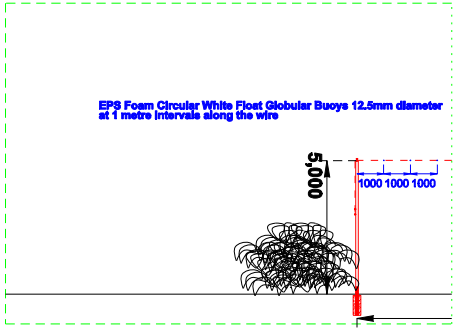

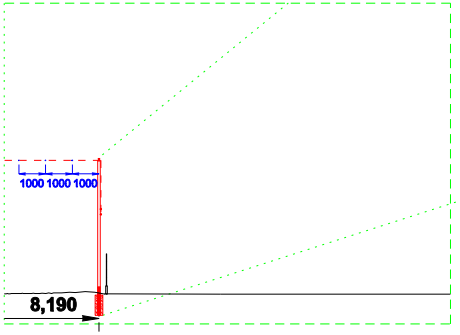

TP17 - Elevation
1:200

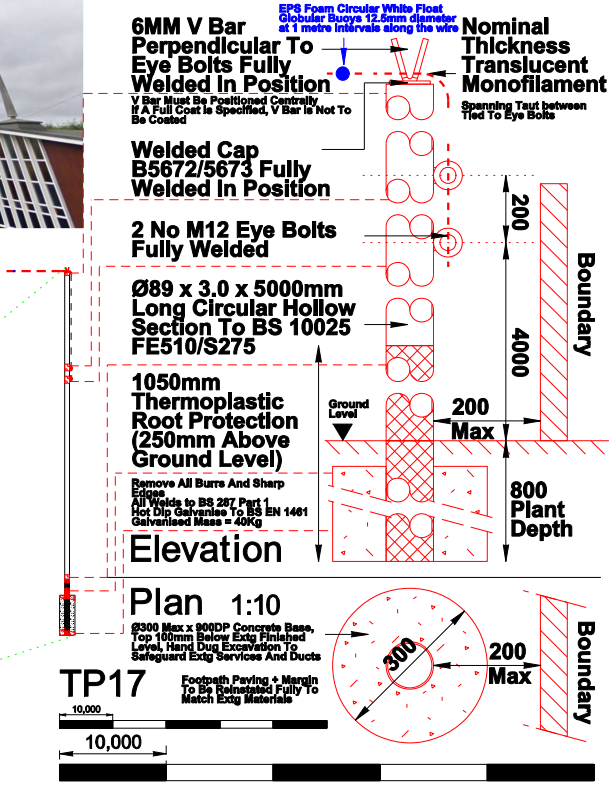

2 x 5m
89mm Dia - Galvanised steel post
with wire Across Bruntwood Lane

Cheadle and Gatley
Eruv Committee

Erection of street furniture in 33 locations, including steel poles, clear nylon wire, arches and posts in association with an Eruv

TP17

SCALE @ A3 NTS DATE May 2017 PLANNING	© COPYRIGHT The copyright in this drawing is vested in Yeshurun HC and no licence or assignment of any kind has been, or is, granted to any third party whether by provision of copies or originals of the drawings or otherwise unless otherwise agreed in writing.	DO NOT SCALE FROM THIS DRAWING The contractor shall check and verify all dimensions on site and report any discrepancies in writing to Yeshurun HC before proceeding with work.	FOR ELECTRONIC DATA ISSUE Electronic data / drawings are issued as "read only" and should not be interrogated for measurment. All dimensions and levels should be read, only from those values stated in text, on the drawing.




TPK18 - Site Plan
1:500




TPK18 - Existing




TPK18 - Proposed

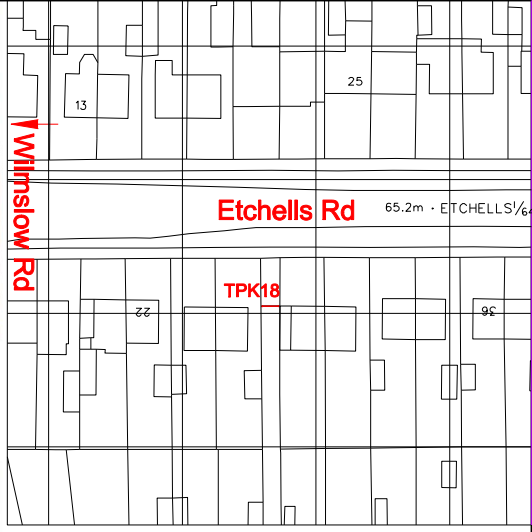

TPK18 - Location Plan
1:1000

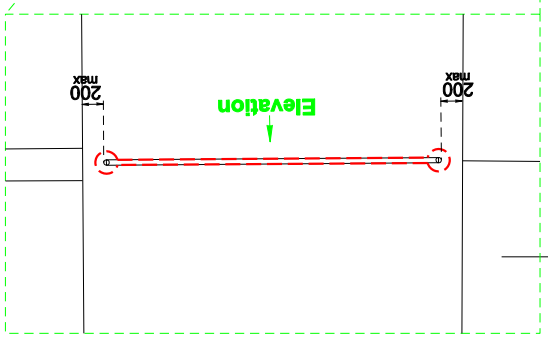

TPK18 - Plan
1:50

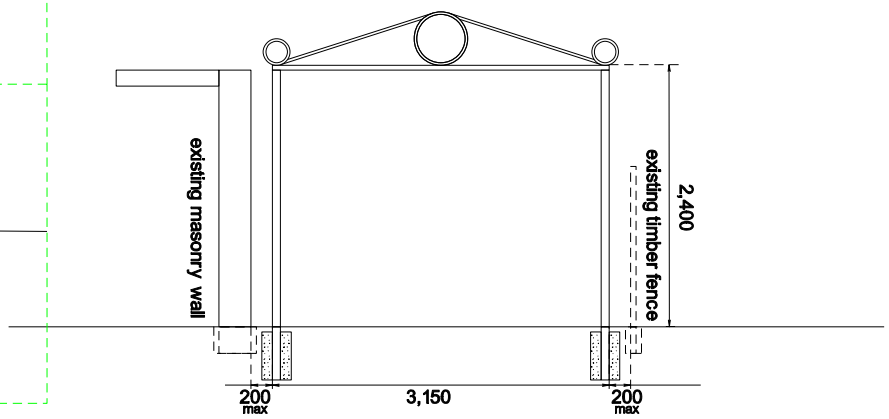

TPK18 - Elevation
1:50

1:1000 10,000 N

1:500 10,000

TPK18

TPK across entrance to footpath
connecting Etchells Rd and Branksome Dr
2400mm High by 75mm Dia -
Galvanised Steel posts
and wrought iron scrollwork atop
with Black Powder Coating

Cheadle and Gatley
Eruv Committee

Erection of street furniture in 33 locations, including steel poles, clear nylon wire, arches and posts in association with an Eruv


TPK18

SCALE @ A3 NTS
DATE May 2017
PLANNING

© COPYRIGHT
The copyright in this drawing is vested in Yeshurun HC and no licence or assignment of any kind has been, or is, granted to any third party whether by provision of copies or originals of the drawings or otherwise unless otherwise agreed in writing.

DO NOT SCALE FROM THIS DRAWING
The contractor shall check and verify all dimensions on site and report any discrepancies in writing to Yeshurun HC before proceeding with work.

FOR ELECTRONIC DATA ISSUE
Electronic data / drawings are issued as "read only" and should not be interrogated for measurement. All dimensions and levels should be read, only from those values stated in text, on the drawing.

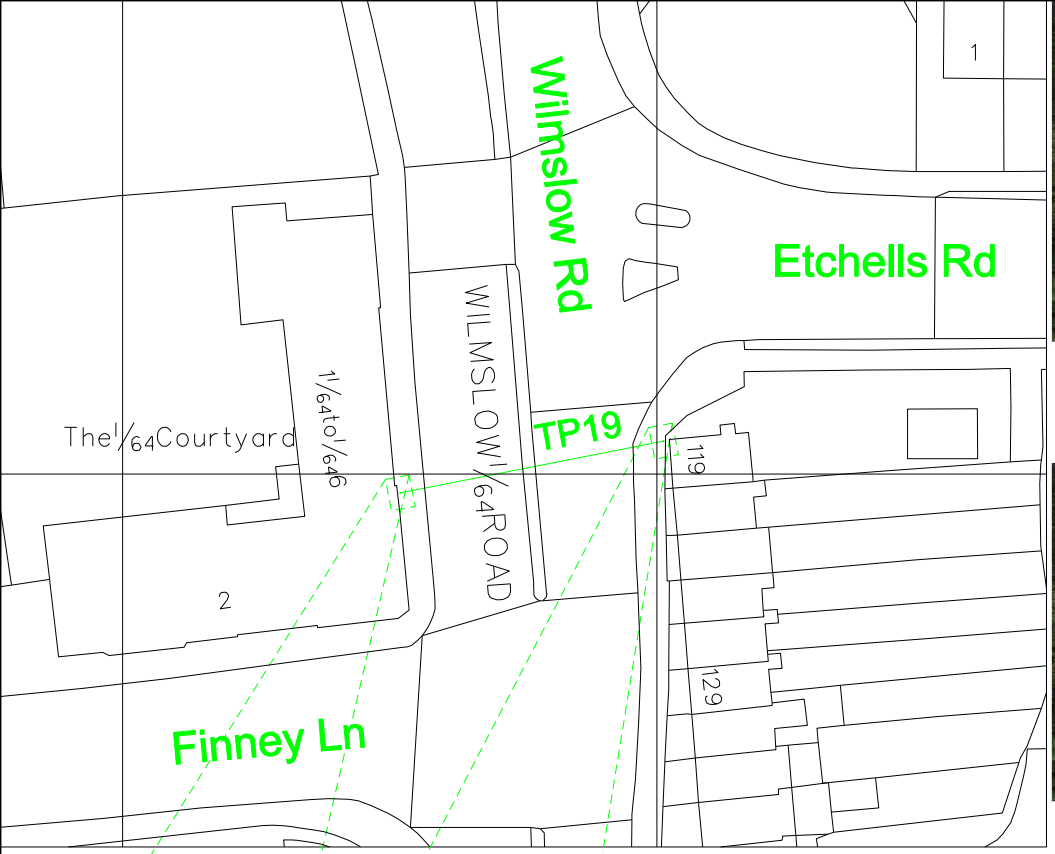


TP19 - Site Plan
1:500



TP19 - Existing



TP19 - Proposed

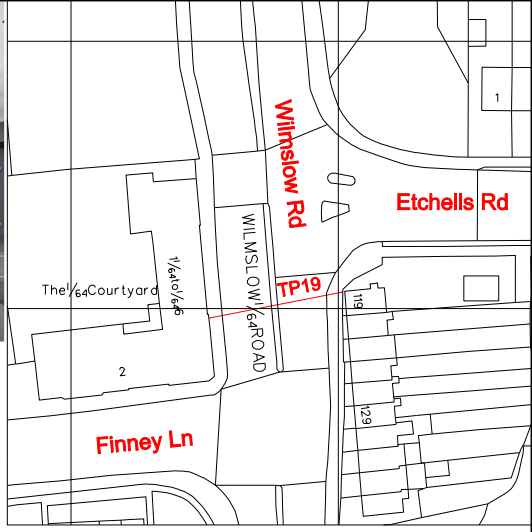


TP19 - Location Plan 1:1000




Light Post Head Attachment Detail
To be agreed with Stockport
Lighting Department



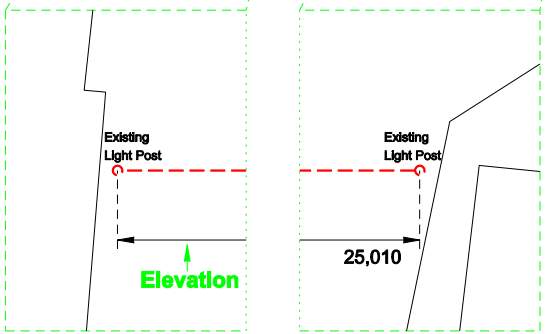

TP19 - Plan
1:50

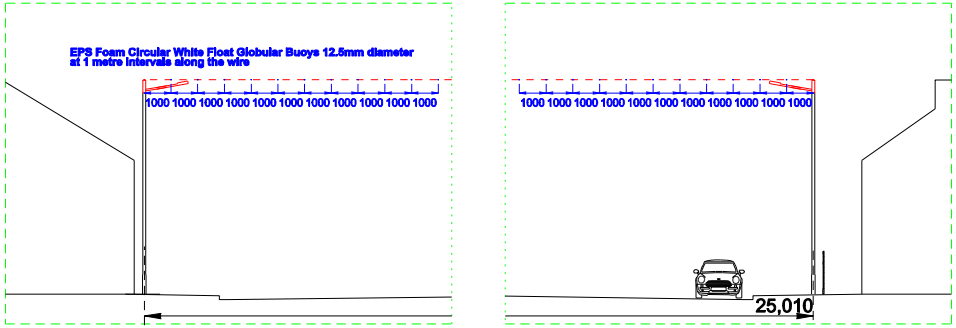

TP19 - Elevation
1:200

TP19
10,000
10,000

5.7m min height
Across Wilmslow Road
using existing lampposts
with head attachments for wire
'eye bolt' at corresponding height of L/P
Details to be agreed With relevant Officers

N

Cheadle and Gatley
Eruv Committee

Erection of street furniture in 33 locations, including steel poles, clear nylon wire, arches and posts in association with an Eruv


TP19

SCALE @ A3 NTS
DATE May 2017
PLANNING


© COPYRIGHT
The copyright in this drawing is vested in Yeshurun HC and no licence or assignment of any kind has been, or is, granted to any third party whether by provision of copies or originals of the drawings or otherwise unless otherwise agreed in writing.

DO NOT SCALE FROM THIS DRAWING
The contractor shall check and verify all dimensions on site and report any discrepancies in writing to Yeshurun HC before proceeding with work.


FOR ELECTRONIC DATA ISSUE
Electronic data / drawings are issued as "read only" and should not be interrogated for measurement. All dimensions and levels should be read, only from those values stated in text, on the drawing.

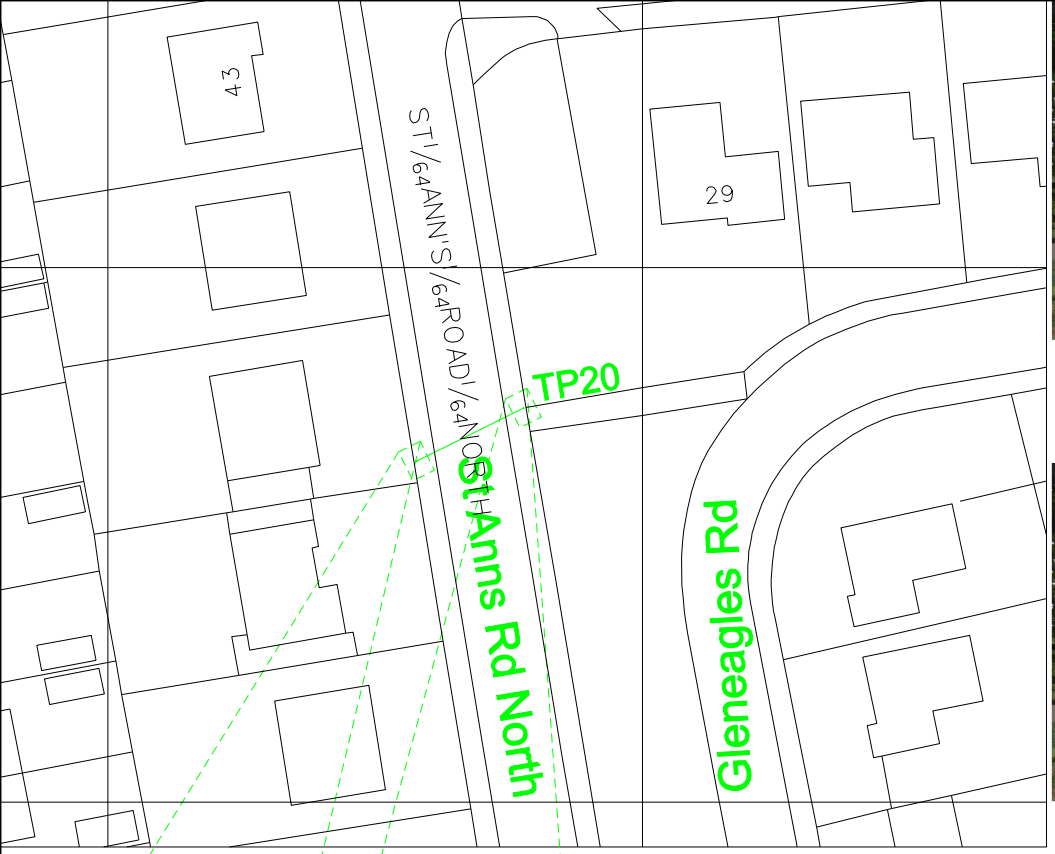


TP20 - Site Plan
1:500

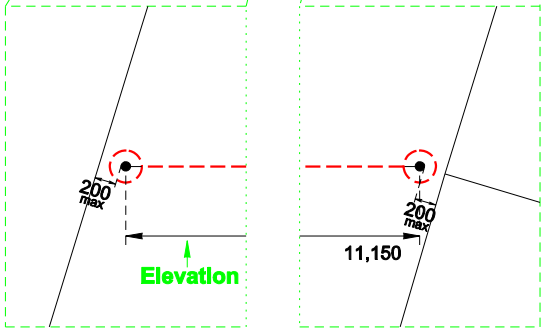

TP20 - Plan
1:50

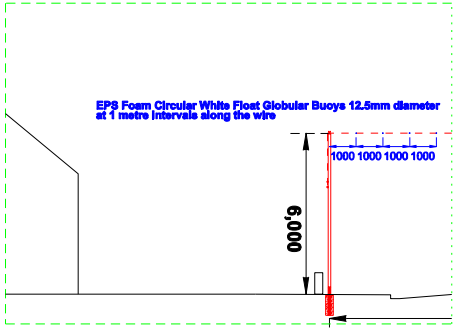

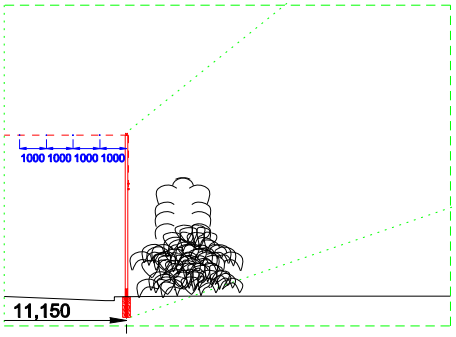


TP20 - Elevation
1:200




TP20 - Existing



TP20 - Proposed

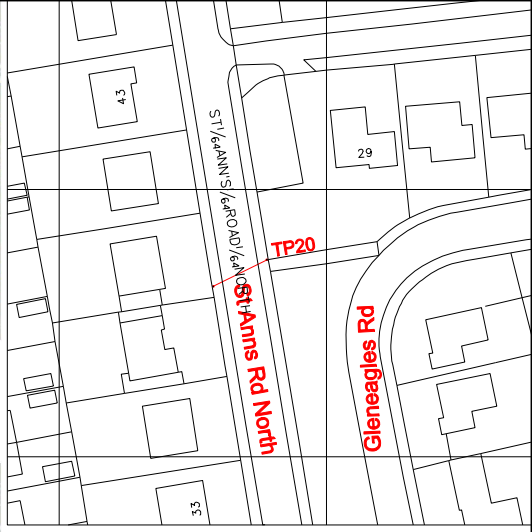

TP20 - Location Plan 1:1000

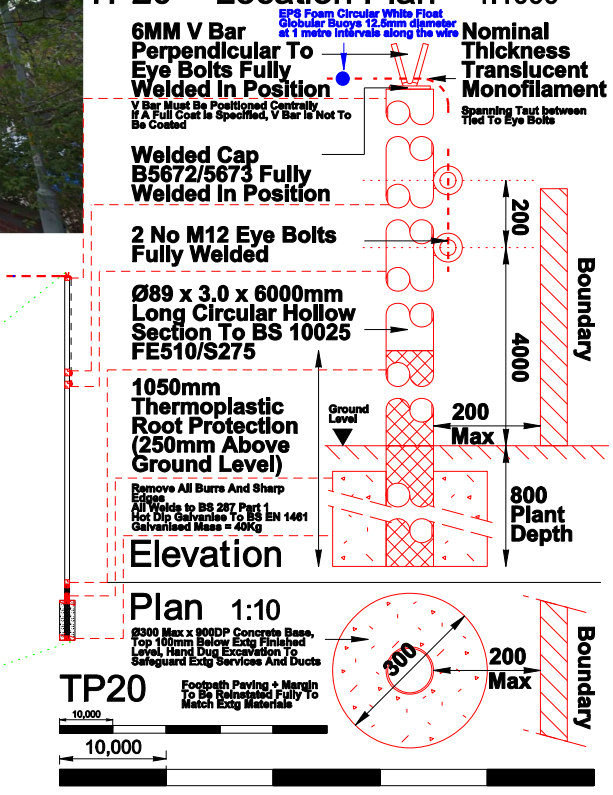


2 x 6m
89mm Dia - Galvanised steel post
with wire Across St Ann's Road North.

Cheadle and Gatley Eruv Committee

Erection of street furniture in 33 locations, including steel poles, clear nylon wire, arches and posts in association with an Eruv

TP20

SCALE @ A3 NTS DATE May 2017 PLANNING	© COPYRIGHT The copyright in this drawing is vested in Yeshurun HC and no licence or assignment of any kind has been, or is, granted to any third party whether by provision of copies or originals of the drawings or otherwise unless otherwise agreed in writing.	DO NOT SCALE FROM THIS DRAWING The contractor shall check and verify all dimensions on site and report any discrepancies in writing to Yeshurun HC before proceeding with work.	FOR ELECTRONIC DATA ISSUE Electronic data / drawings are issued as "read only" and should not be interrogated for measurment. All dimensions and levels should be read, only from those values stated in text, on the drawing.

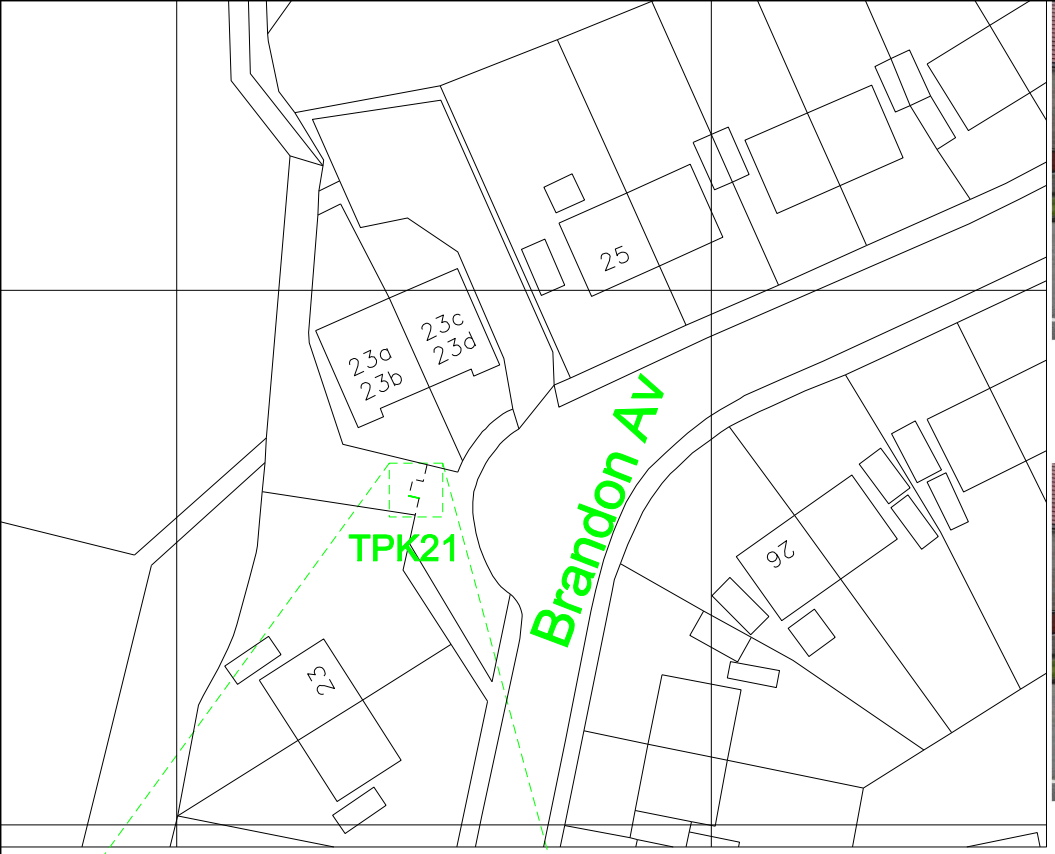


TPK21 - Site Plan 1:500



TPK21 - Existing




TPK21 - Proposed

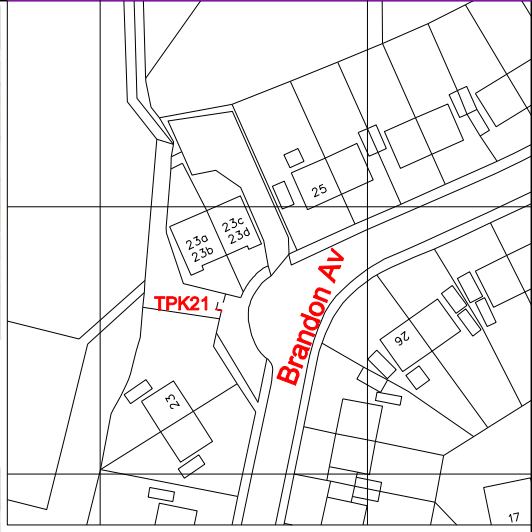


TPK21 - Location Plan
1:1000


Cleveleys Av

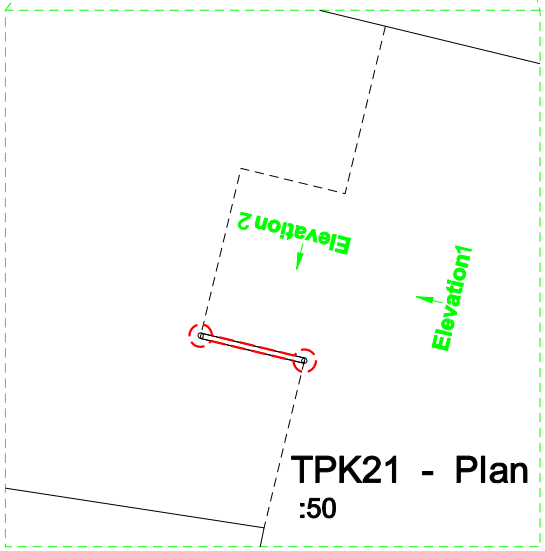

TPK21 - Plan
:50

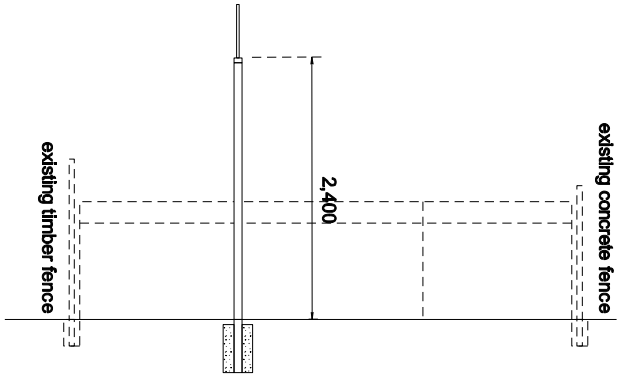

TPK21 - Elevation1
1:50

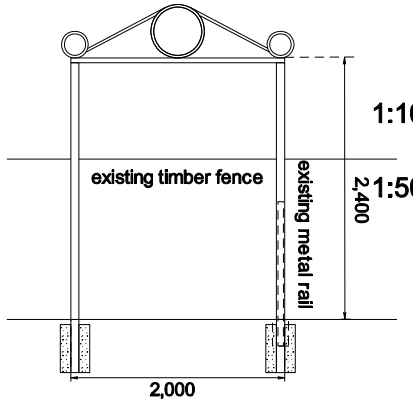

TPK21 - Elevation 2
1:50

1:1000





1:500



TPK21

TPK across entrance to Rose Vale Park
on Brandon Avenue
2400mm High by 75mm Dia -
Galvanised Steel posts
and wrought iron scrollwork atop
with Black Powder Coating

Cheadle and Gatley
Eruv Committee

Erection of street furniture in 33 locations, including steel poles, clear nylon wire, arches and posts in association with an Eruv


TPK21

SCALE @ A3 NTS
DATE May 2017
PLANNING

© COPYRIGHT
The copyright in this drawing is vested in Yeshurun HC and no licence or assignment of any kind has been, or is, granted to any third party whether by provision of copies or originals of the drawings or otherwise unless otherwise agreed in writing.


DO NOT SCALE FROM THIS DRAWING
The contractor shall check and verify all dimensions on site and report any discrepancies in writing to Yeshurun HC before proceeding with work.

FOR ELECTRONIC DATA ISSUE
Electronic data / drawings are issued as "read only" and should not be interrogated for measurment. All dimensions and levels should be read, only from those values stated in text, on the drawing.

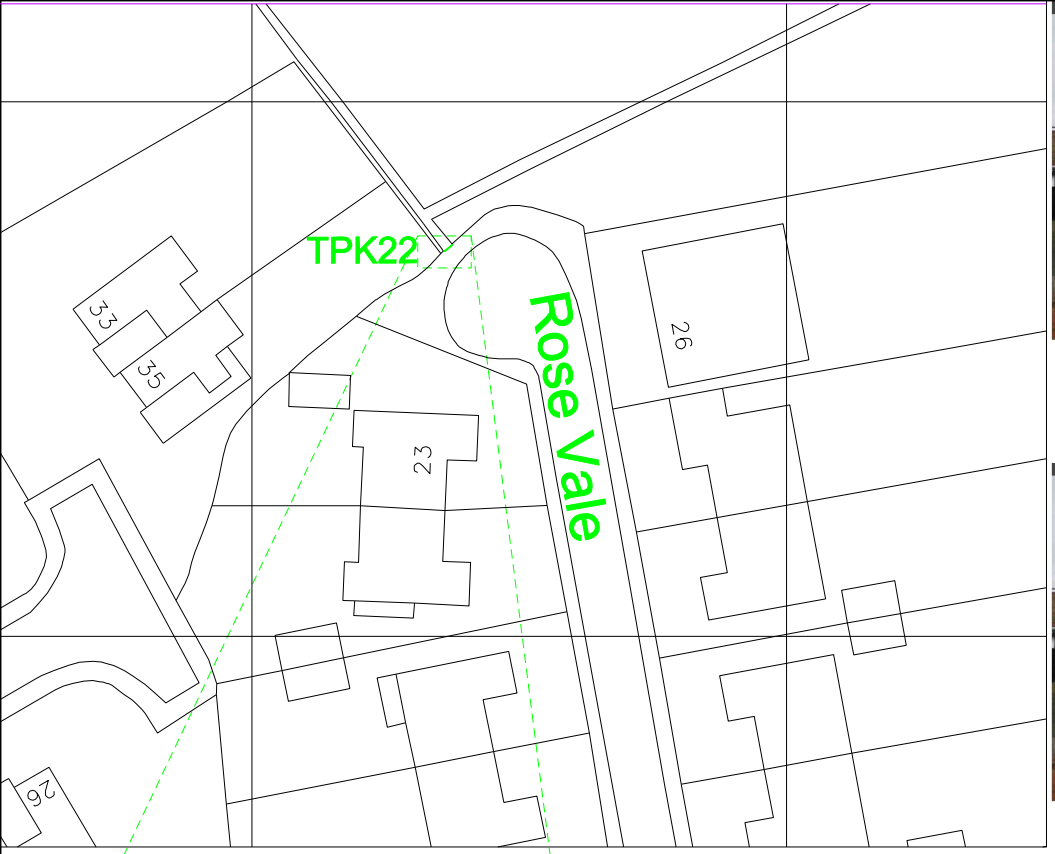

TPK22 - Site Plan

1:500

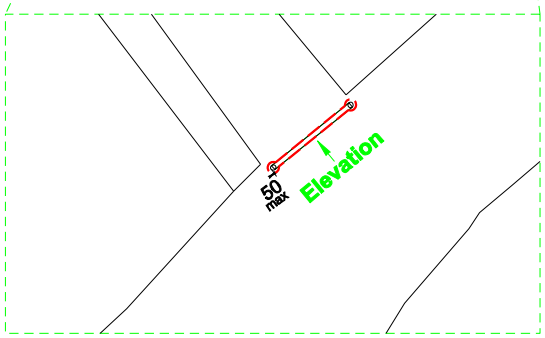


TPK22 - Plan

1:50




TPK22 - Existing

TPK22 - Proposed

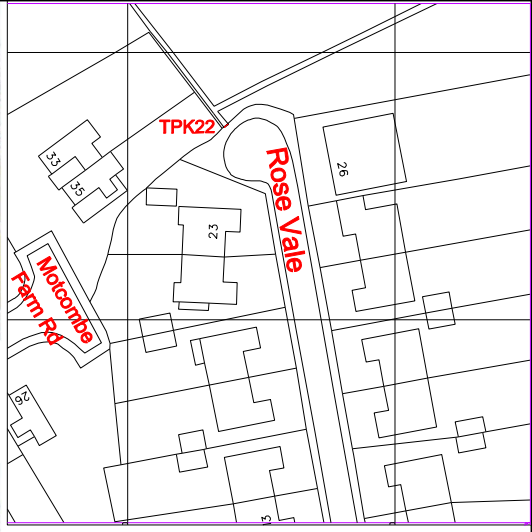

TPK22 - Location Plan

1:1000

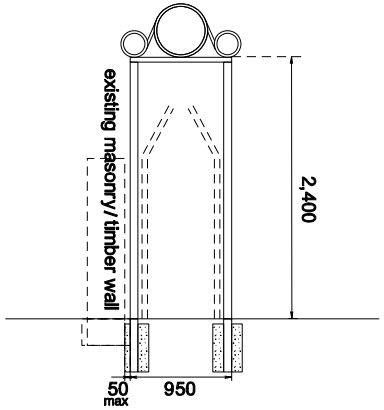

TPK22 - Elevation

1:50

1:1000 10,000 N

1:500 10,000

TPK22

TPK across footpath at end of Rose Vale
2400mm High by 75mm Dia -
Galvanised Steel posts
and wrought iron scrollwork atop
with Black Powder Coating

Cheadle and Gatley Eruv Committee

Erection of street furniture in 33 locations, including steel poles, clear nylon wire, arches and posts in association with an Eruv

TPK22

SCALE @ A3 NTS
DATE May 2017
PLANNING

© COPYRIGHT
The copyright in this drawing is vested in Yeshurun HC and no licence or assignment of any kind has been, or is, granted to any third party whether by provision of copies or originals of the drawings or otherwise unless otherwise agreed in writing.

DO NOT SCALE FROM THIS DRAWING
The contractor shall check and verify all dimensions on site and report any discrepancies in writing to Yeshurun HC before proceeding with work.

FOR ELECTRONIC DATA ISSUE
Electronic data / drawings are issued as "read only" and should not be interrogated for measurement. All dimensions and levels should be read, only from those values stated in text, on the drawing.