
Site Layout PEEL CENTRE STOCKPORT

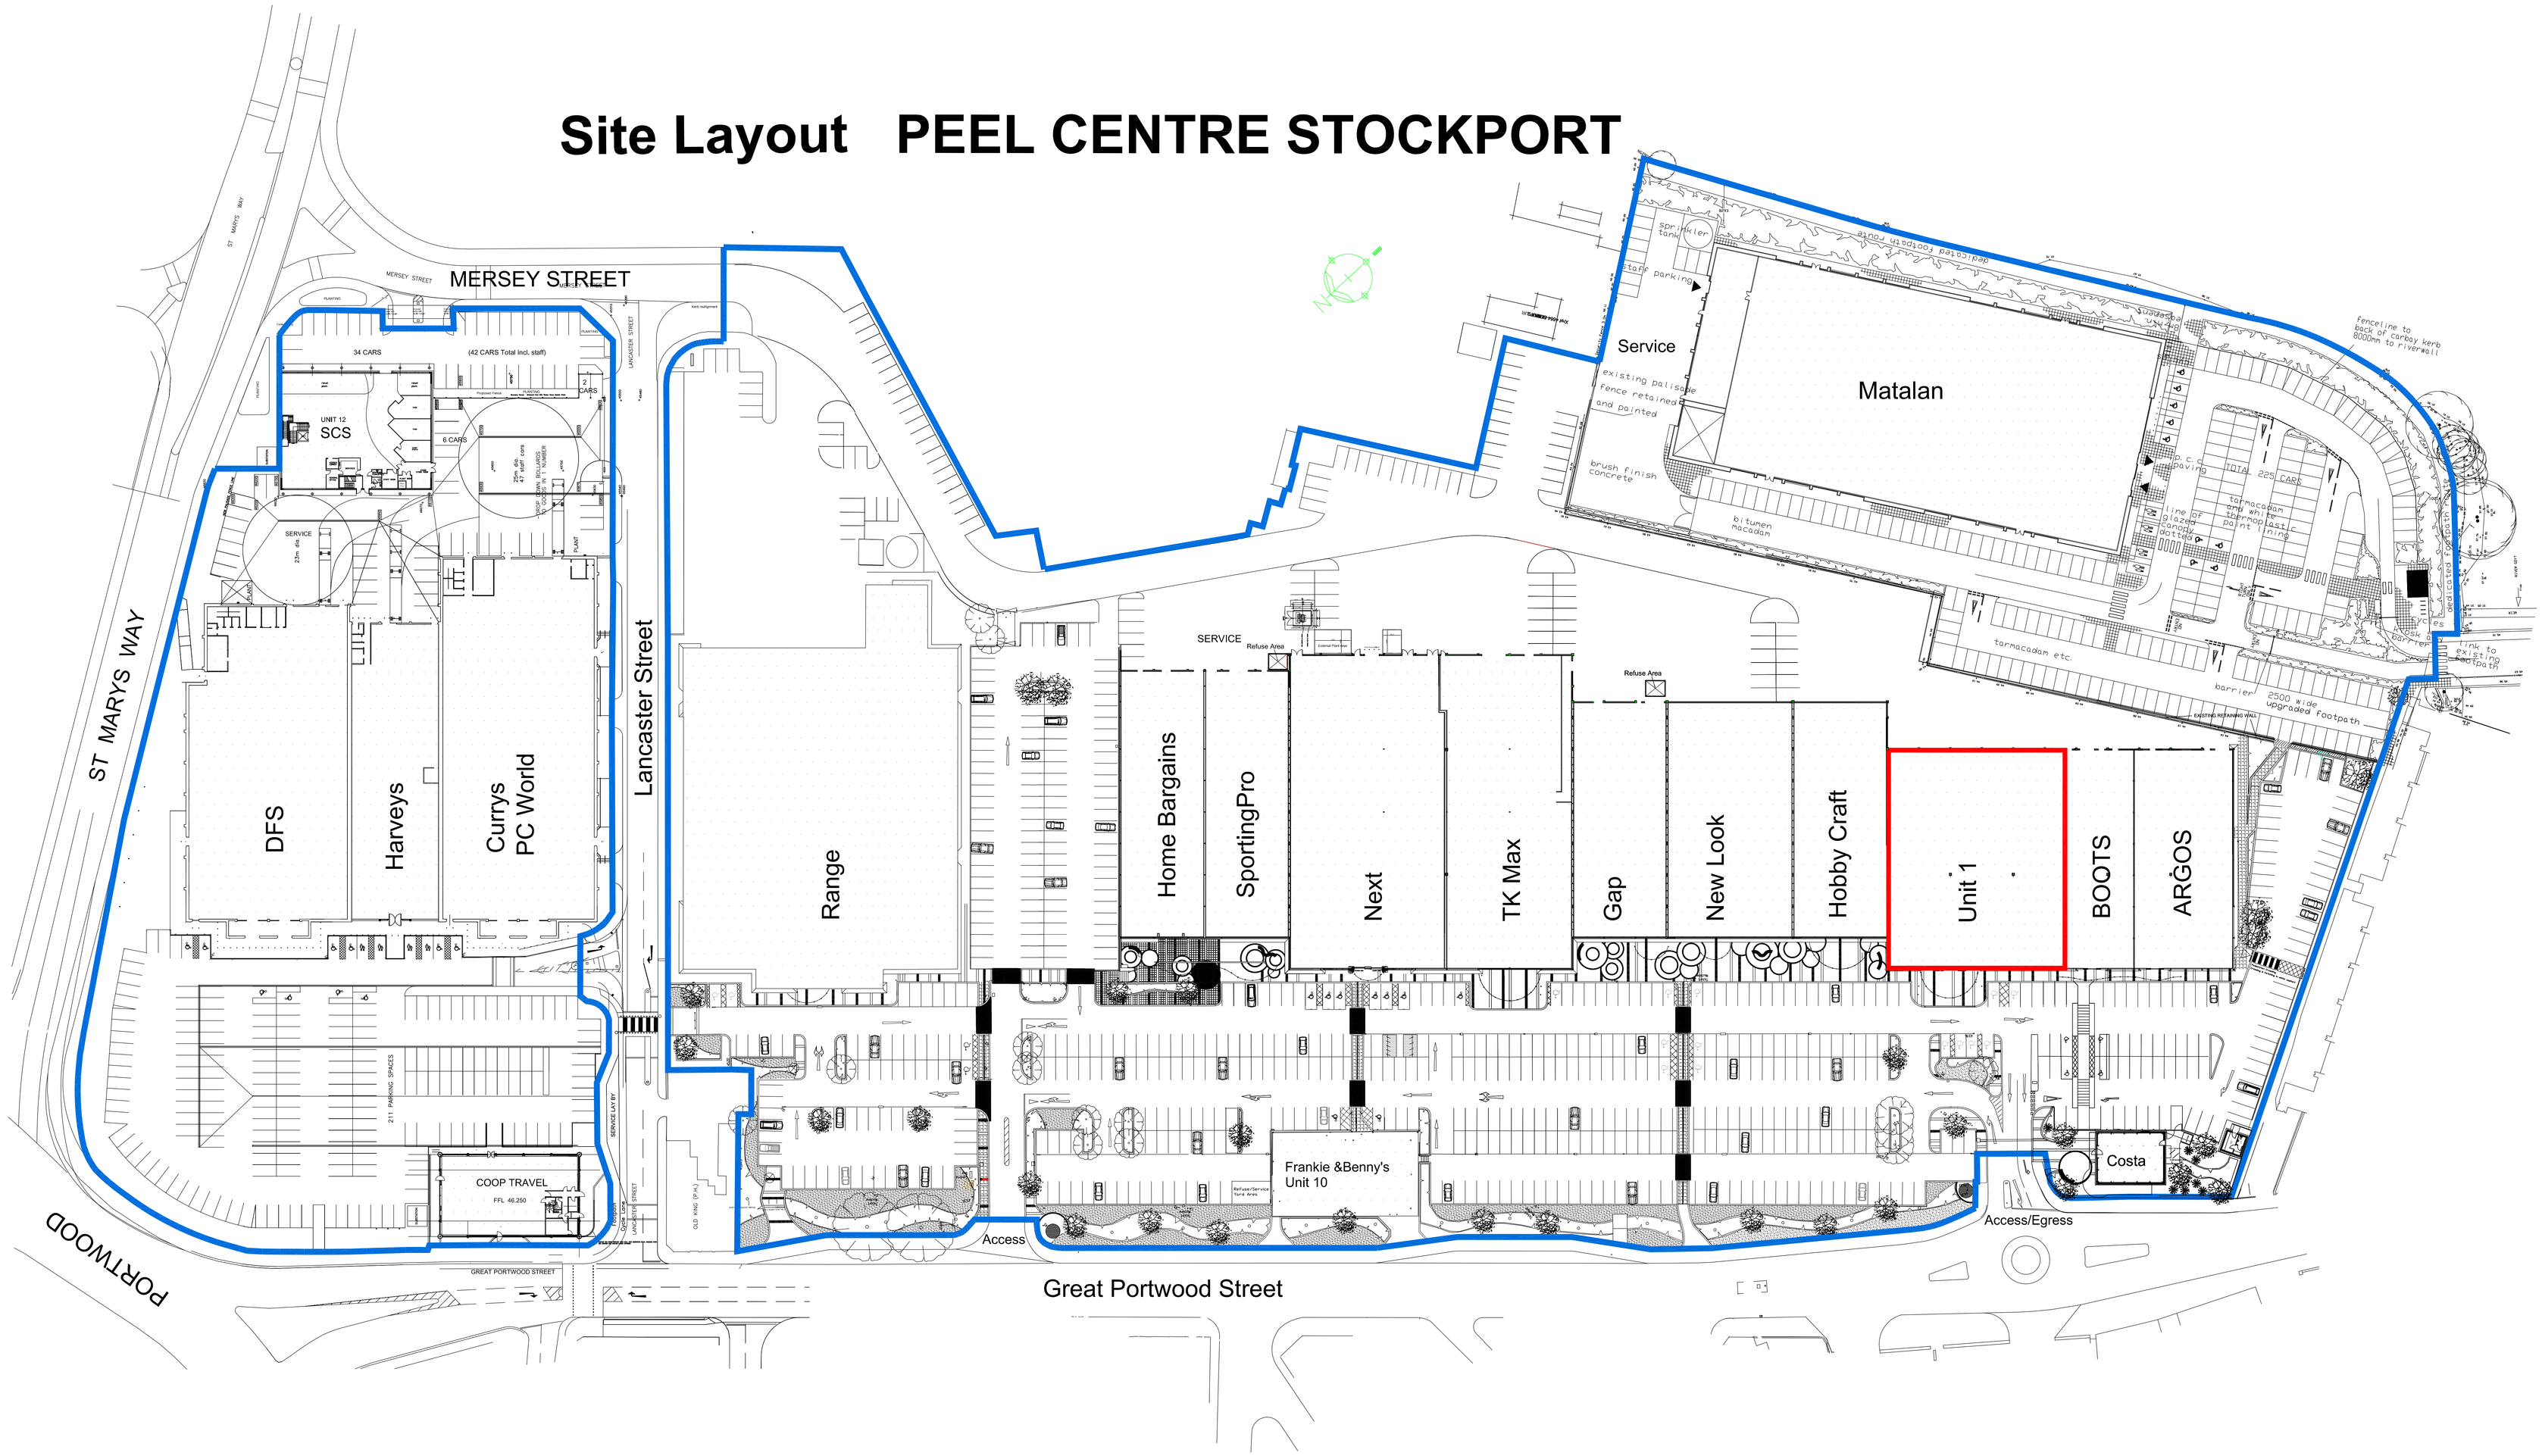

This drawing is Copyright.

The Contractor is to bring to the notice of the Architect any discrepancies contained in this drawing prior to work commencement.

Do not scale from this drawing.

The Contractor and his Sub-contractors are to verify all dimensions on site before making shop drawings or commencing manufacture.

CLIENT

PEEL INVESTMENTS (NORTH) LTD

TITLE
ESTATE LAYOUT
UNIT 1B

SCHEME
RETAIL PARK STOCKPORT

SCALES
1:500 at A0

DATE
August 2019

JOB No.
AGH/941

DRAWING No.
AGH/941/01

alan g haines associates
ARCHITECTS
2 Ouslethwaite Court
Genn Lane
Worsborough
Barnsley
S70 6NP
Tel: (01226) 297664 Fax: (01226) 285551